


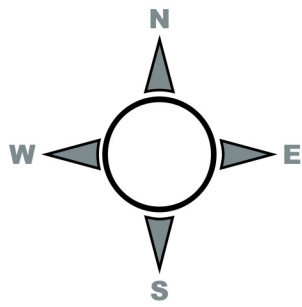

Legend

- Development Boundary
- Ancient woodland
- Proposed Habitat
 - Other neutral grassland
 - Pond (non-priority)
 - Artificial unvegetated, unsealed surface
 - Lowland mixed deciduous woodland
 - Traditional orchard
 - Developed land, sealed surface
 - Vegetated garden
 - Mixed scrub
- Individual trees
- Ecological Enhancements
 - Integrated bat box
 - Integrated house sparrow box
 - Integrated insect box
 - Mounted bat box
 - Refugia/ hibernacula
 - Deadwood log pile
 - Deadwood log stacks
 - Soil banks

1-23: Habitat creation reference number

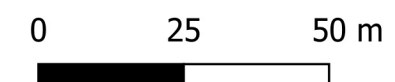
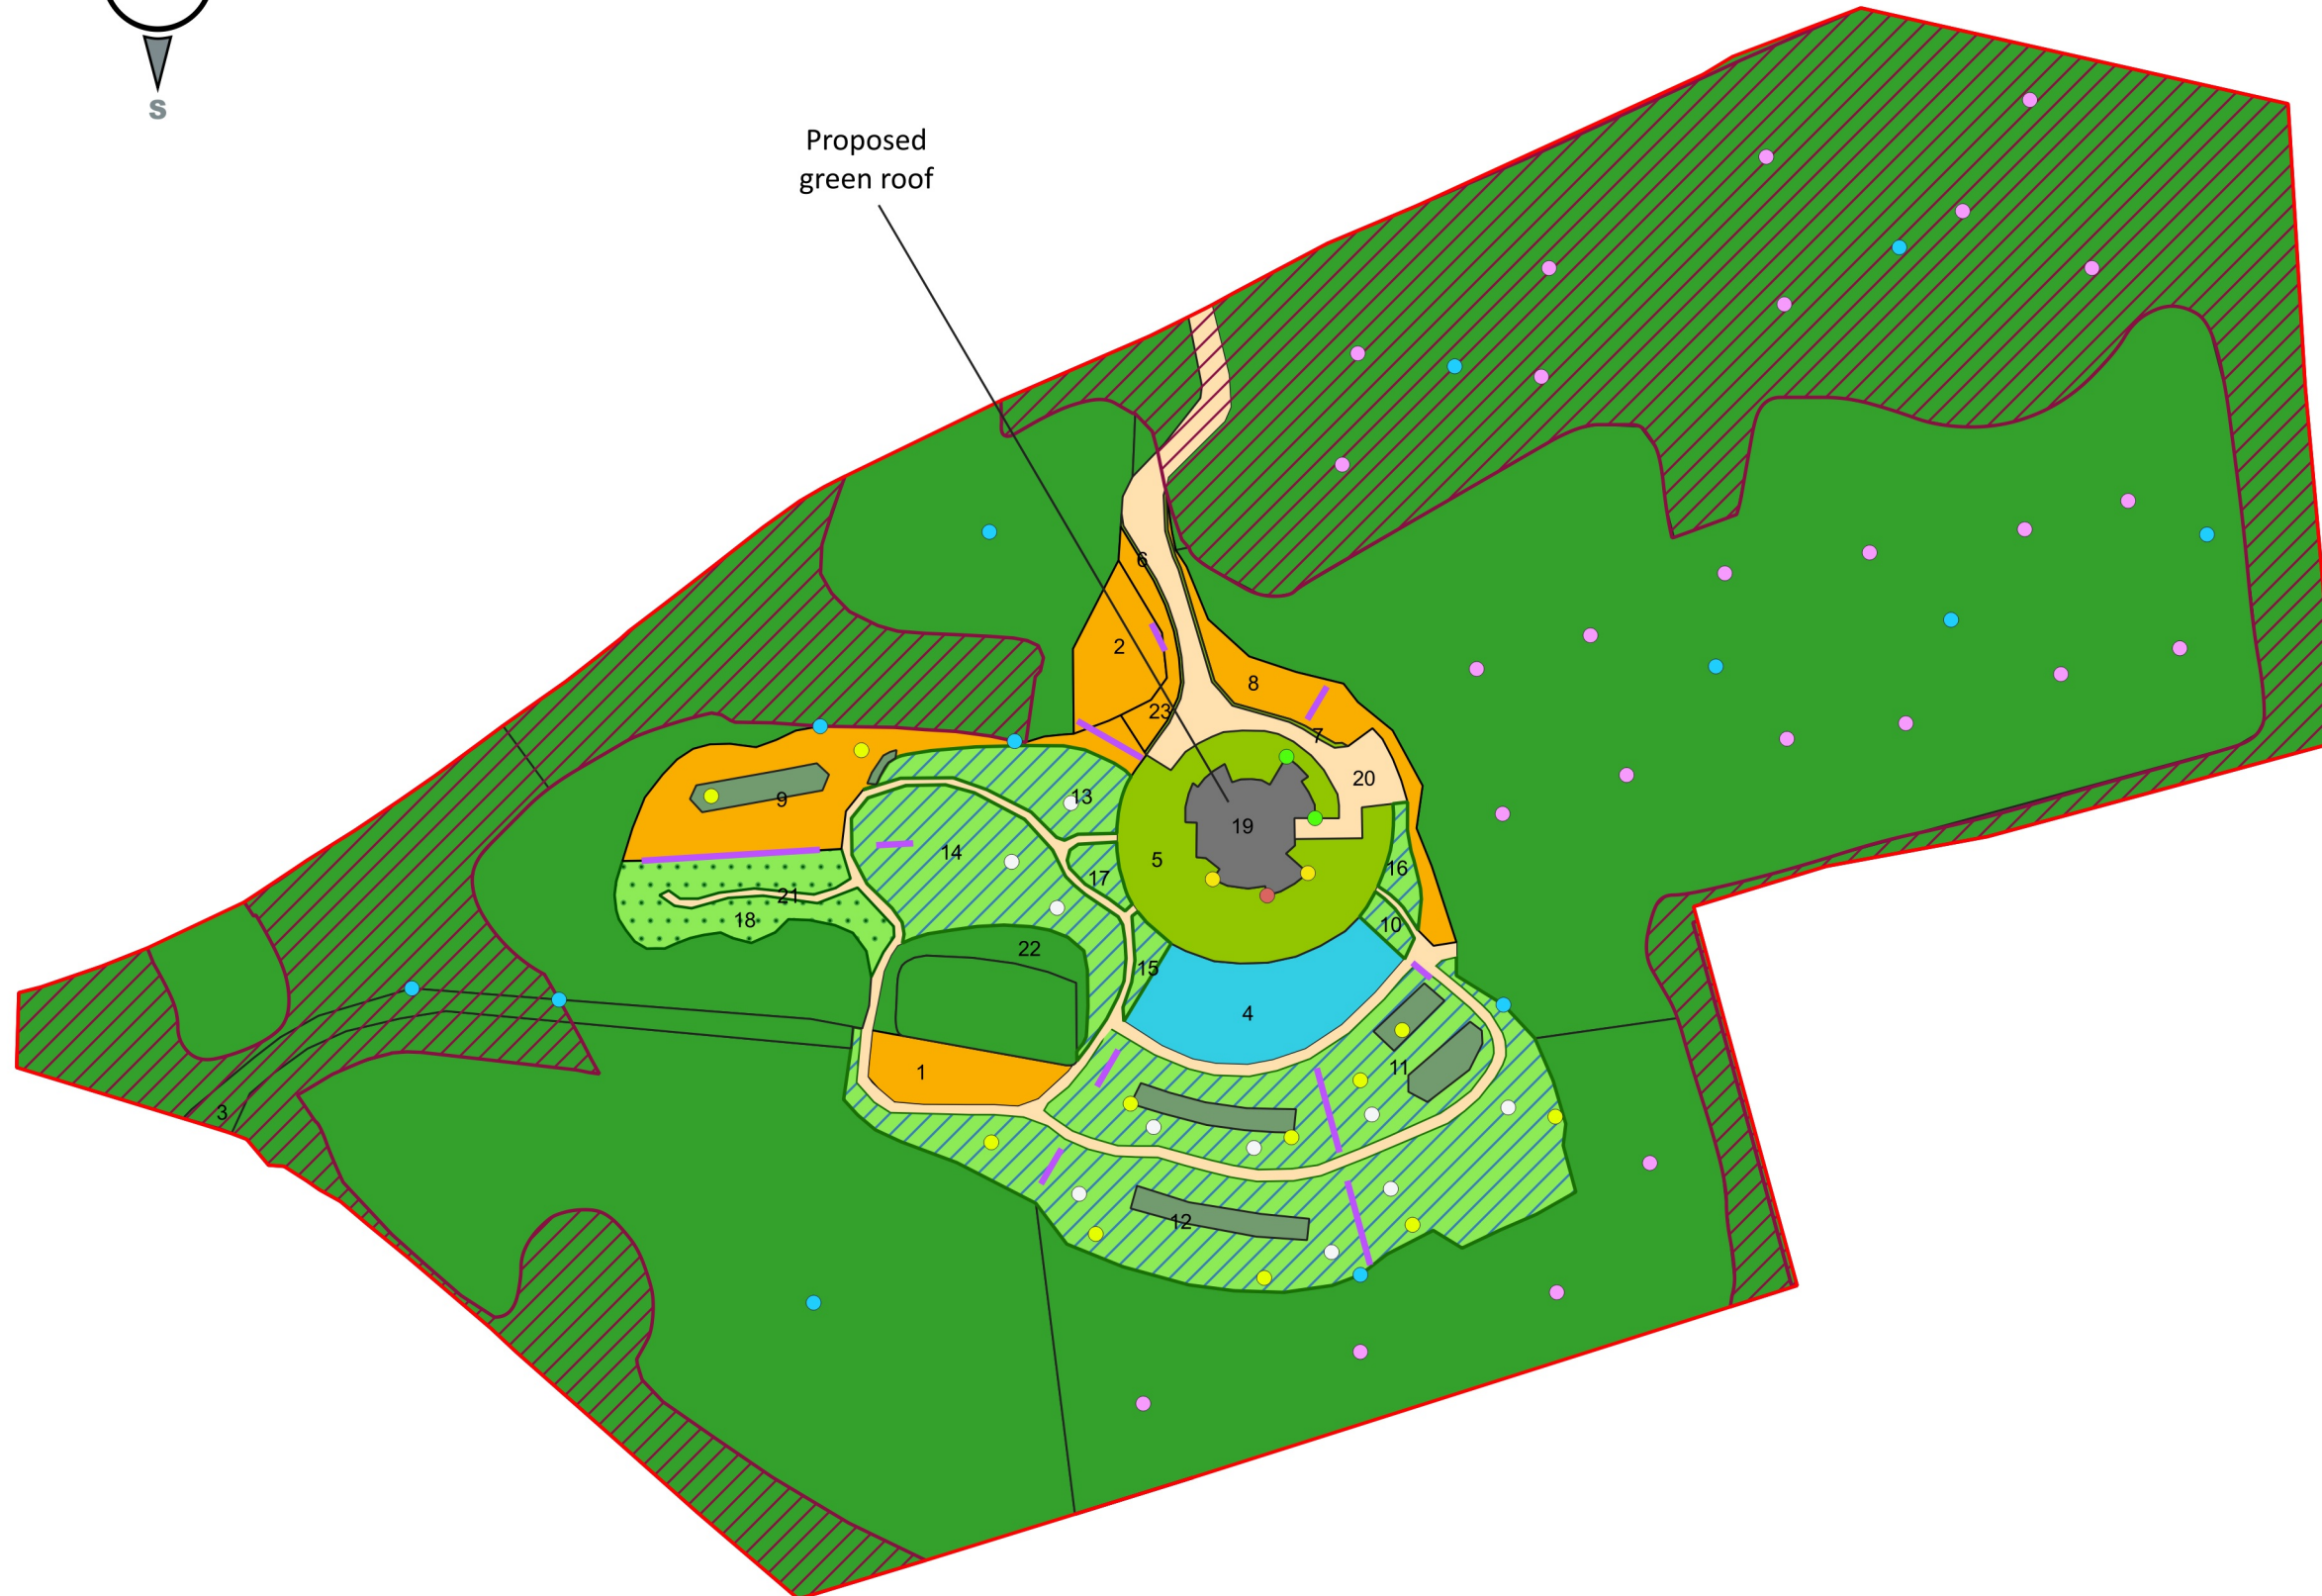


Figure Title:		
BNG Proposed Habitat Plan		
Client/ Project number:		
DD Architects C-DDA-001		
Figure number:	Revision:	Scale at A3:
2	1	1:1300
Cartographer:	Date drawn:	Approver:
AO	30/01/2026	HB