

GENERAL NOTES

Use written dimensions only, do not scale from drawing. Use latest revision of all referenced information.

LAT 50.955345 LONG -0.130079

A	06/10/2025	New BT StreetHub Structure	RMK	ADN	
Rev	Date	Description	Drawn	Chkd	



Drwg Status

PLANNING

Cell No. & Name

BGH-103

Site Name & Address

Pavement o/s 25 Church Rd,
Burgess Hill, RH15 9BB

Drawing Title

SITE LOCATION MAPS

Scale

As Shown

RMK

Date

06/10/2025

Drawn By

ADN

Checked By

ADN


Drawing Number

001

Revision

A


ORIGINAL DRAWING SIZE A3

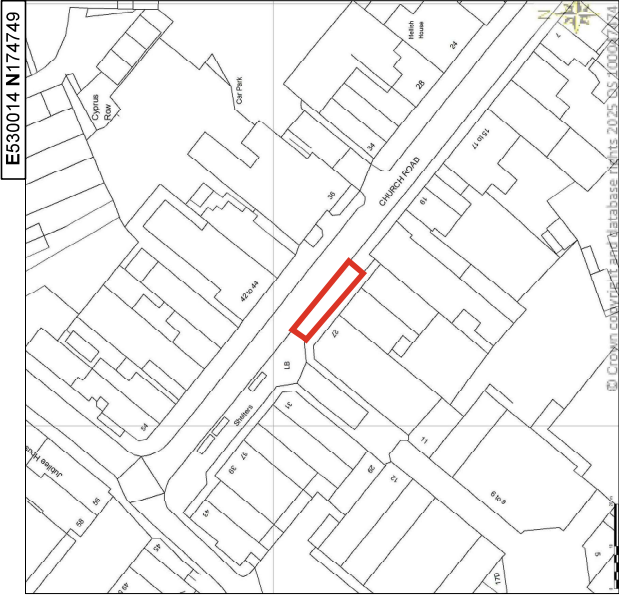

DETAILED SITE LOCATION

SCALE 1:1250

Ordnance Survey map extract based upon Landranger map series with the permission of the controller of His Majesty's Stationery Office.
Mile licence no. 100047474.
Crown copyright.

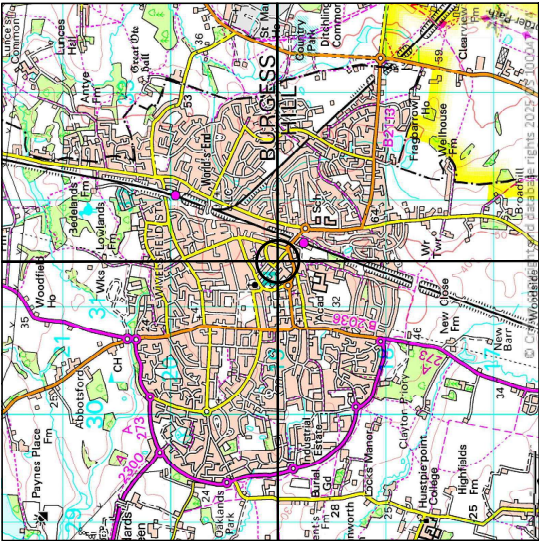

SITE LOCATION

SCALE 1:50000

Ordnance Survey map extract based upon Landranger map series with the permission of the controller of His Majesty's Stationery Office.
Mile licence no. 100047474.
Crown copyright.

