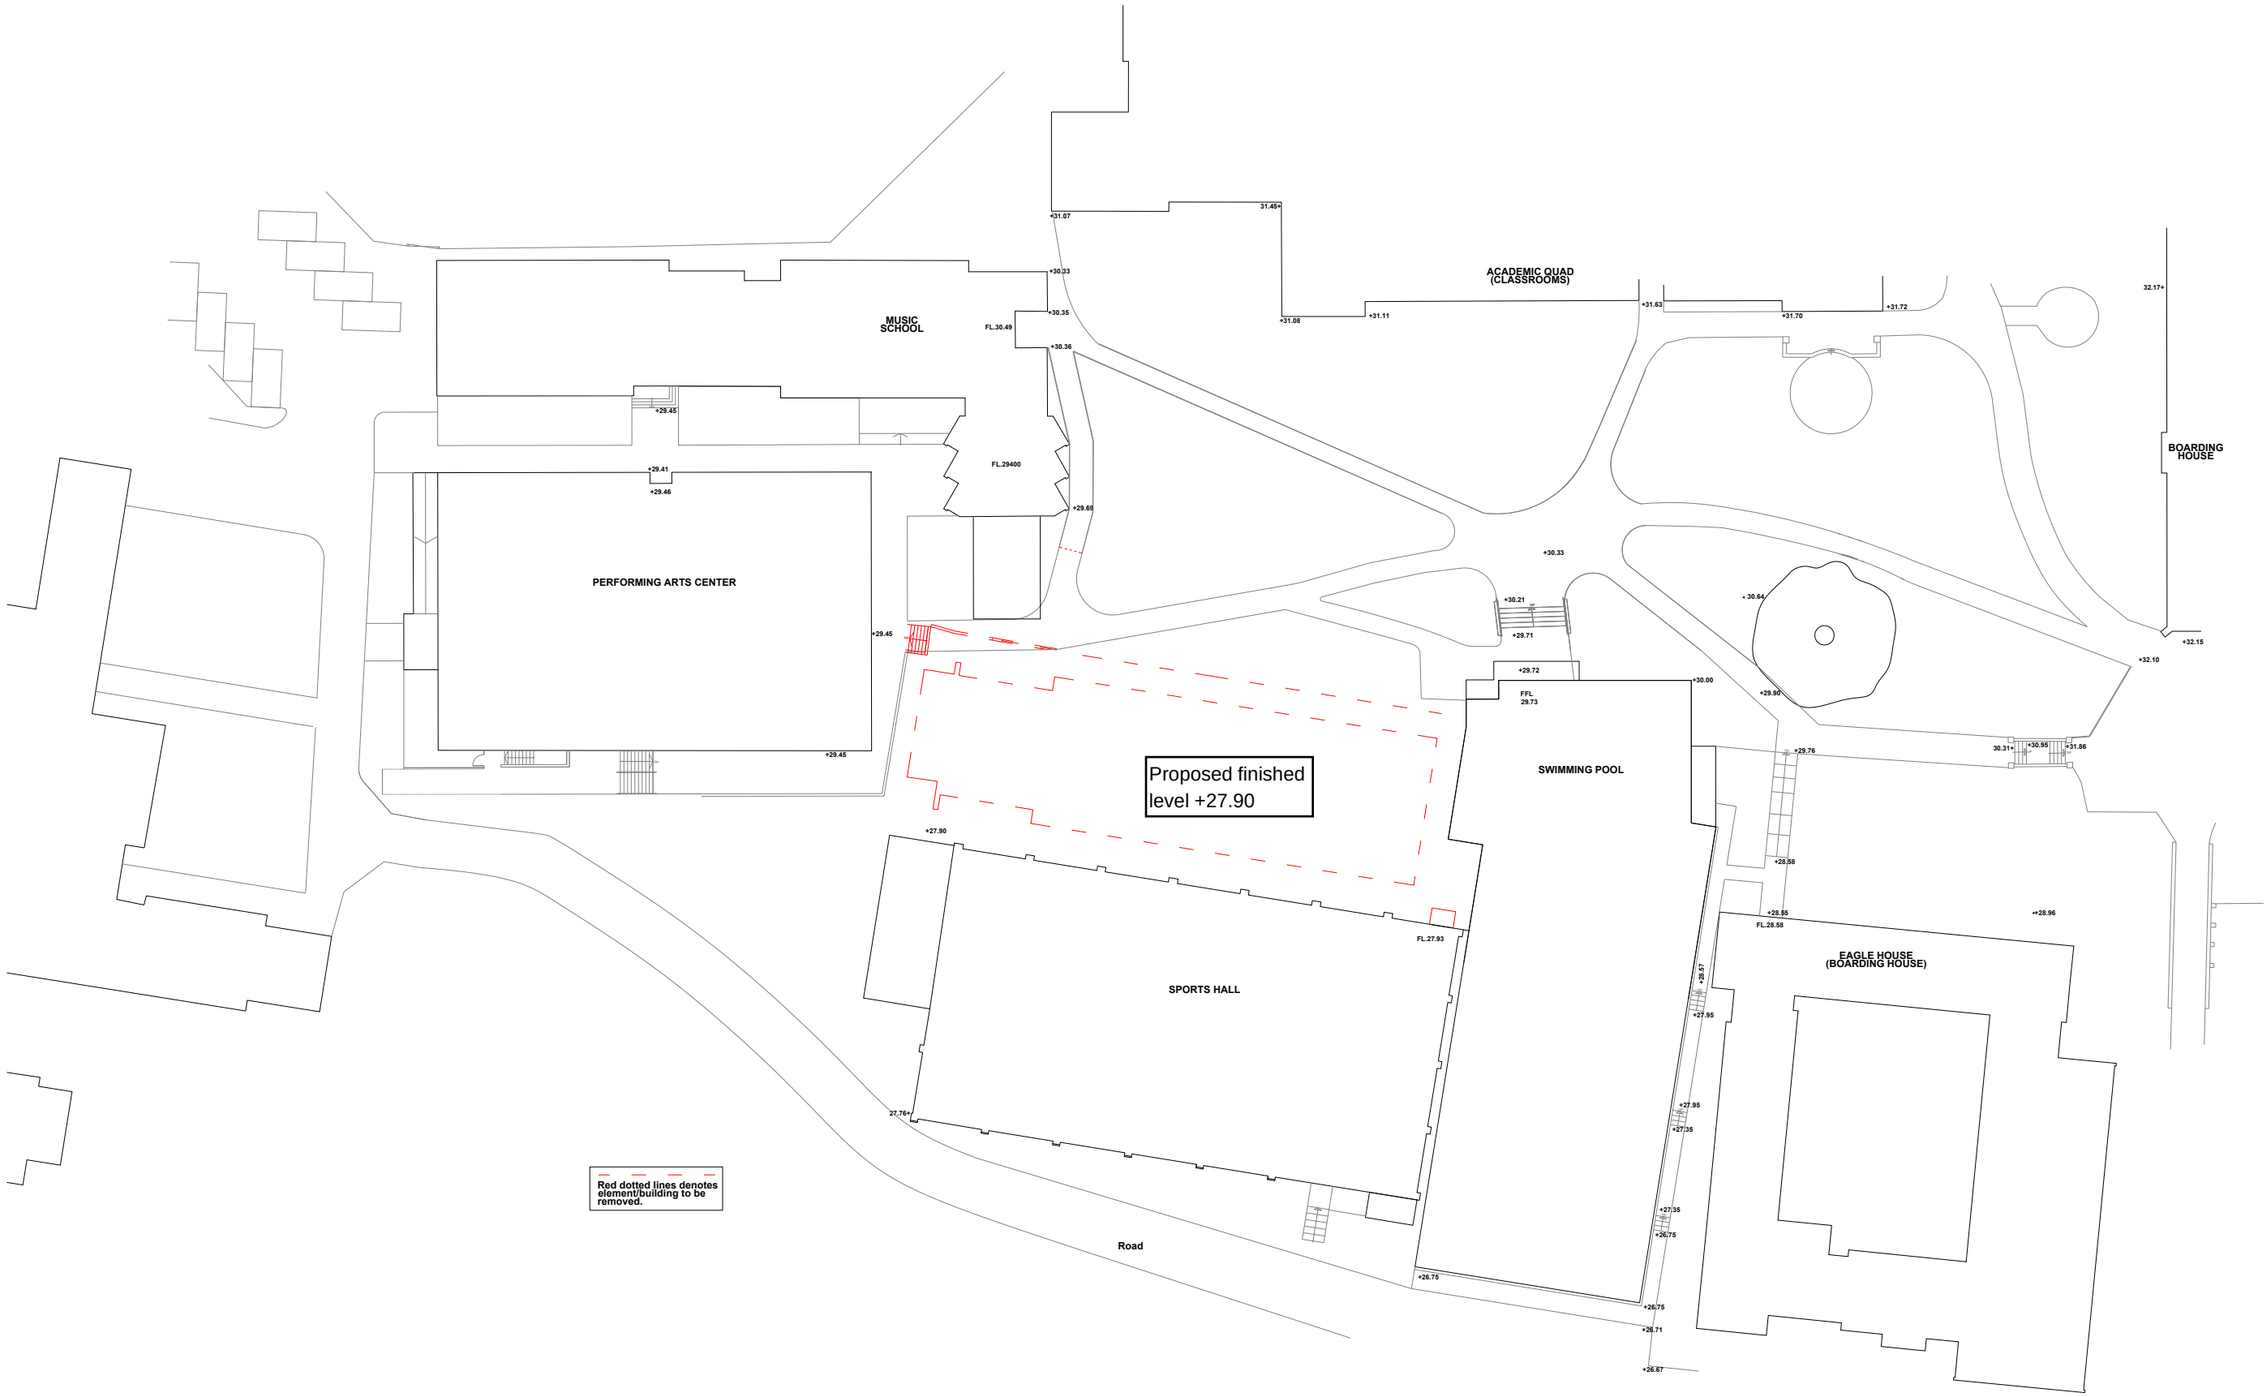


REV.#	DATE	NAME	NOTES

Notes:

Do not scale this drawing.

All levels and dimensions are to be checked on site.

This drawing is to be read in conjunction with all relevant consultants drawings and specifications, together with safety plan requirements.

Copyright: This drawing must not be copied, amended nor reproduced without the prior written agreement.

NORTH

BUILDING SOLUTIONS CONSULTANTS LTD.

23 Titian road, Hove, BN3 5QR. Tel: 07834611763

PROJECT **Phase 2, Hurstpierpoint College**

DRAWING DEMOLITION PLAN

STAGE Consultation

JOB NO. : 712

DATE : 28/02/2025

DWG NO. **AL-201**

SCALE 1:200 @A3

REVISION : -

DRAWN : DB

Do not scale: use figured dimensions only: check dimensions on site: notify BSC of any discrepancies: copyright BSC Ltd.