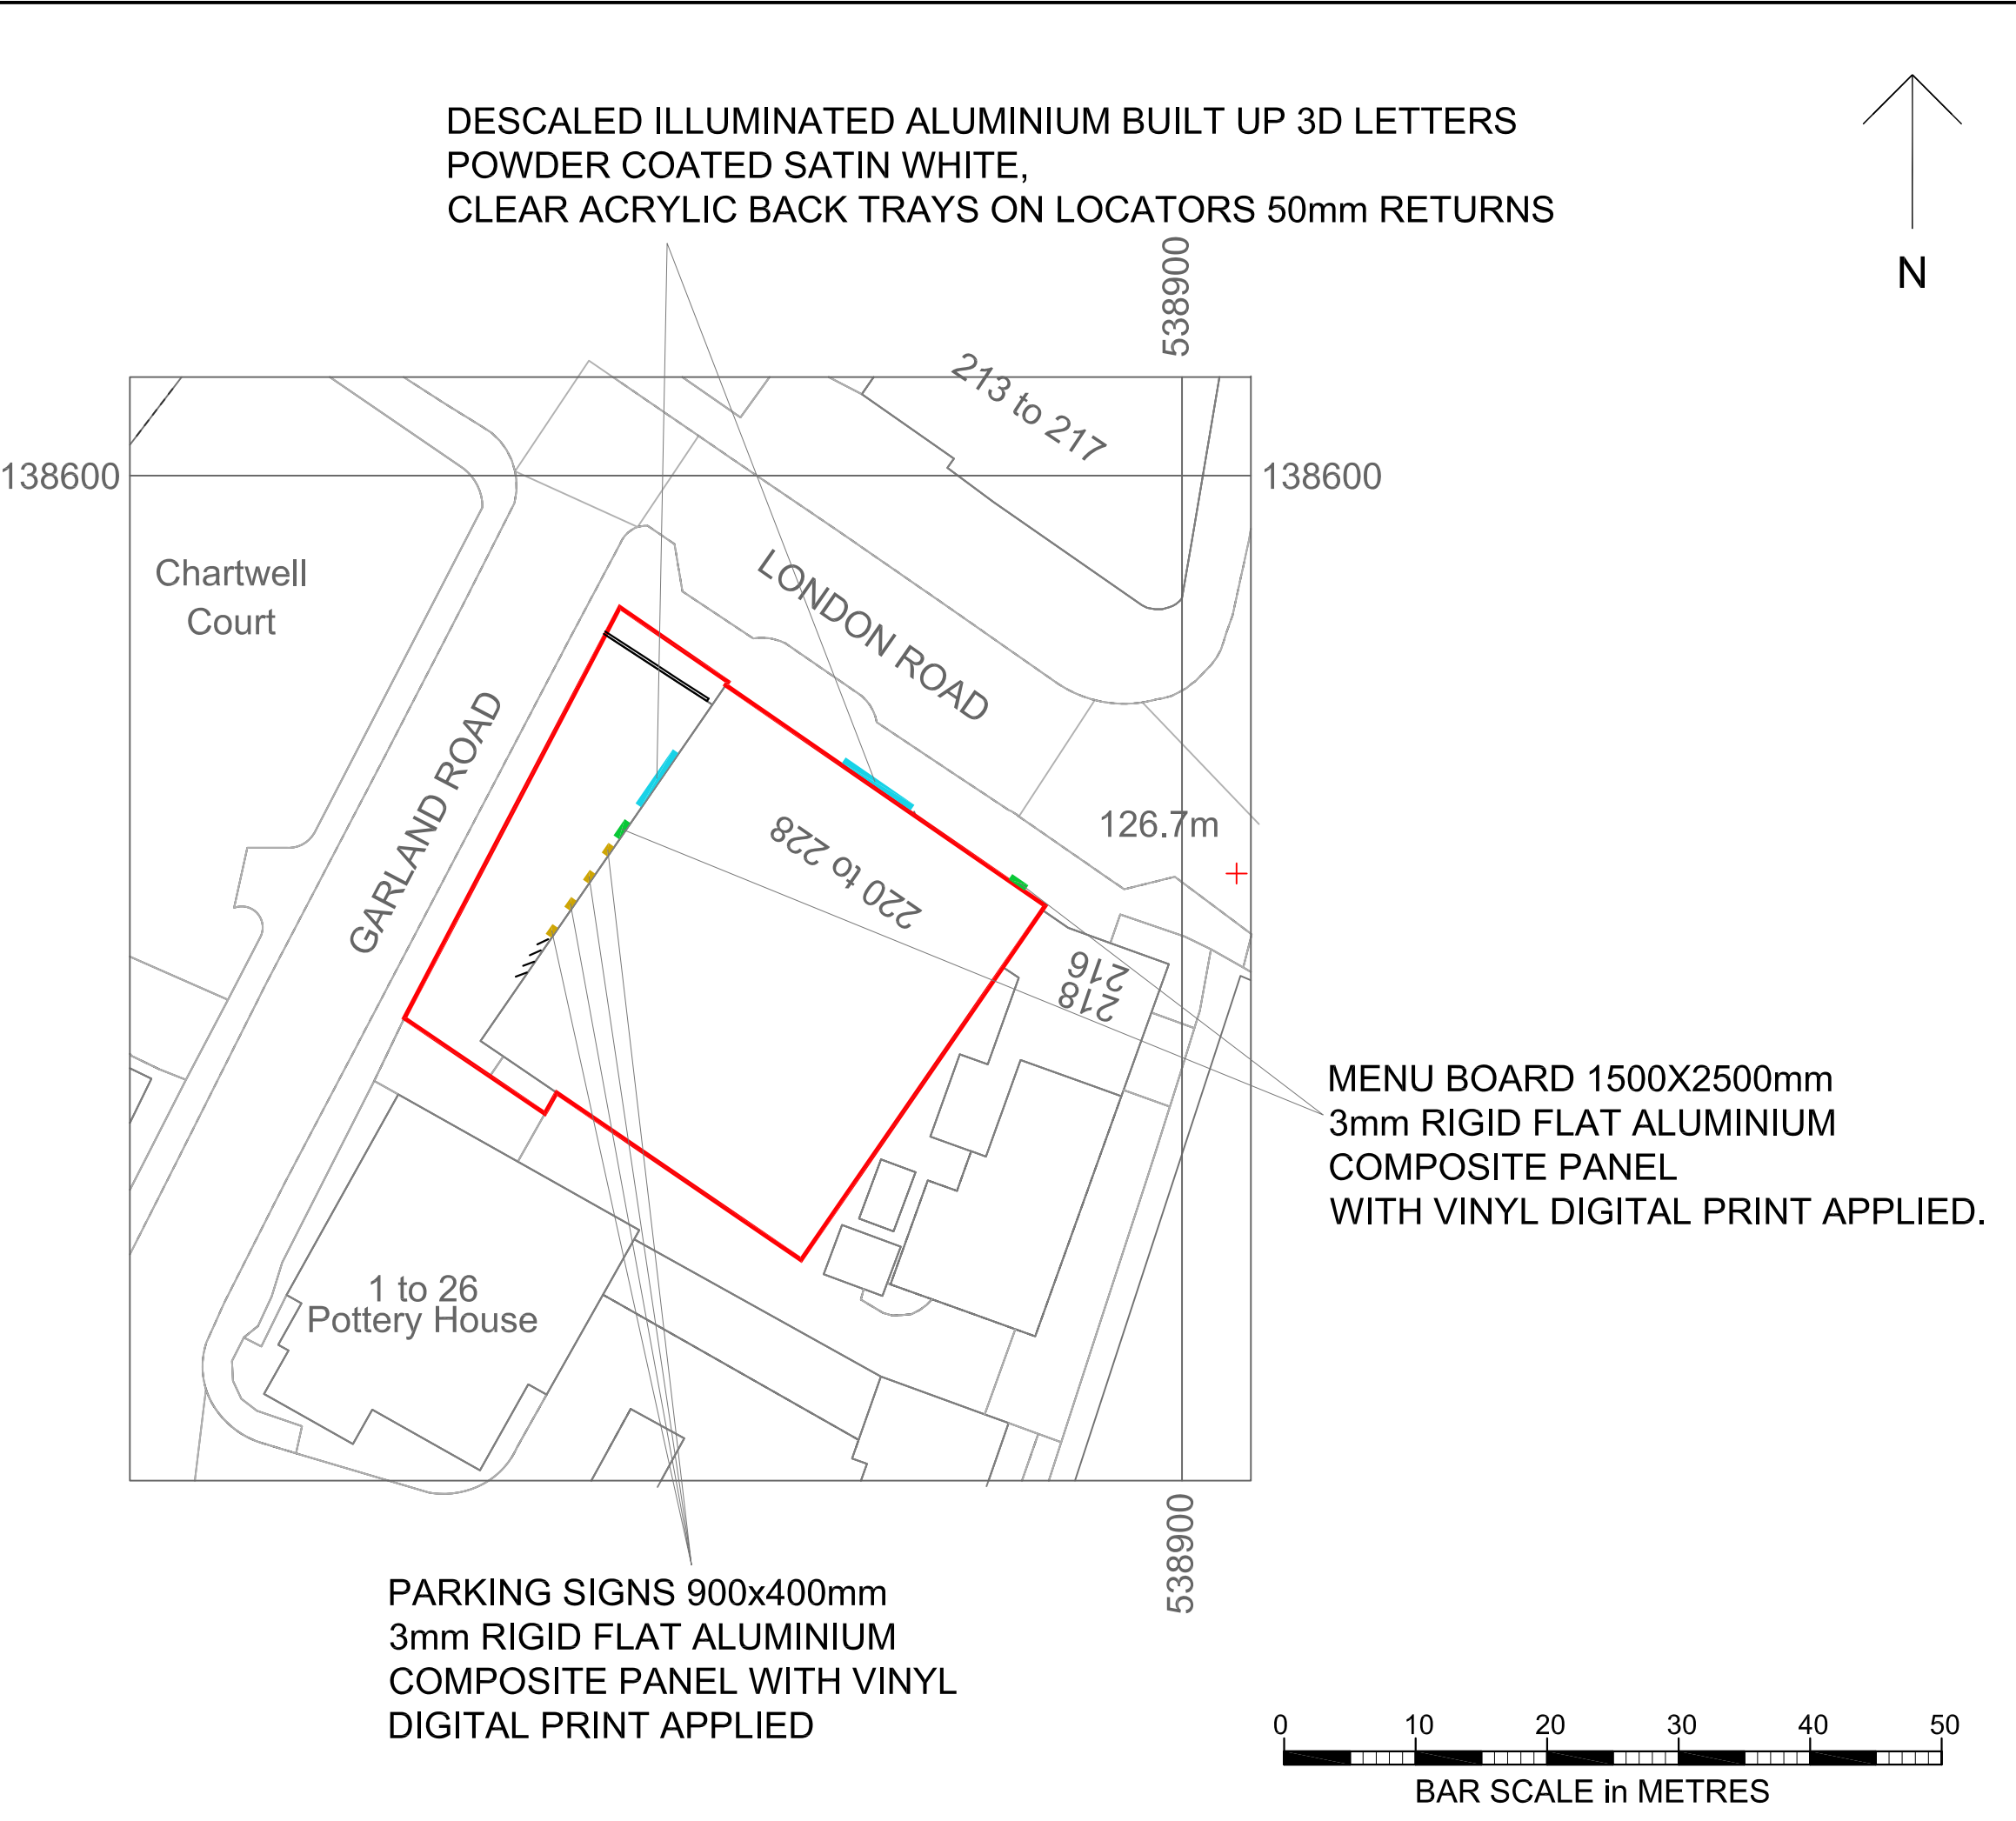


Studio1, The Hub
3 Drove Road
Newhaven
East Sussex
BN9 0AD

free phone number 0808 1699964
e: support@staac.co.uk

NOTES:
This drawing is to be read in conjunction with all relevant Architects and Engineers drawings
Only figured dimensions are to be used for construction
All dimensions are to be verified on site prior to work commencing

No.	Description	Date
Client: Collingwood Batchellor		
Address: 220-228 London Road, East Grinstead, RH19 HF		
Project: New Signage		
Drawing Block Plan title:		
Project No		24107
Date		04-11-24
Drawn by		IA
Drawing No		BPa
Scale1:500@A3		