


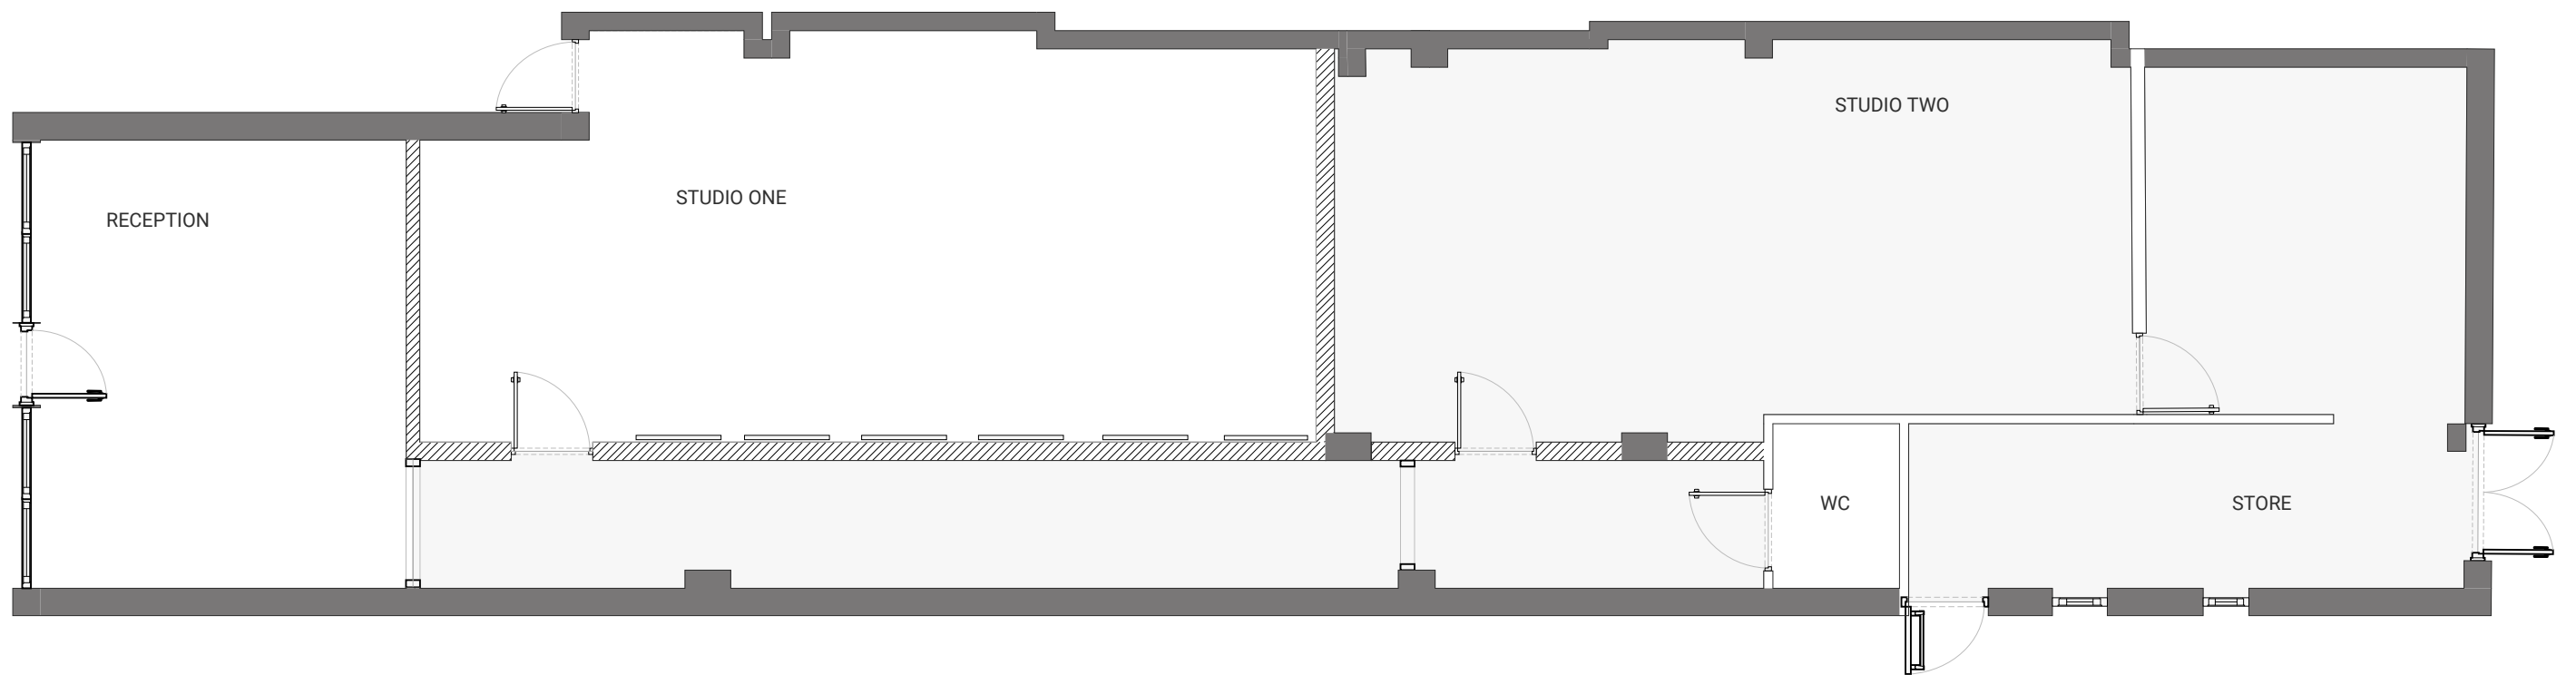

A01

Proposed New Floor Plan

SCALE
1:75

Project : Floor Plan
Project No : P001
Made by : AB
Date : 25/04/2026



RAYON
The collaborative space
design software