


Lighting Plan:

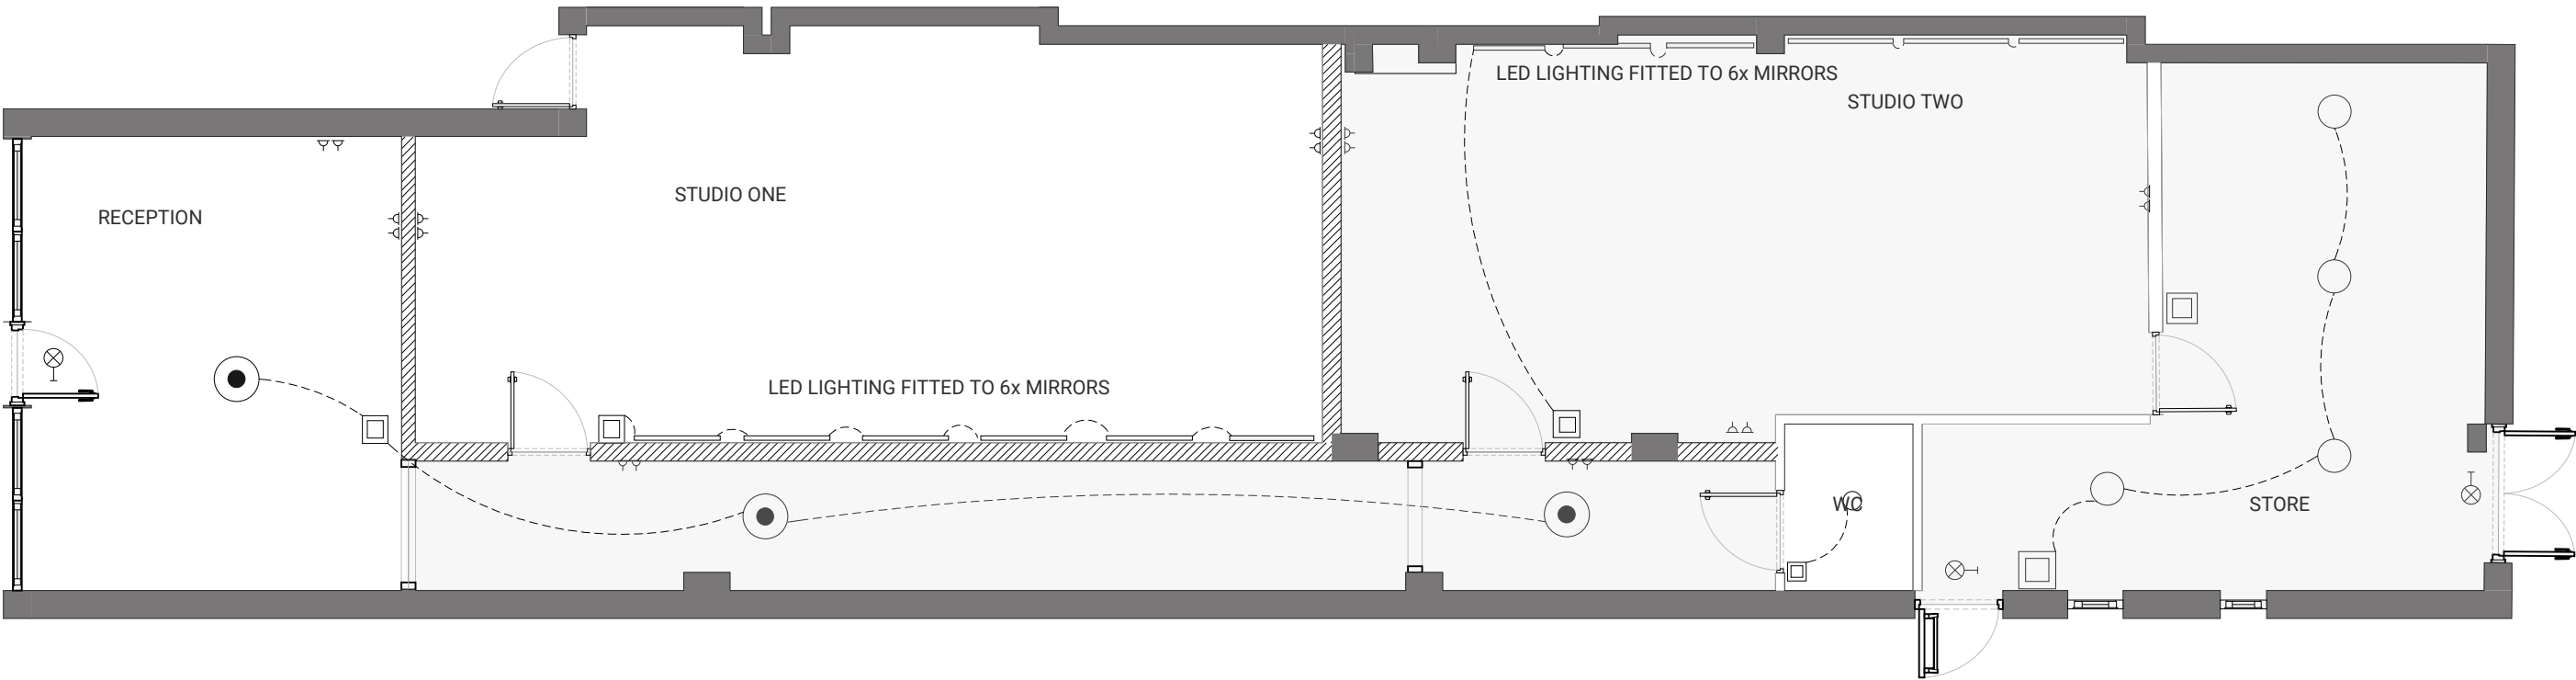

KEY:

-  SWITCH
-  DOUBLE SWITCH
-  PENDANT LIGHT
-  MIRROR WITH LED BEHIND
-  FIRE EXIT ILLUMINATED
-  DOUBLE SOCKET
-  SPOTLIGHT