




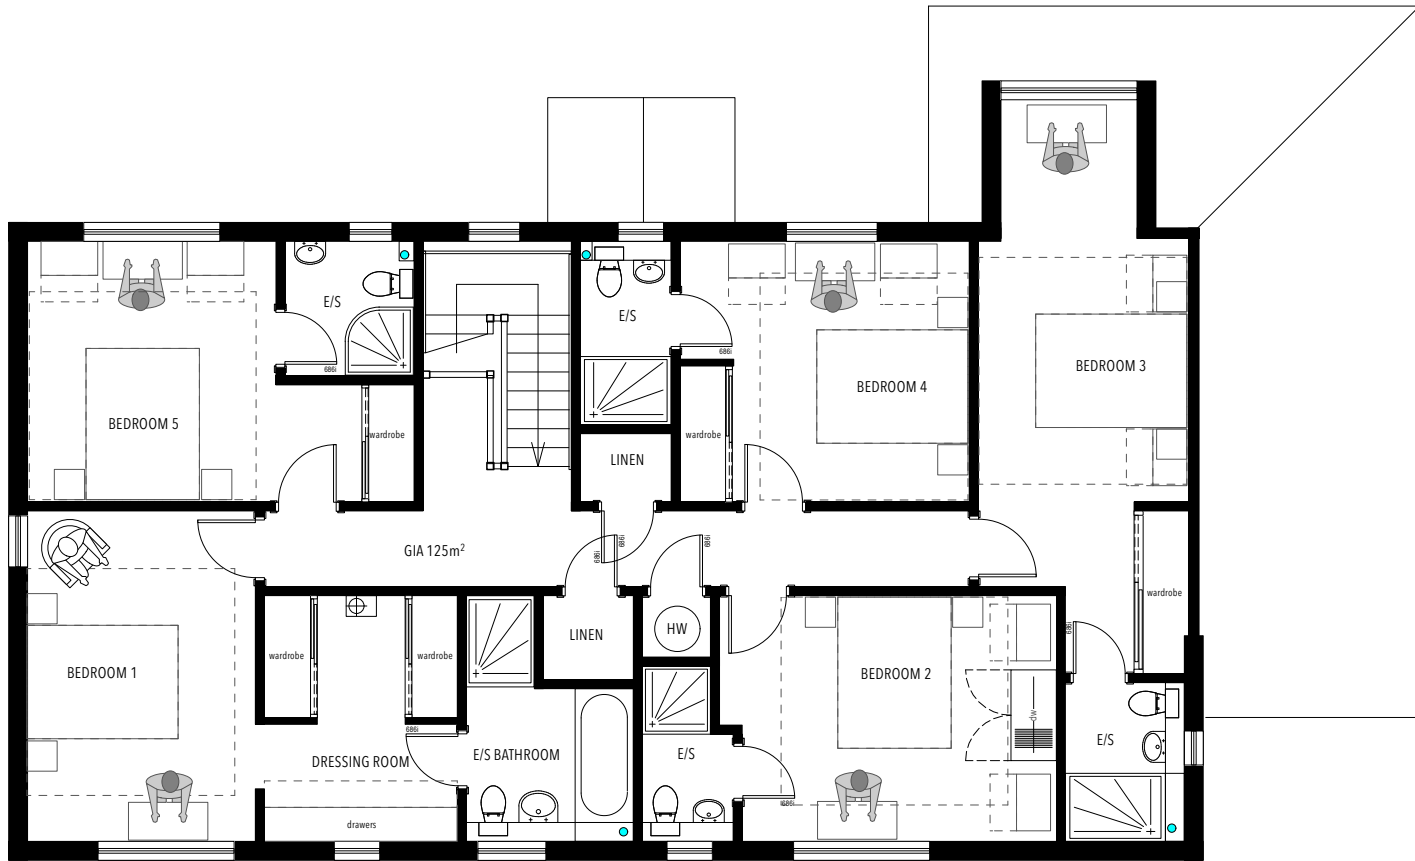



FIRST

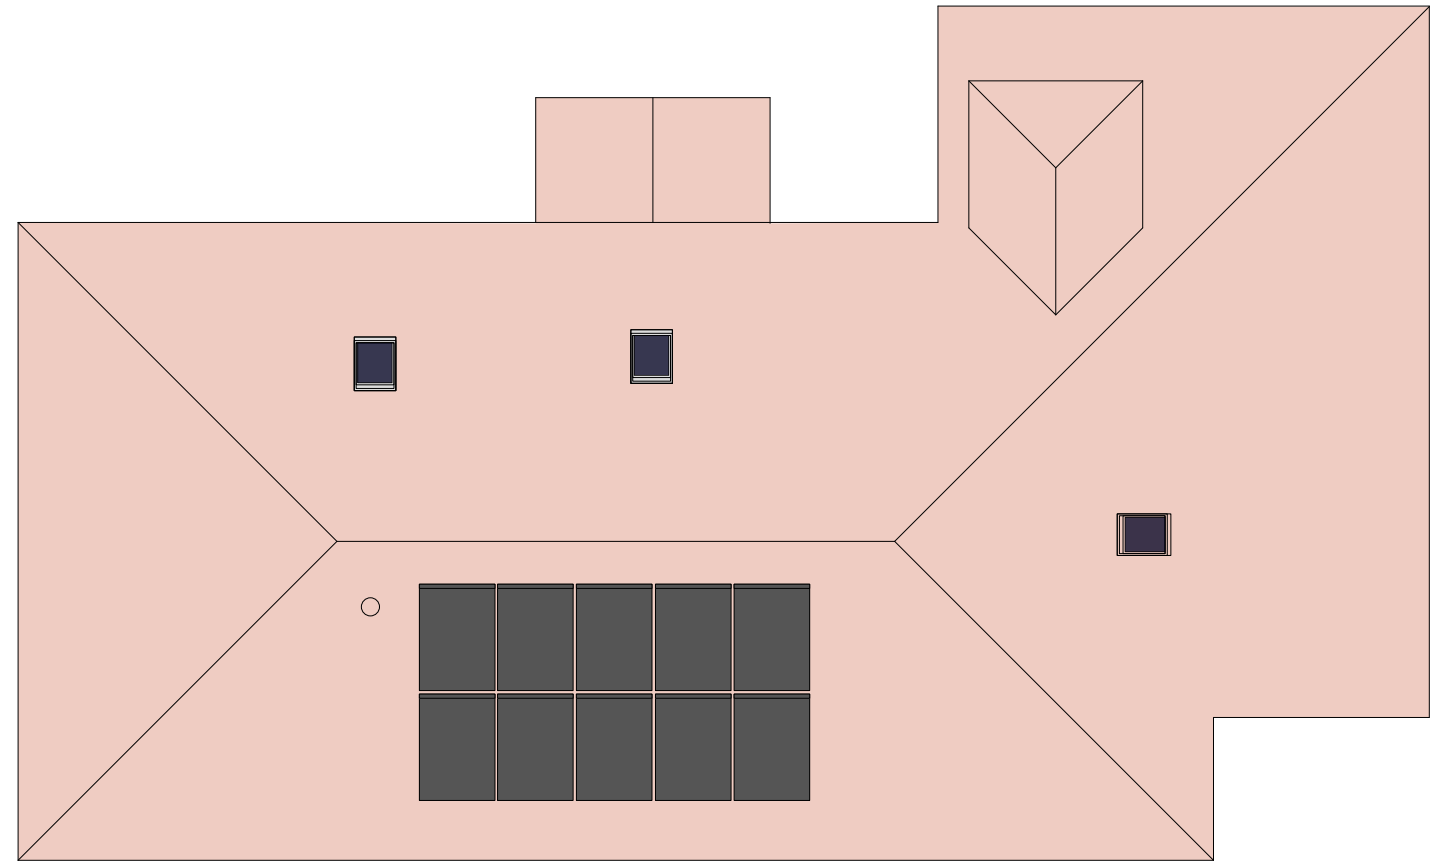

ROOF

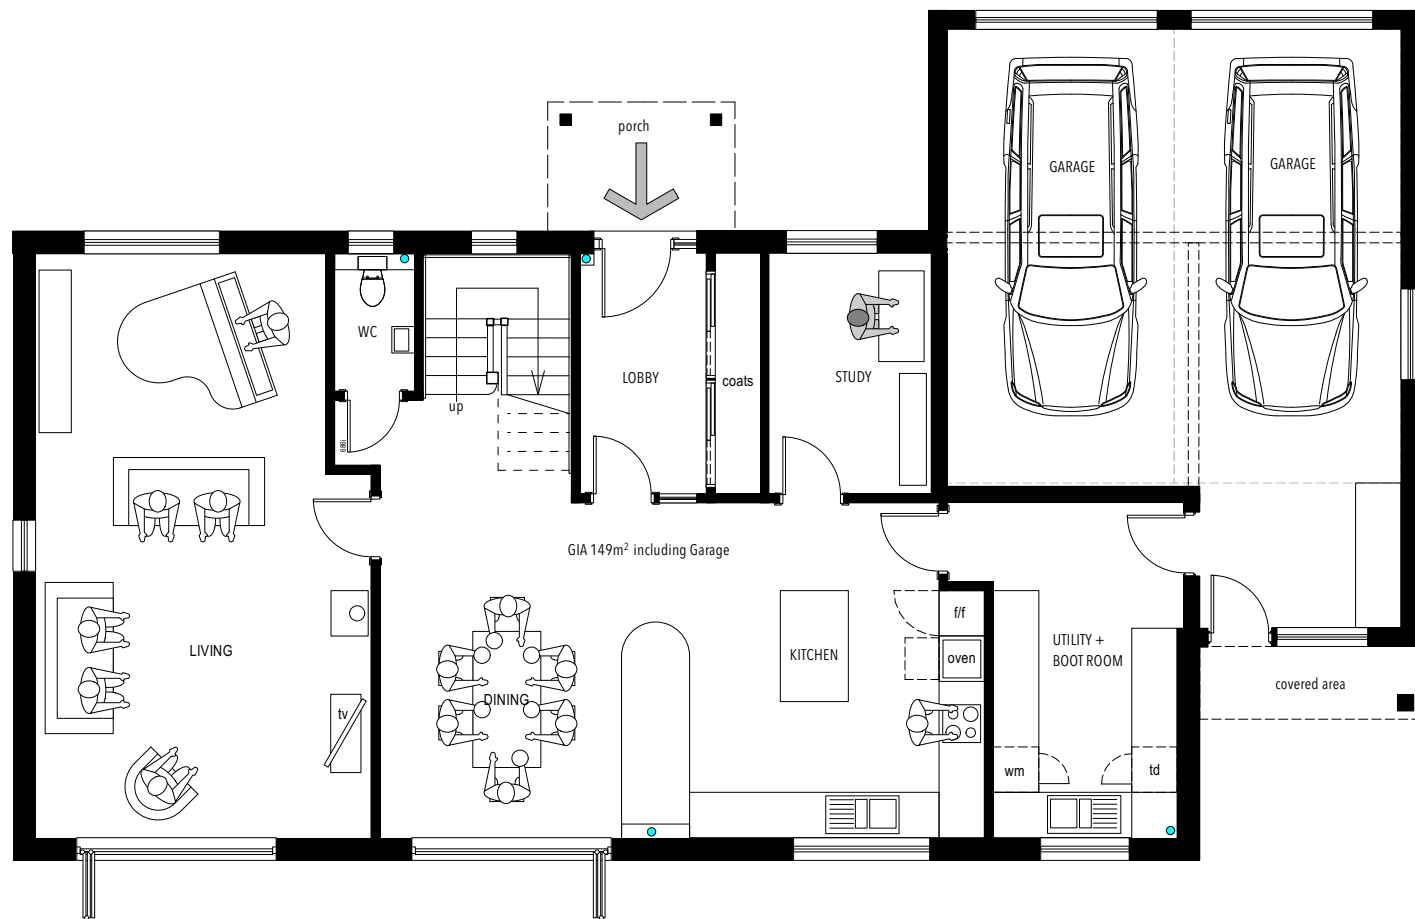

GROUND

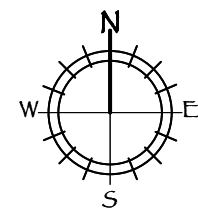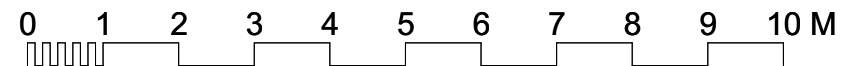

Rev	Date	Description
A	28.4.26	Client amendments

Client
SHIRE BARNES

Project
LAND AT 'THE BYRE'
THE STREET
BOLNEY

Drawing
PLOT 2 PLANS

Scale	Status	Date
1:100 @A3	PLANNING	25.3.26
Drawing No.	Revision	

327-P6

A