


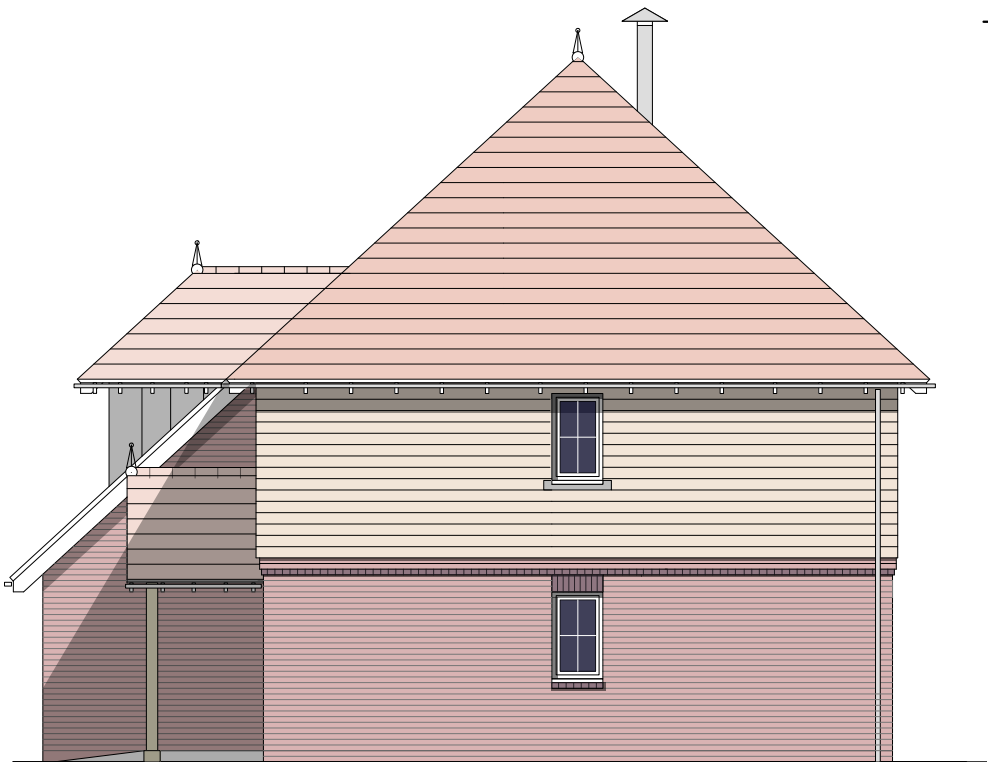

NORTH



WEST



SOUTH



EAST

This drawing is the copyright of the Author. It may not be reproduced in whole or in part without permission. Content subject to site survey and Health & Safety risk assessment. DO NOT SCALE.

MATERIALS

- Roof tiles - Clay
- Cladding - Clay tiles or Boarding tbc
- Brickwork - Contrasting facing bricks
- Fenestration - UPVC

A	28.4.26	Client amendments
Rev	Date	Description

Client
SHIRE BARNS

Project
LAND AT 'THE BYRE'
THE STREET
BOLNEY

Drawing
PLOT 2 ELEVS

Scale 1:100 @A3	Status PLANNING	Date 25.3.26
Drawing No.	Revision	

327-P7

A

