



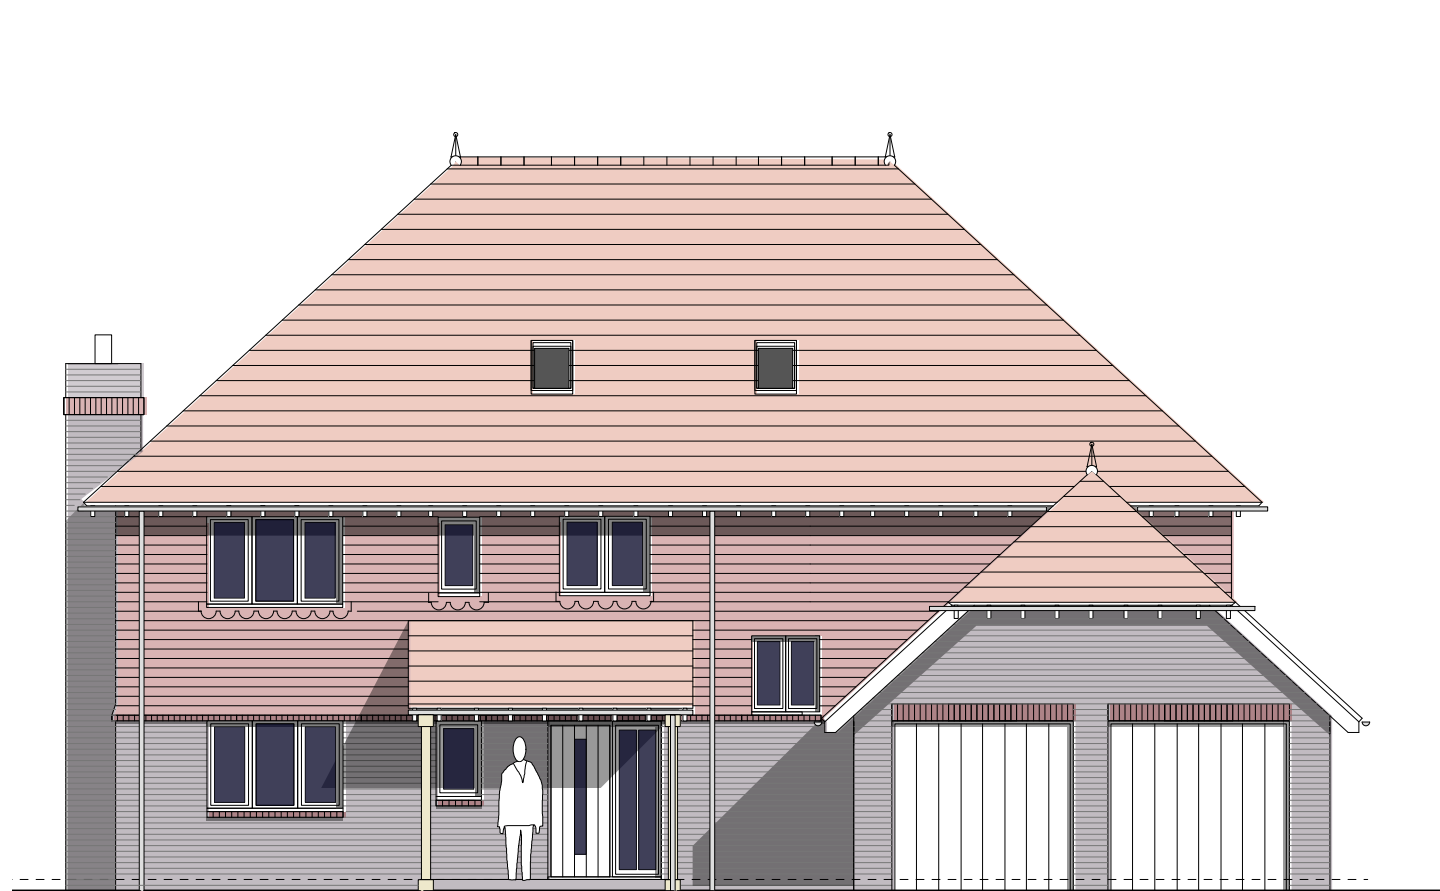


NORTH

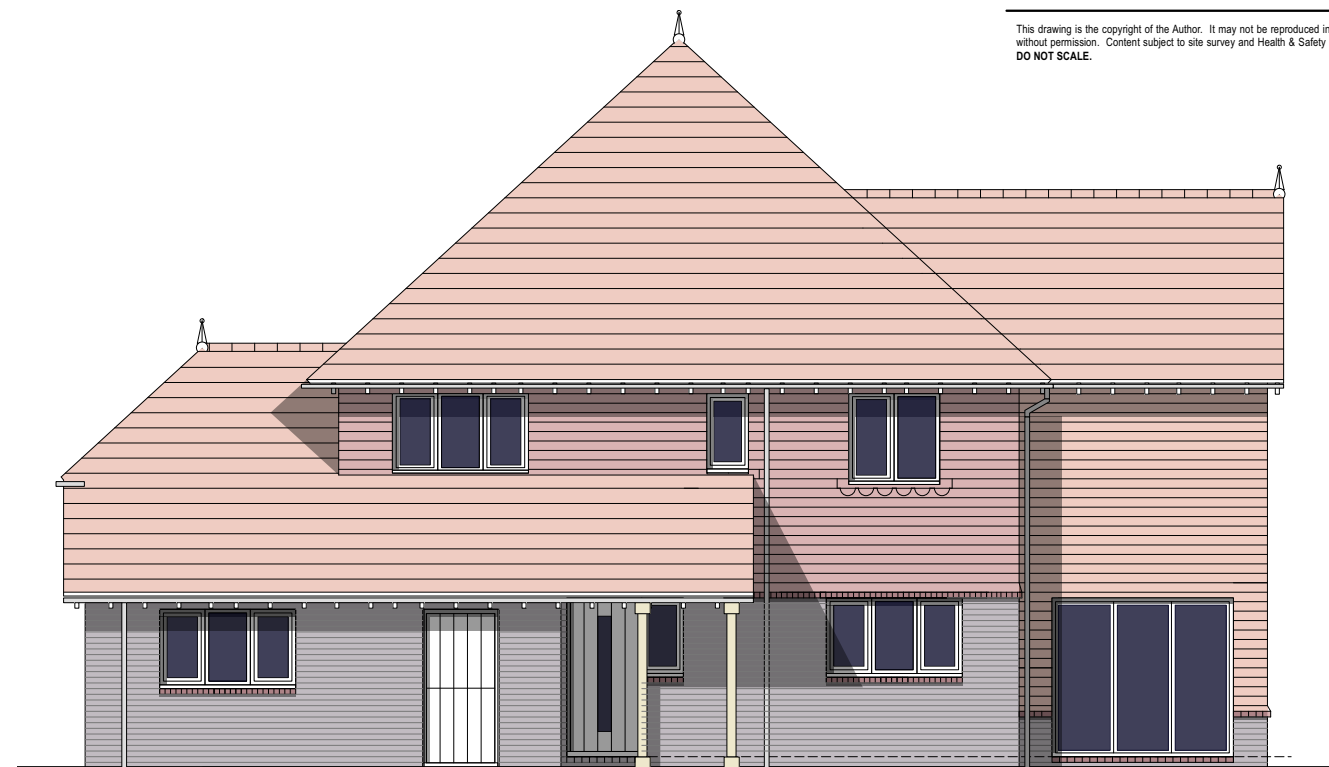


WEST

MATERIALS

Roof tiles - Clay
Cladding - Clay tiles or Boarding tbc
Brickwork - Contrasting facing bricks
Fenestration - UPVC

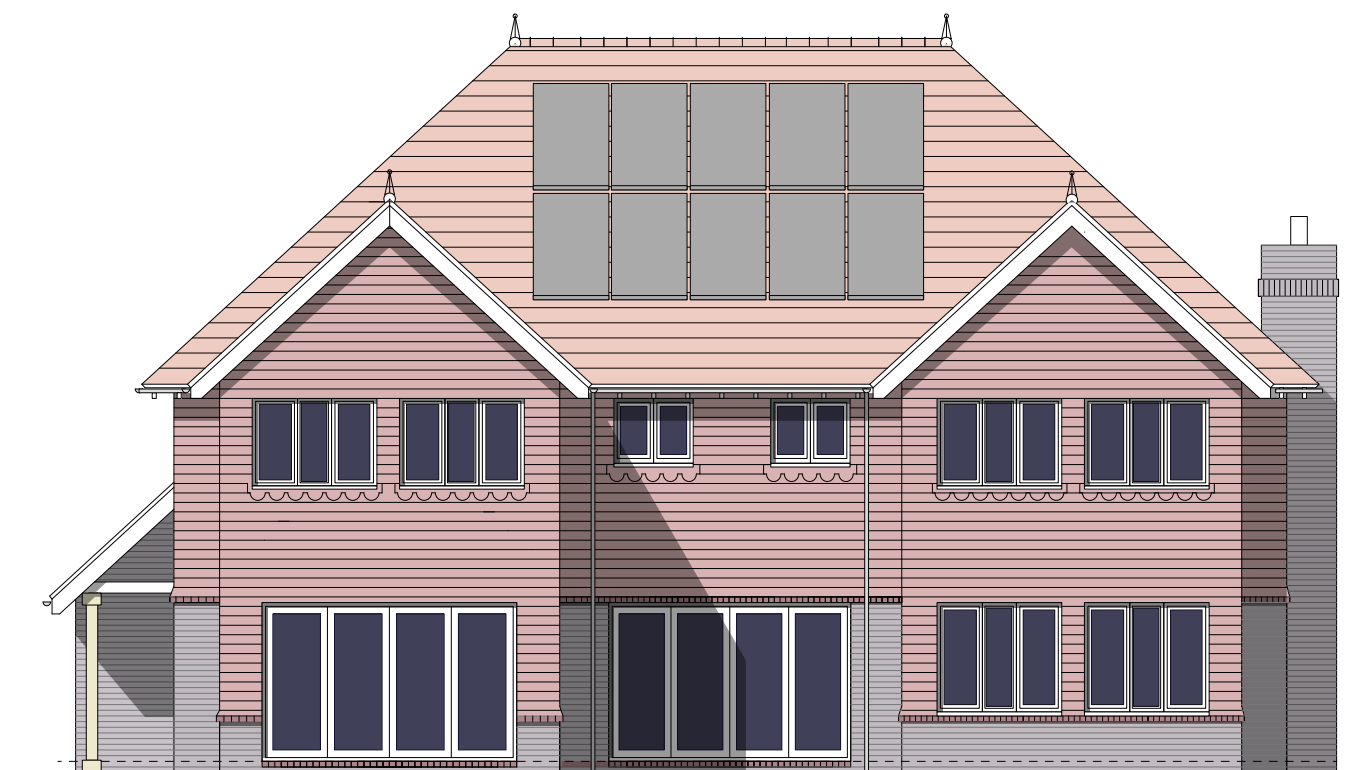

SOUTH

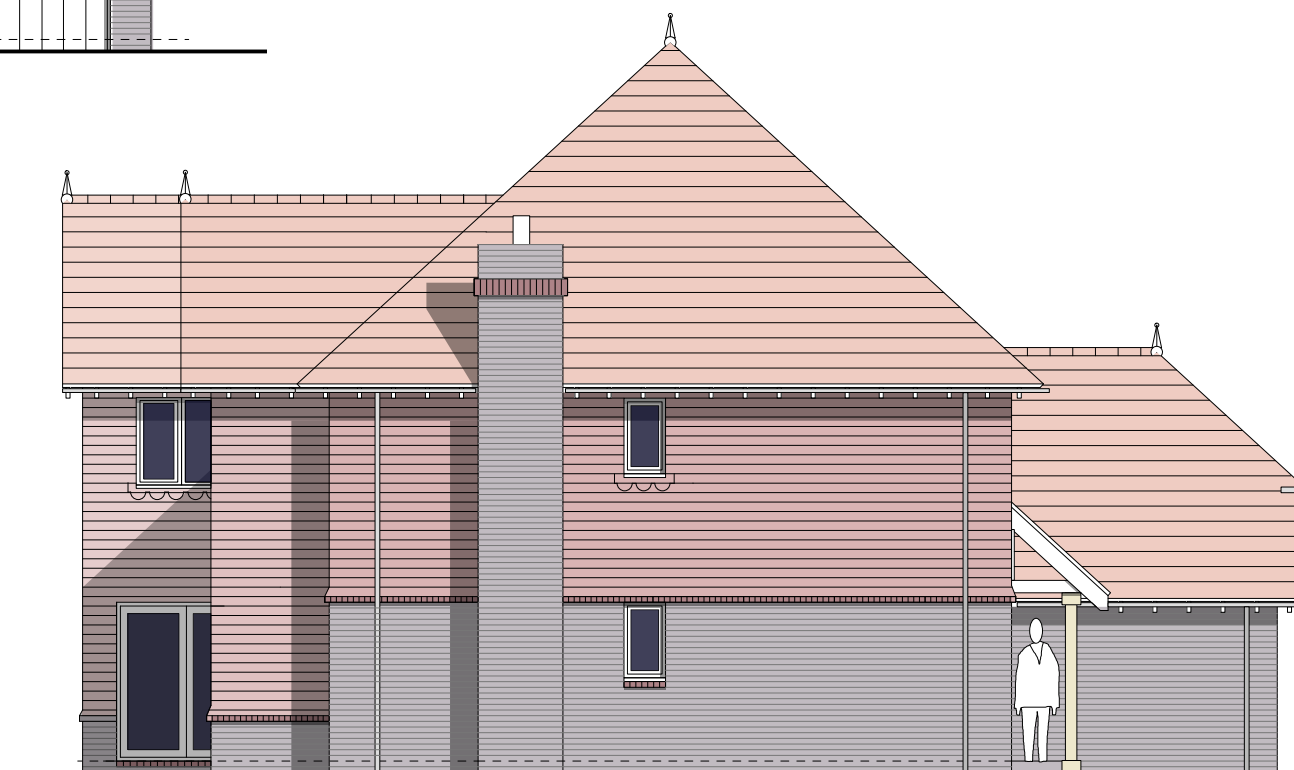

EAST

Rev	Date	Description
A	30.4.26	Client amendments

Client
SHIRE BARNS

Project
LAND AT 'THE BYRE'
THE STREET
BOLNEY

Drawing
PLOT 3 ELEVS

Scale	Status	Date
1:100 @A3	PLANNING	25.3.26
Drawing No.	Revision	

327-P9

A

