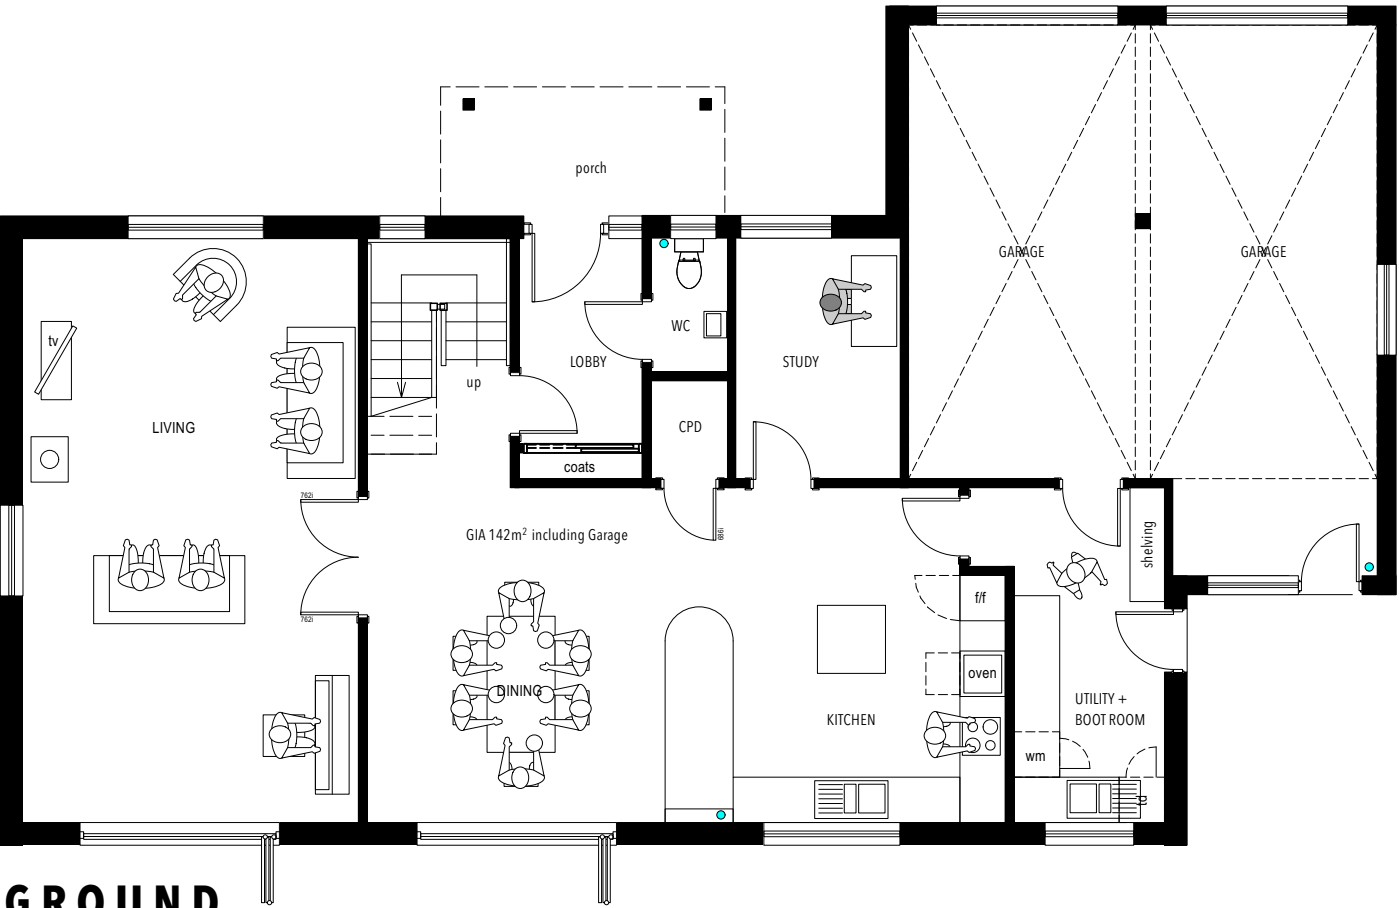
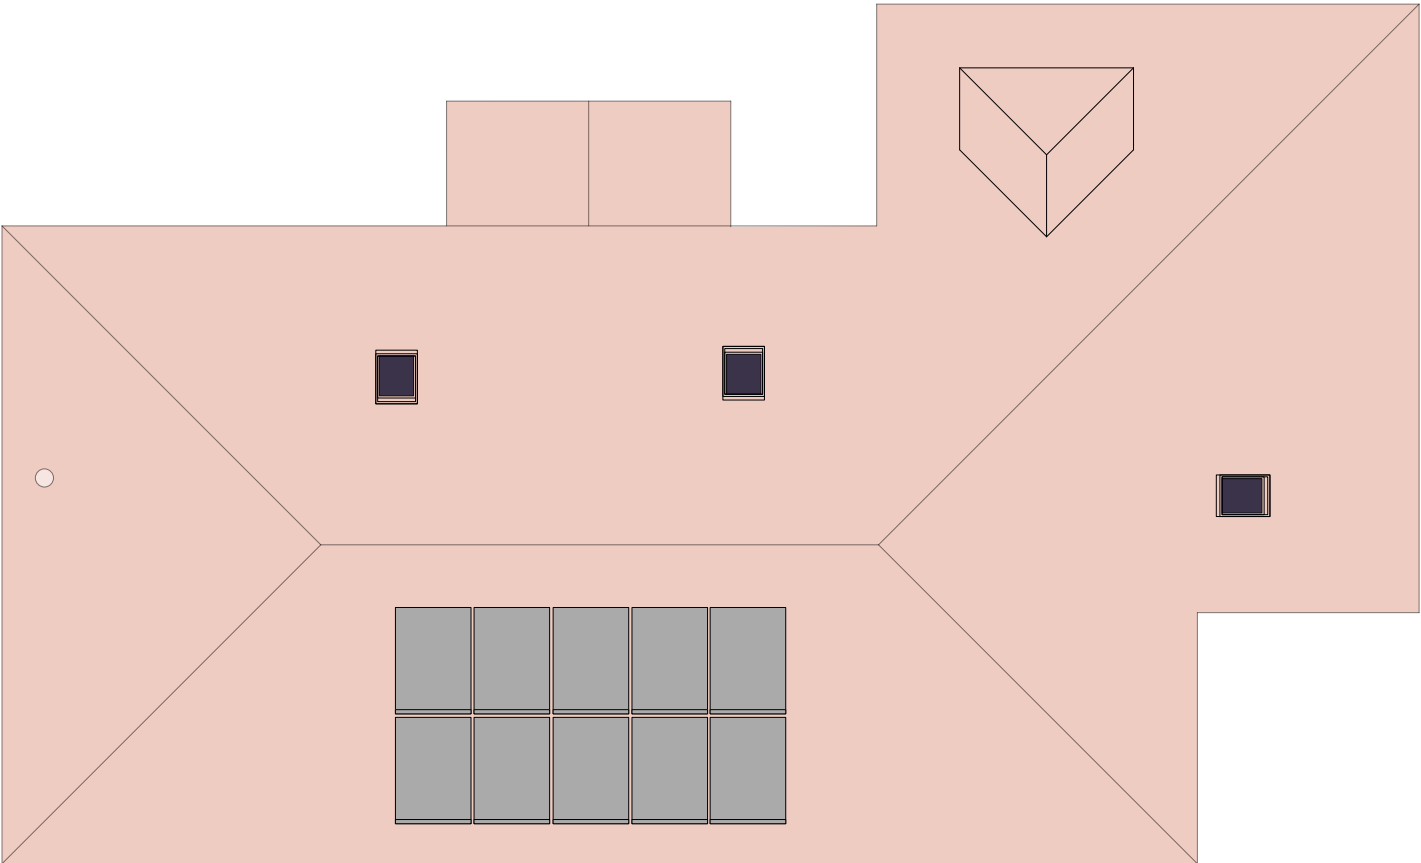


Rev	Date	Description
A	30.4.26	Client amendments

Client
SHIRE BARNS

Project
LAND AT 'THE BYRE'
THE STREET
BOLNEY

Drawing
PLOT 4 PLANS

Scale	Status	Date
1:100 @A3	PLANNING	30.3.26
Drawing No.	Revision	

327-P10

A