


MATERIALS

- Roof tiles - Clay
- Cladding - Clay tiles or Boarding tbc
- Brickwork - Contrasting facing bricks
- Fenestration - UPVC

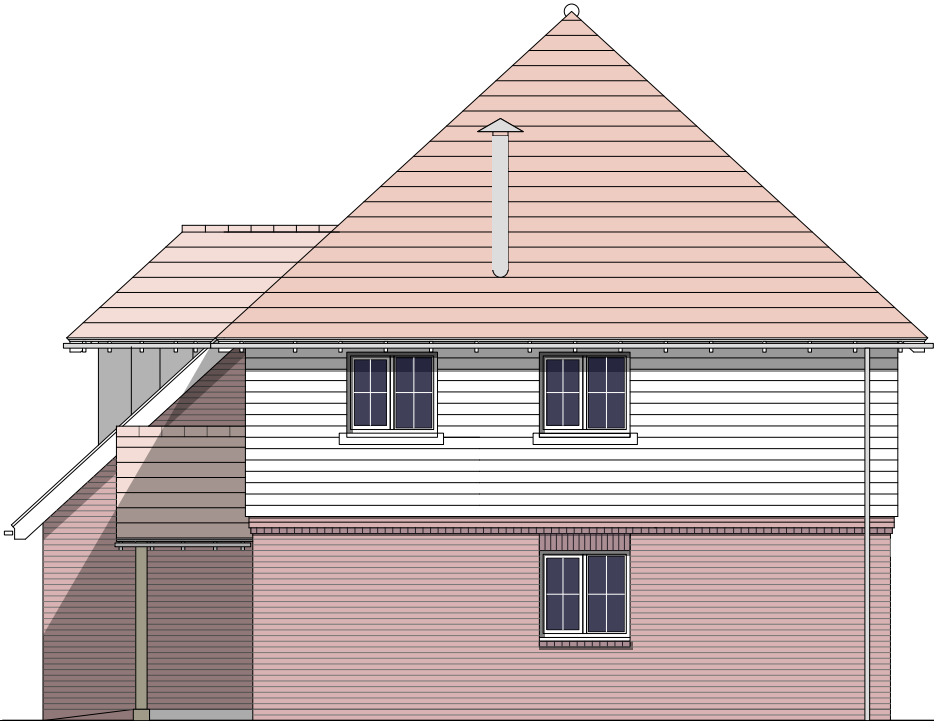


NORTH




WEST



SOUTH

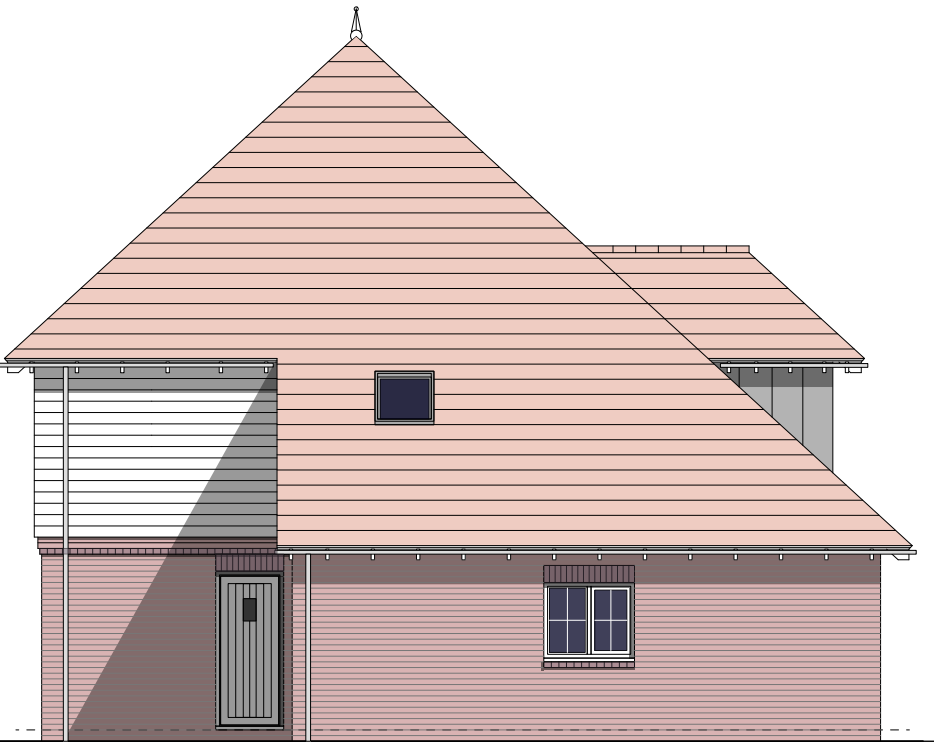

EAST

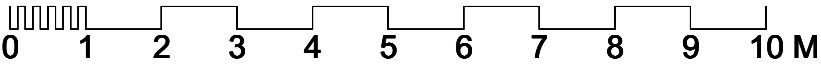

A	30.4.26	Client amendments
Rev	Date	Description

Client
SHIRE BARNS

Project
LAND AT 'THE BYRE'
THE STREET
BOLNEY

Drawing
PLOT 4 ELEVS

Scale 1:100 @A3	Status PLANNING	Date 30.3.26
Drawing No.	Revision	

327-P11

A