



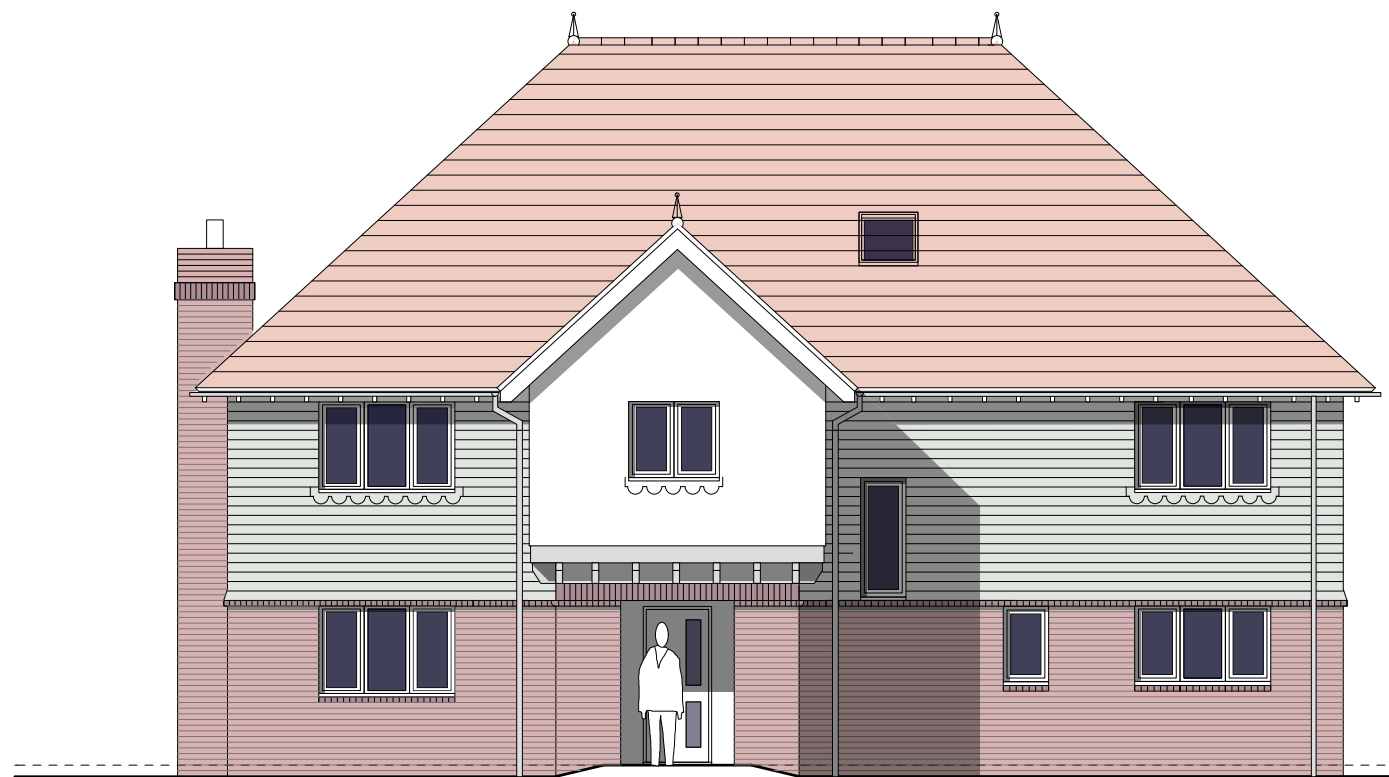

NORTH

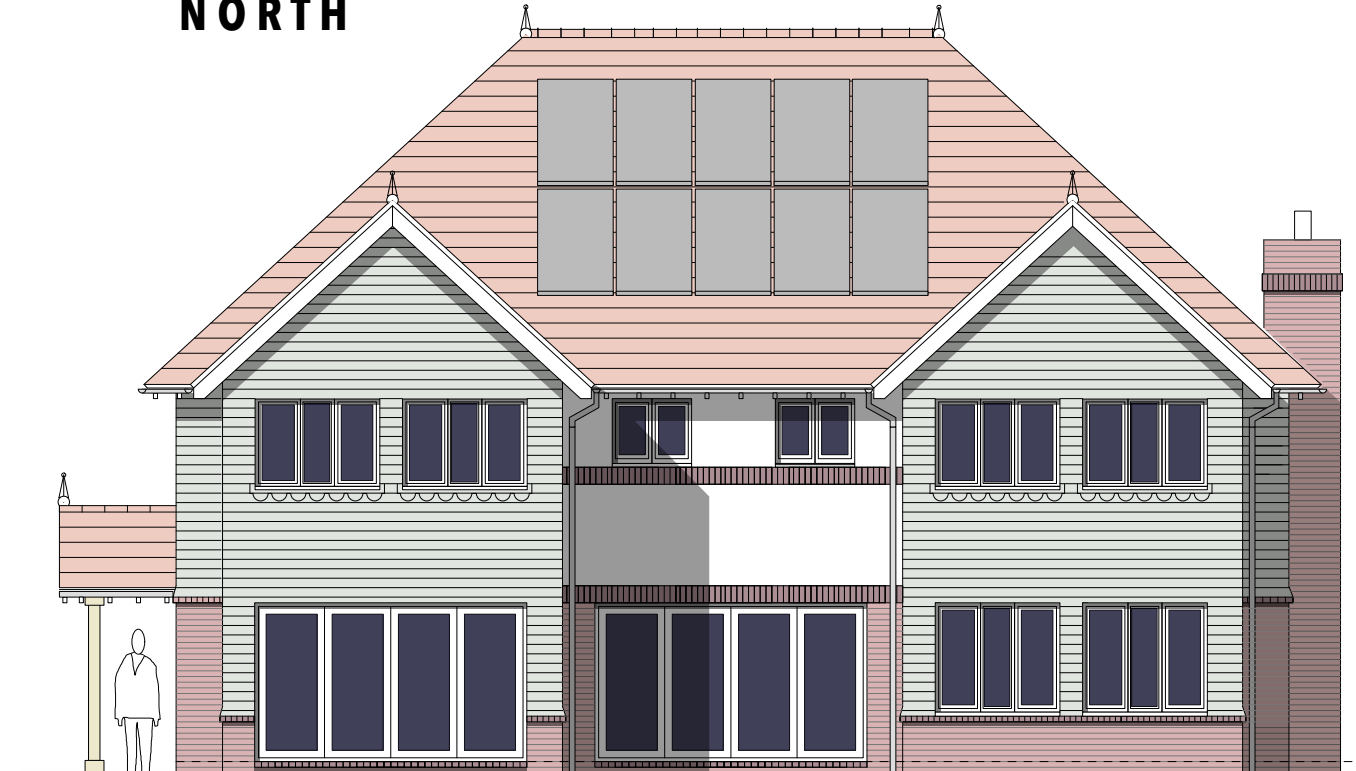


EAST




SOUTH




WEST

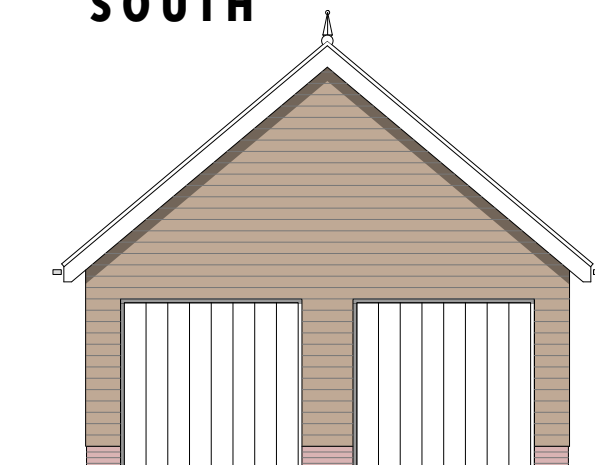


EAST

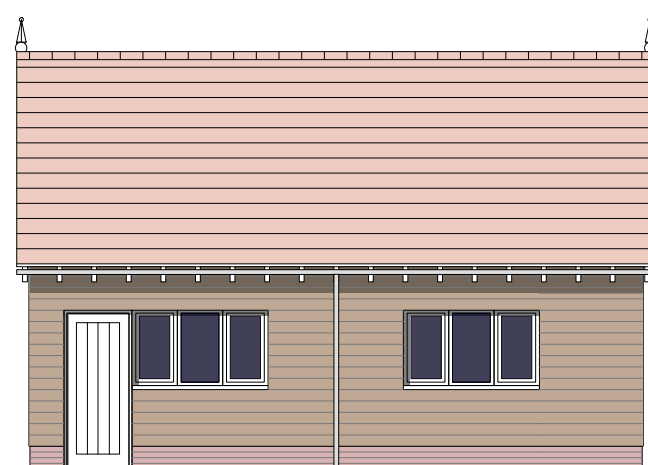

SOUTH

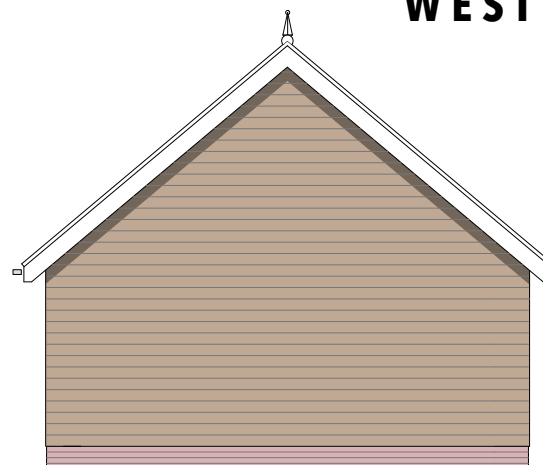

WEST

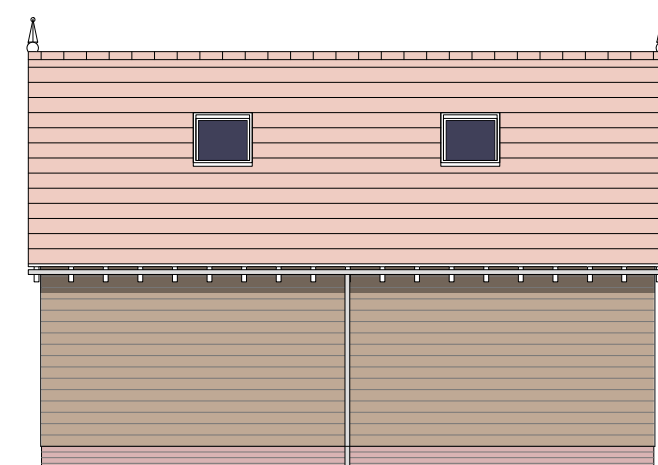

NORTH



MATERIALS

Roof tiles - Clay
Cladding - Clay tiles or Boarding tbc
Brickwork - Contrasting facing bricks
Fenestration - UPVC

A	30.4.26	Client amendments
Rev	Date	Description

Client
SHIRE BARNS

Project
LAND AT 'THE BYRE'
THE STREET
BOLNEY

Drawing
PLOT 5 ELEVS

Scale 1:100 @A3	Status PLANNING	Date 27.3.26
Drawing No.	Revision	

327-P13

A