




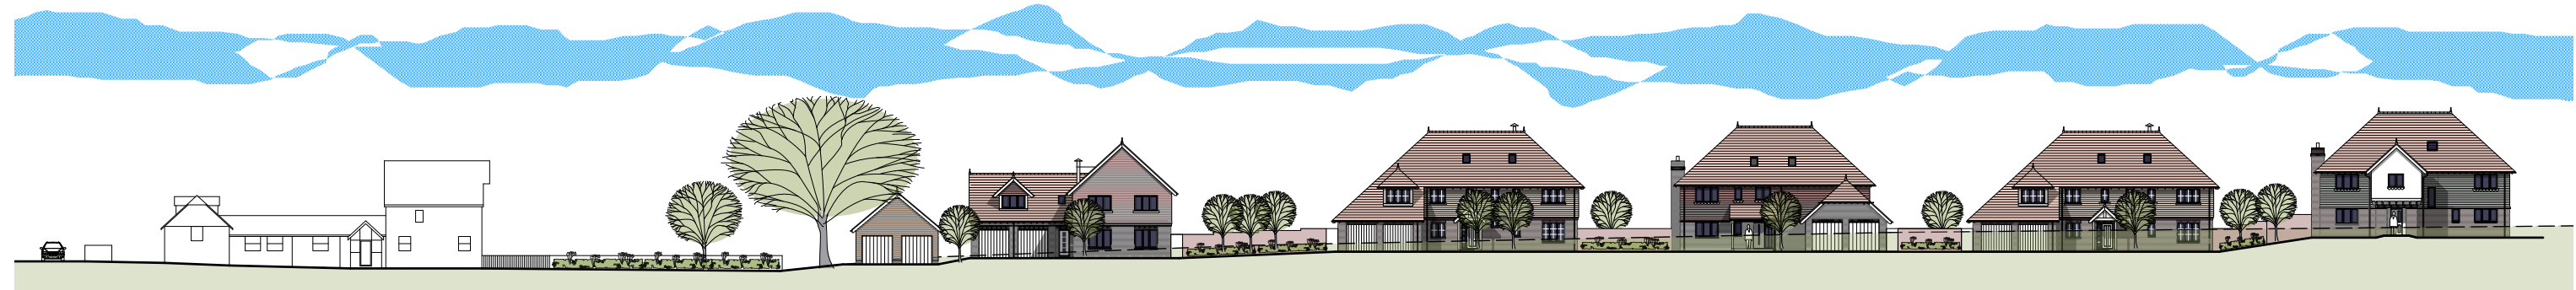

STREET ELEVATION LOOKING SOUTH (to scale as noted)

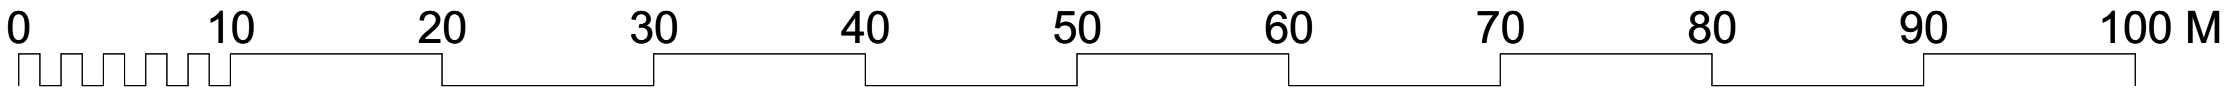

STREET ELEVATION LOOKING SOUTH - including The Byre (to scale as noted)

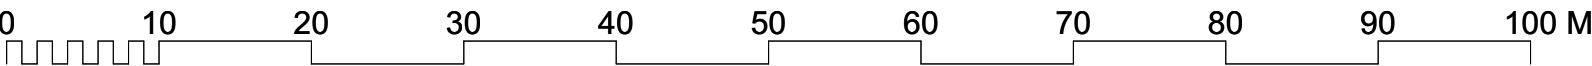

B	20.5.26	The Byre added
A	4.5.26	Amended to suit revised elevations
Rev	Date	Description

Client
SHIRE BARNS LTD

Project
LAND AT 'THE BYRE'
THE STREET
BOLNEY

Drawing
STREET ELEVATION

Scale	Status	Date
NTS @A3	PLANNING	8.4.26
Drawing No.	Revision	

327-P14 **B**