


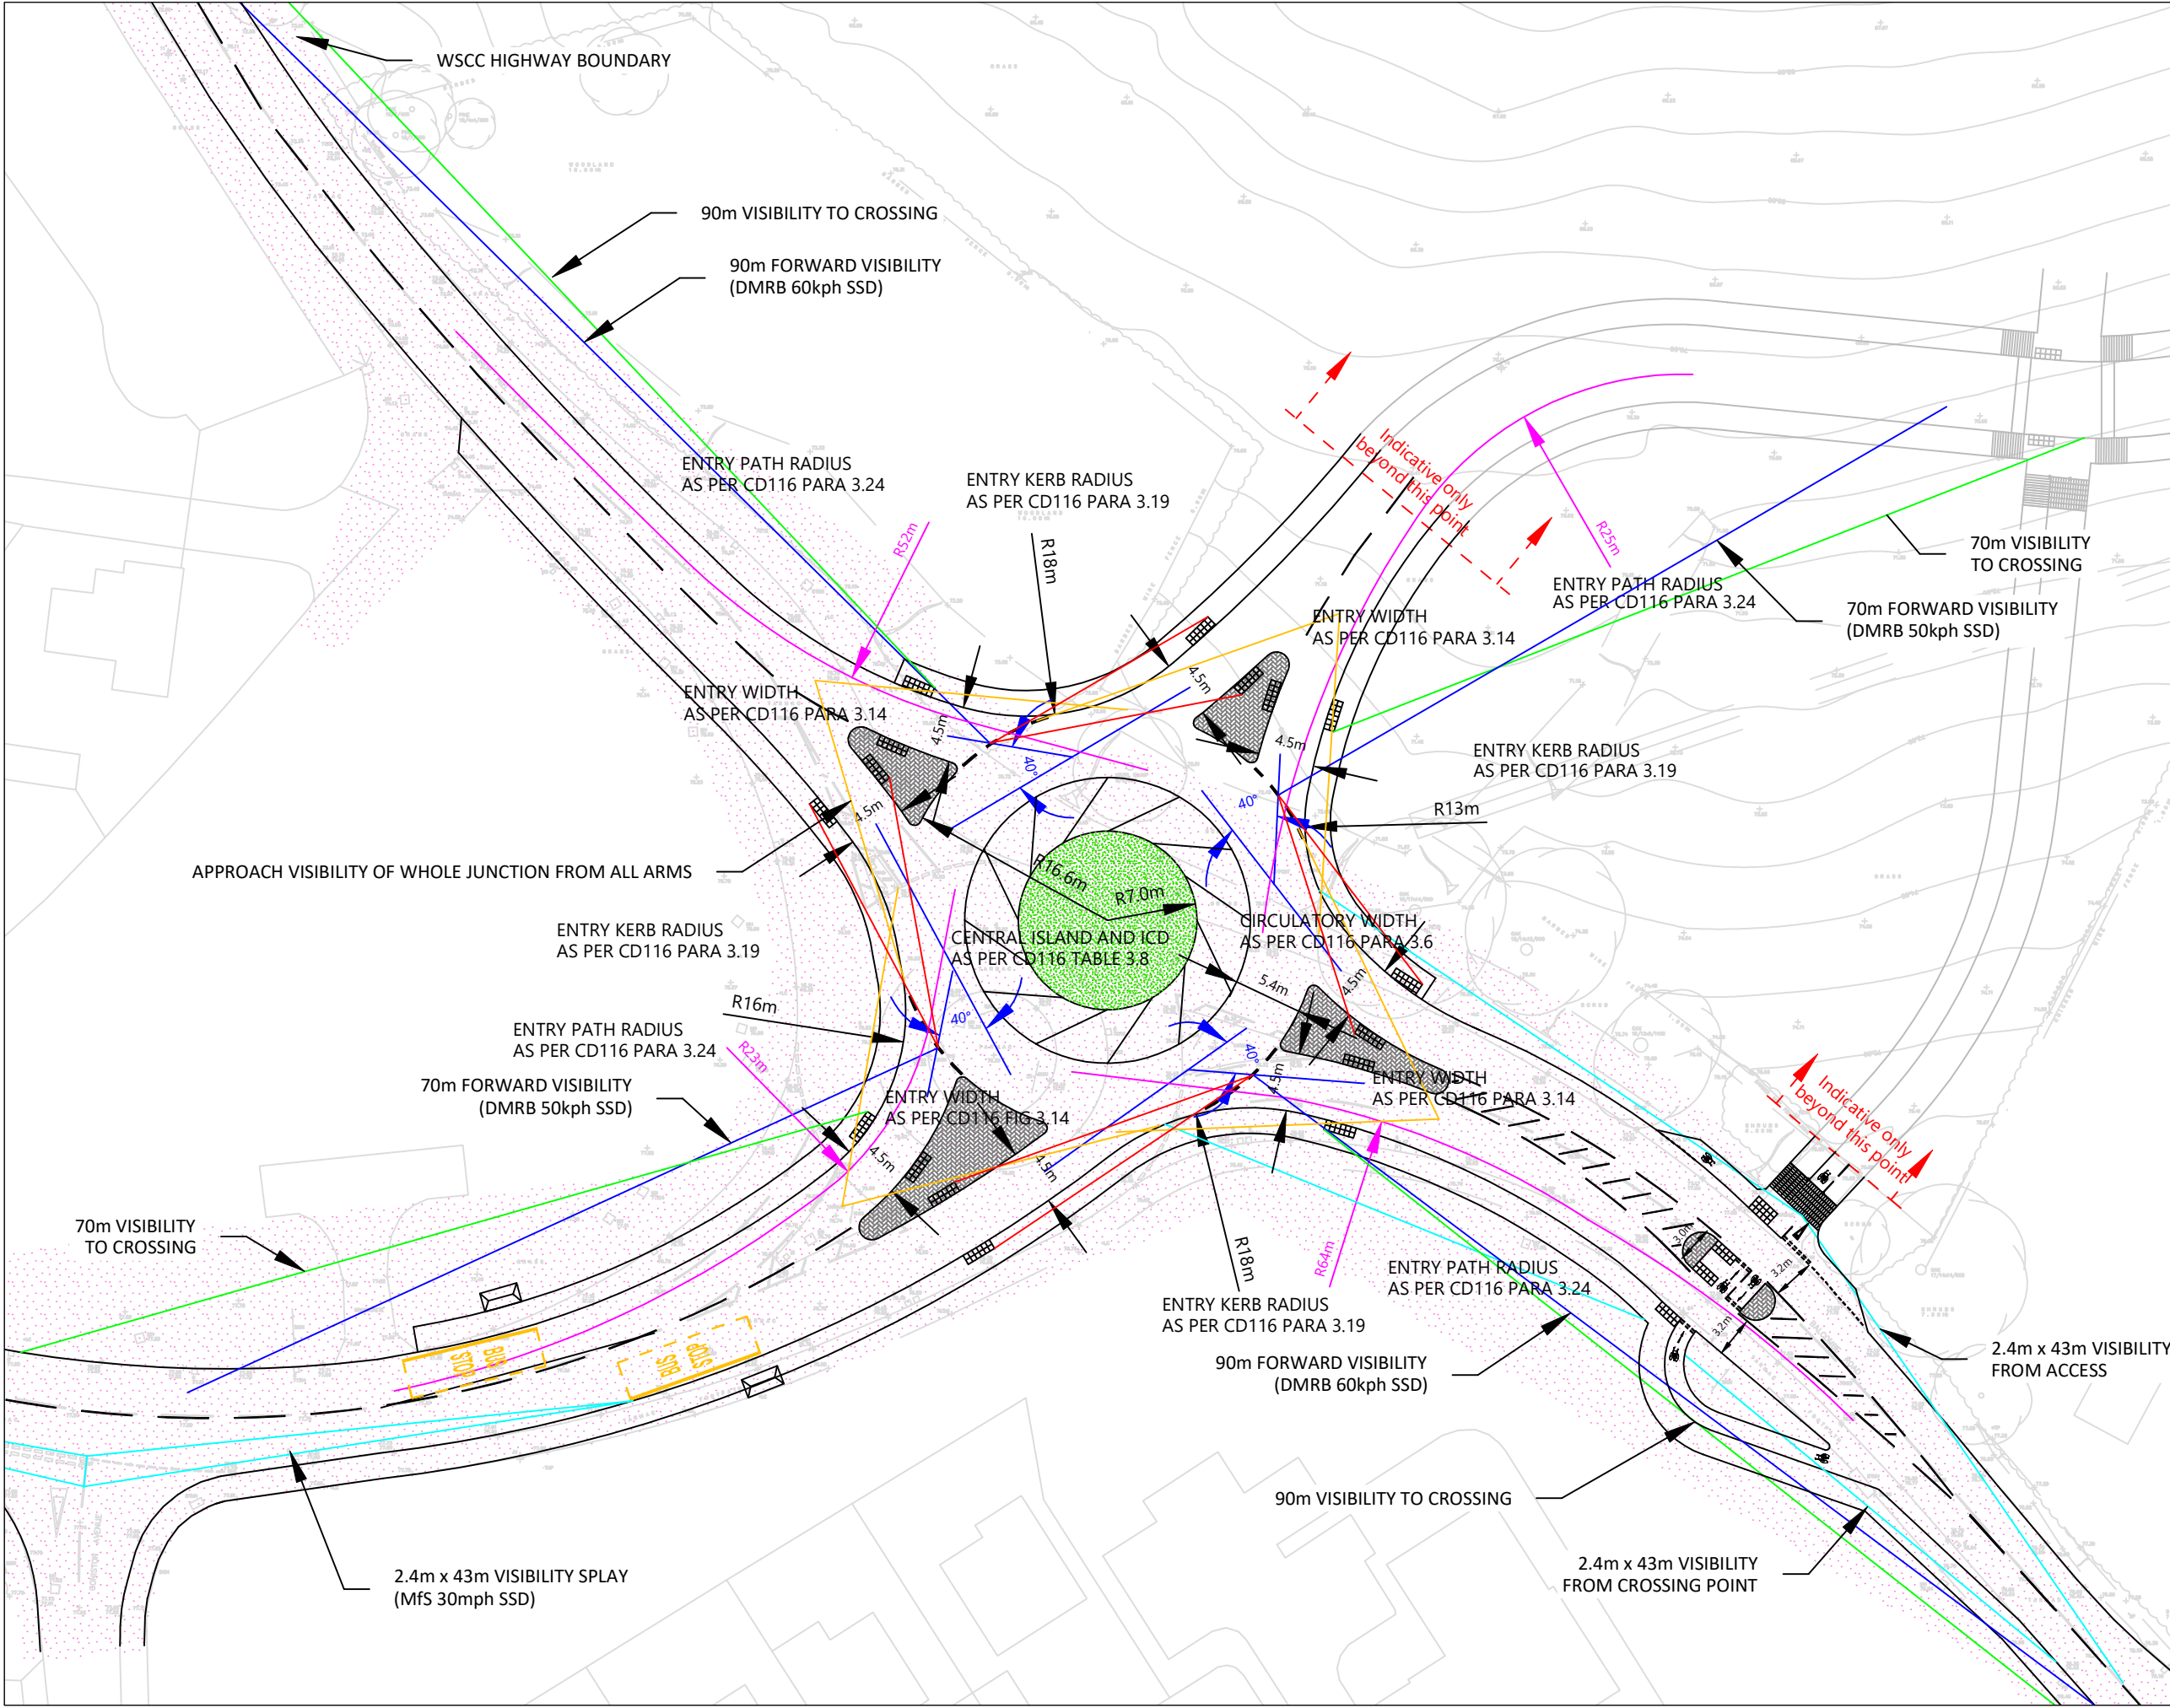

Notes

- Do not scale from this drawing.
- Dimensions in metres unless noted otherwise.
- Central island R7m. Roundabout ICD 33.2m.
- Entry widths 4.5m.
- Maximum access road gradient 1:50 for 20m from the give way line.
- Road markings to comply with TSRGD Traffic Signs Regulations.
- Road signage, road markings and street lighting to be confirmed at detailed design stage.
- Provision of embankments / retaining structures to form part of detailed design of the access road.

— VISIBILITY FROM GIVE-WAY LINE TO CROSSING ON NEXT EXIT

— VISIBILITY 15m TO GIVE-WAY LINE OF WHOLE JUNCTION

|     |          |                                                                           |    |
|-----|----------|---------------------------------------------------------------------------|----|
| P8  | 19.06.26 | Layout updated                                                            | NM |
| P7  | 11.06.26 | Layout updated                                                            | NM |
| P6  | 28.05.26 | Refuge amended, proposed bus stops added, DMRB visibility splays adjusted | NM |
| P5  | 09.04.26 | Visibility splays added                                                   | NM |
| P4  | 20.03.26 | Base updated                                                              | NM |
| P3  | 09.03.26 | Roundabout modified                                                       | NM |
| P2  | 18.02.26 | Updated and notes added                                                   | NM |
| P1  | 06.02.25 | First Issue                                                               | NM |
| Rev | Date     | Description                                                               | By |

Revision History

Client

Project

Land north of Balcombe Road, Haywards Heath

Title

Roundabout Geometry

**SDP**

Bunton Barn, Bunton Lane  
Bolney, West Sussex, RH17 5RE

|             |                    |       |       |          |    |
|-------------|--------------------|-------|-------|----------|----|
| Date        | 06.02.25           | Scale | 1:500 | Drawn    | NM |
| Drawing No. | SDP-XX-XX-DR-D-352 |       |       | Revision | P8 |