



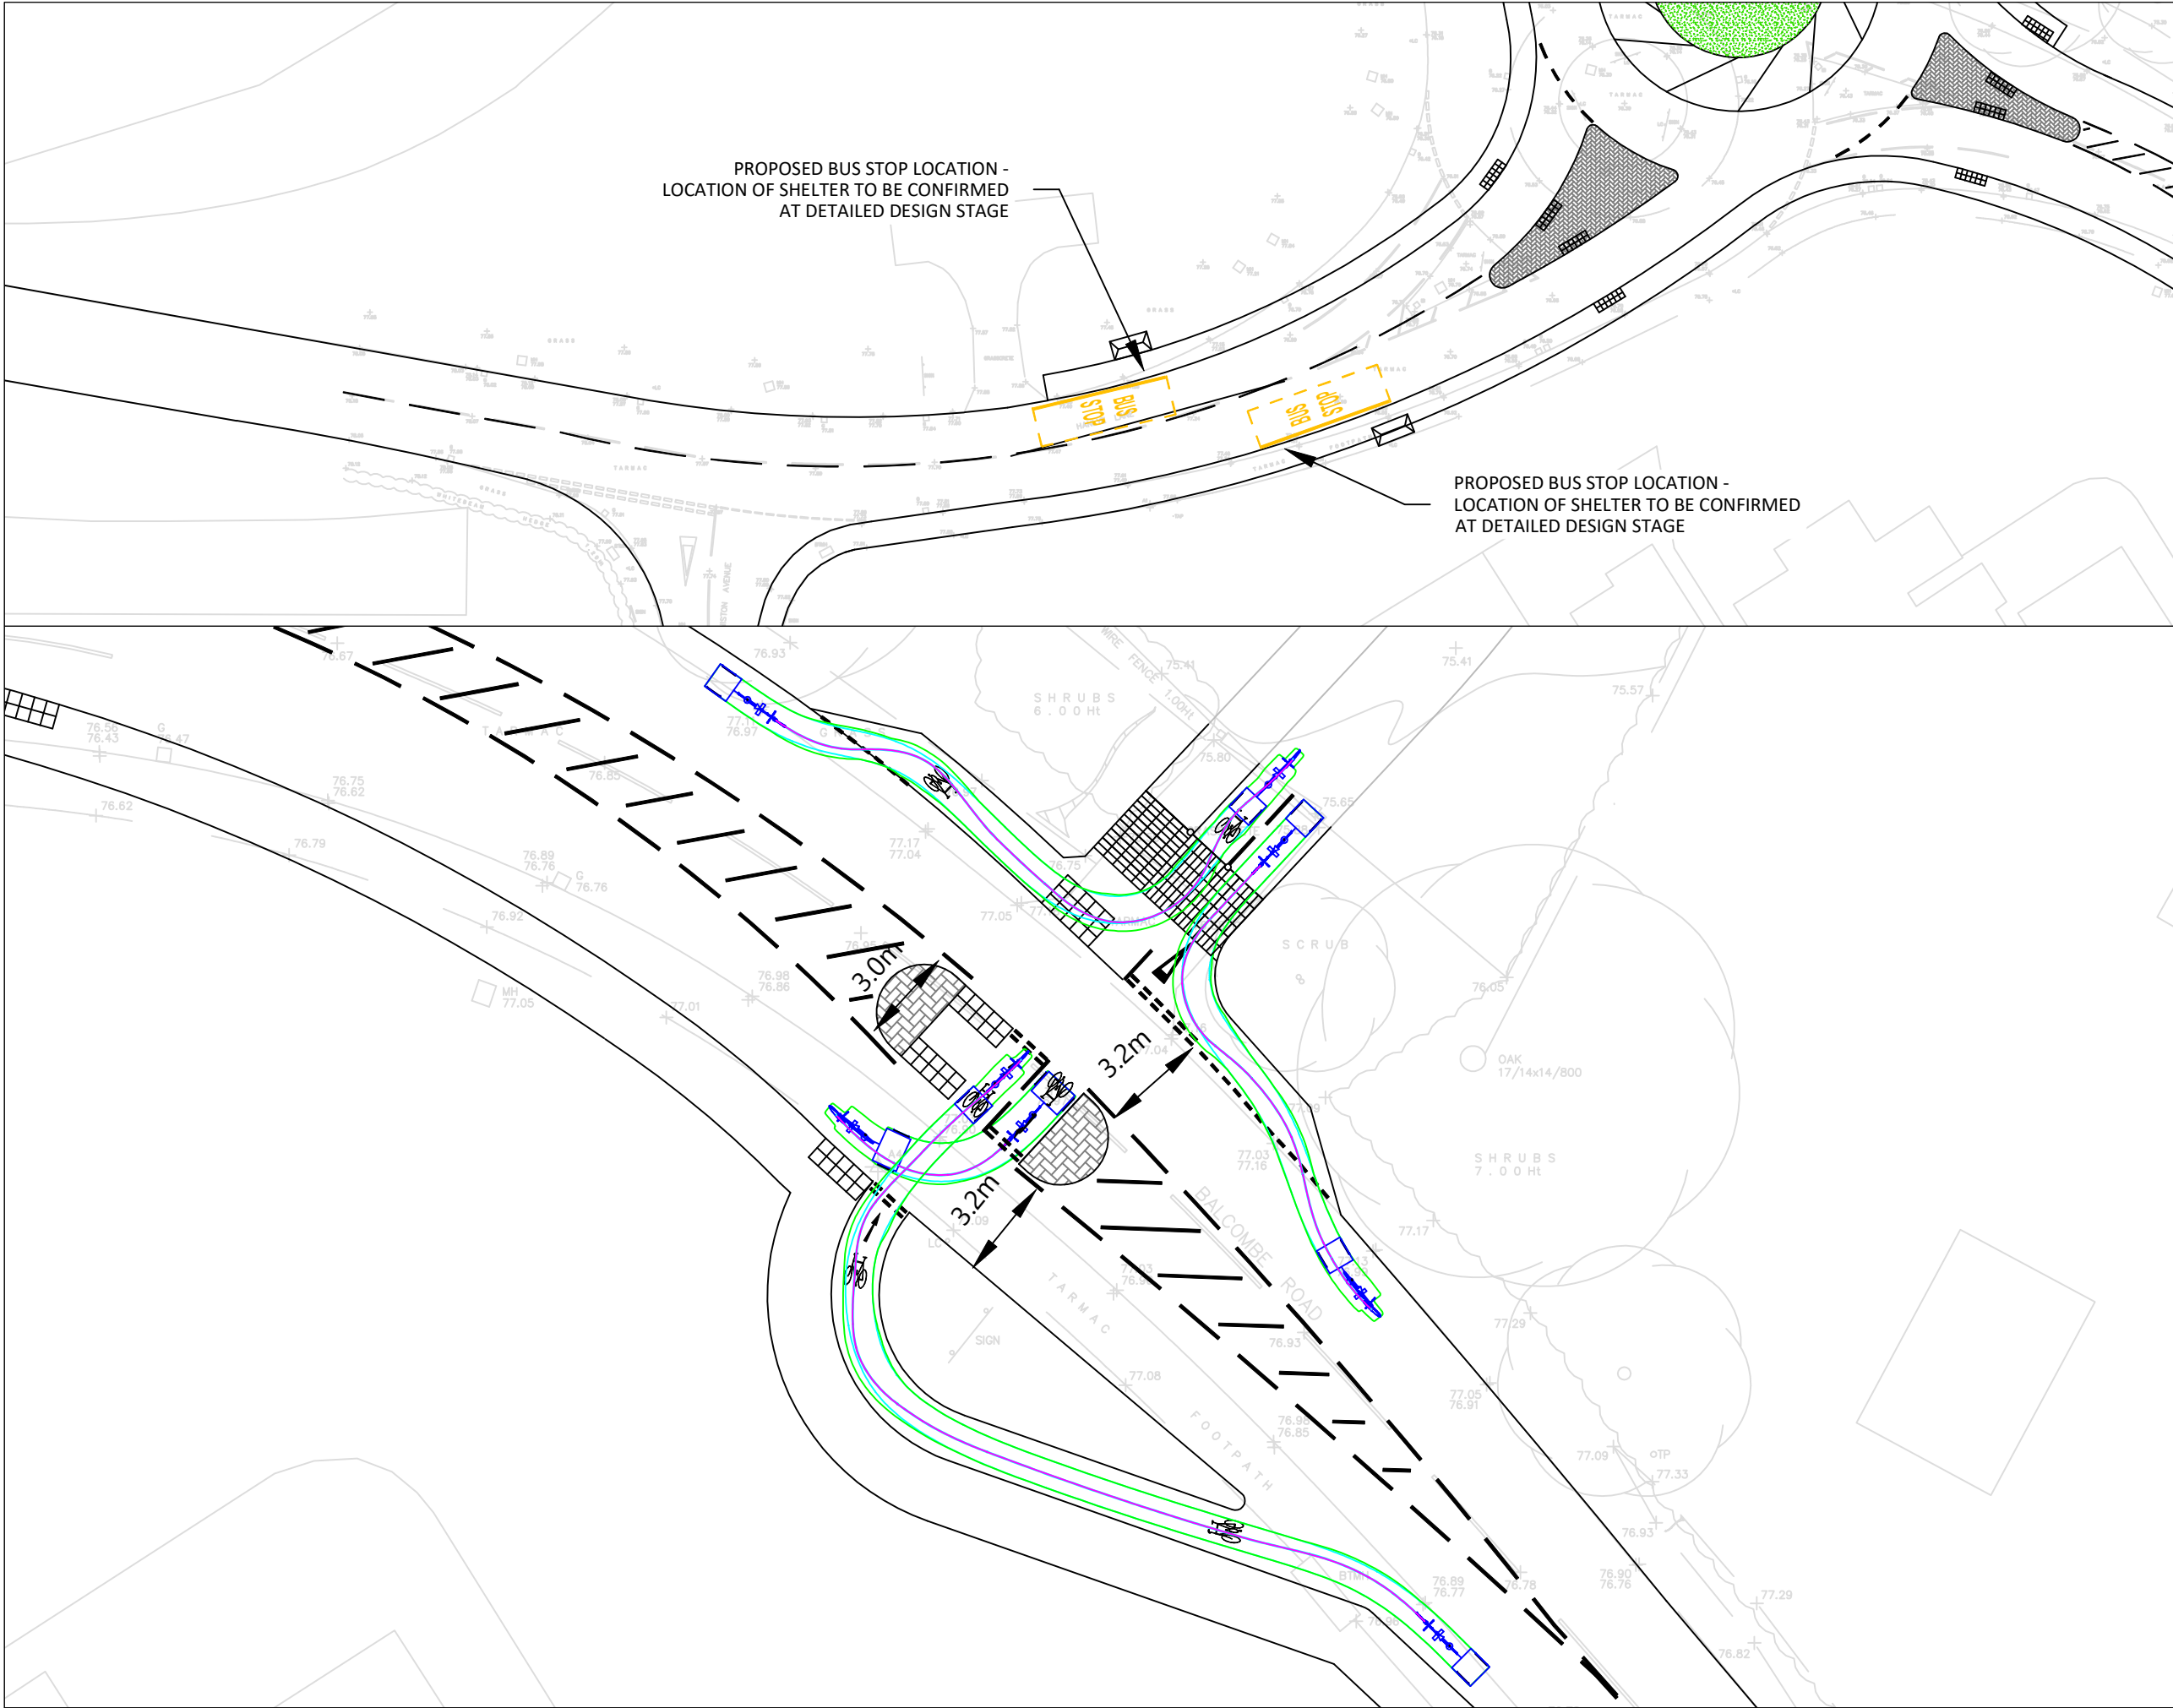

- Notes
1. Do not scale from this drawing.
 2. Dimensions in metres unless noted otherwise.
 3. Central island R7m. Roundabout ICD 33.2m.
 4. Entry widths 4.5m.
 5. Maximum access road gradient 1:20 for 10m from the give way line.
 6. Road markings to comply with TSRGD Traffic Signs Regulations.
 7. Road signage, road markings and street lighting to be confirmed at detailed design stage.
 8. Provision of embankments / retaining structures to form part of detailed design of the access road.

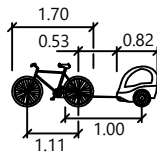

Bicycle with Child Trailer

Steering Angle : 24.8

Width : 0.85

P2	19.06.26	Bus stop updated	NM
P1	11.06.26	First Issue	NM
Rev	Date	Description	By

Revision History

Client

Fairfax

Project

Land north of
Balcombe Road,
Haywards Heath

Title

Bus Stop Provision
and Cycle Access
Swept Path Analysis

SDP

Bunton Barn, Bunton Lane
Bolney, West Sussex, RH17 5RE

Date	11.06.26	Scale	1:500 / 1:200	Drawn	NM
Drawing No.	SDP-XX-XX-DR-D-357			Revision	P2