


1. CONTRACTOR IS RESPONSIBLE FOR ALL SETTING OUT AND MUST CHECK DIMENSIONS ON SITE BEFORE WORK IS PUT IN HAND
2. WRITTEN DIMENSIONS ONLY TO BE TAKEN THIS DRAWING MUST NOT BE SCALED
3. ANY DISCREPANCIES MUST BE IMMEDIATELY NOTIFIED OF SUSPECTED OMISSIONS OR DISCREPANCIES

REVISIONS	
1	Revised client comment
2	Revised issue



MATERIALS:

Roof – Slate
Walls – Brickwork to match existing & Vertical Slate to Dorrner.
Windows – to match existing
Rainwater goods – to match existing


FIRE STRATEGY:
Start enclosure – to be designated a protected store. All doors onto store enclosure to be FD30
Ceilings – existing ground floor ceiling to achieve 1/2 hour fire resistance
Steelwork – to be encased with 15mm British Gypsum board. Treasures 3 hours to give 30 minutes minimum period of fire resistance

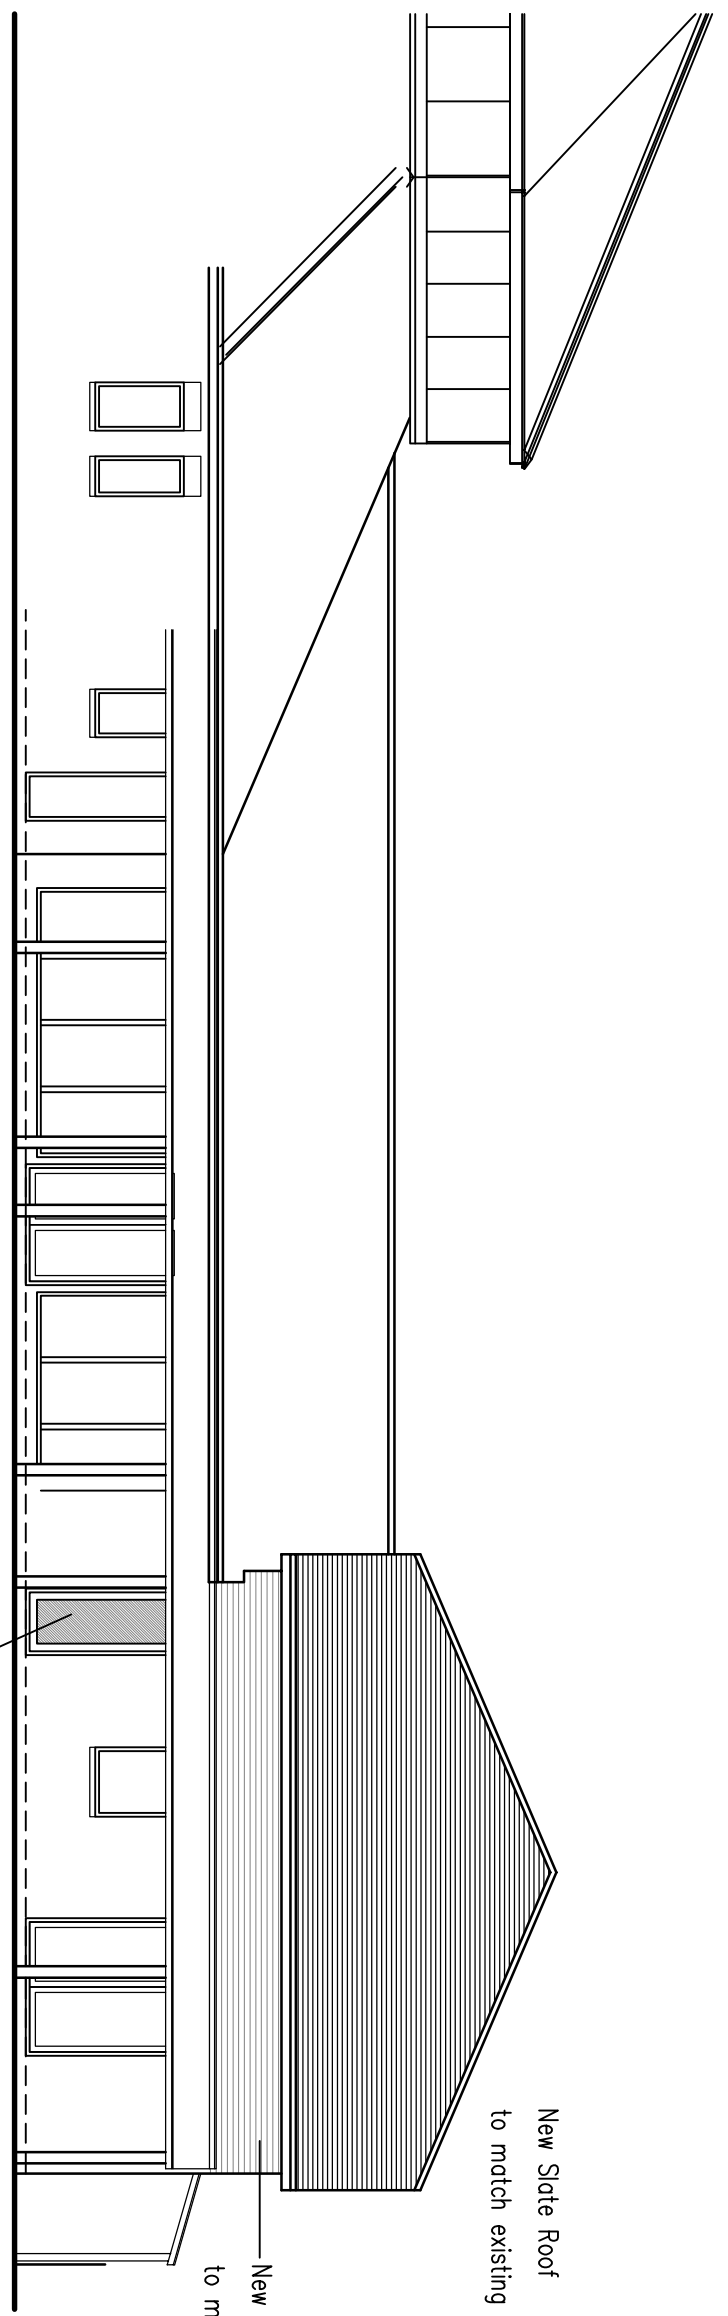


Front (West) Elevation @ 1:100

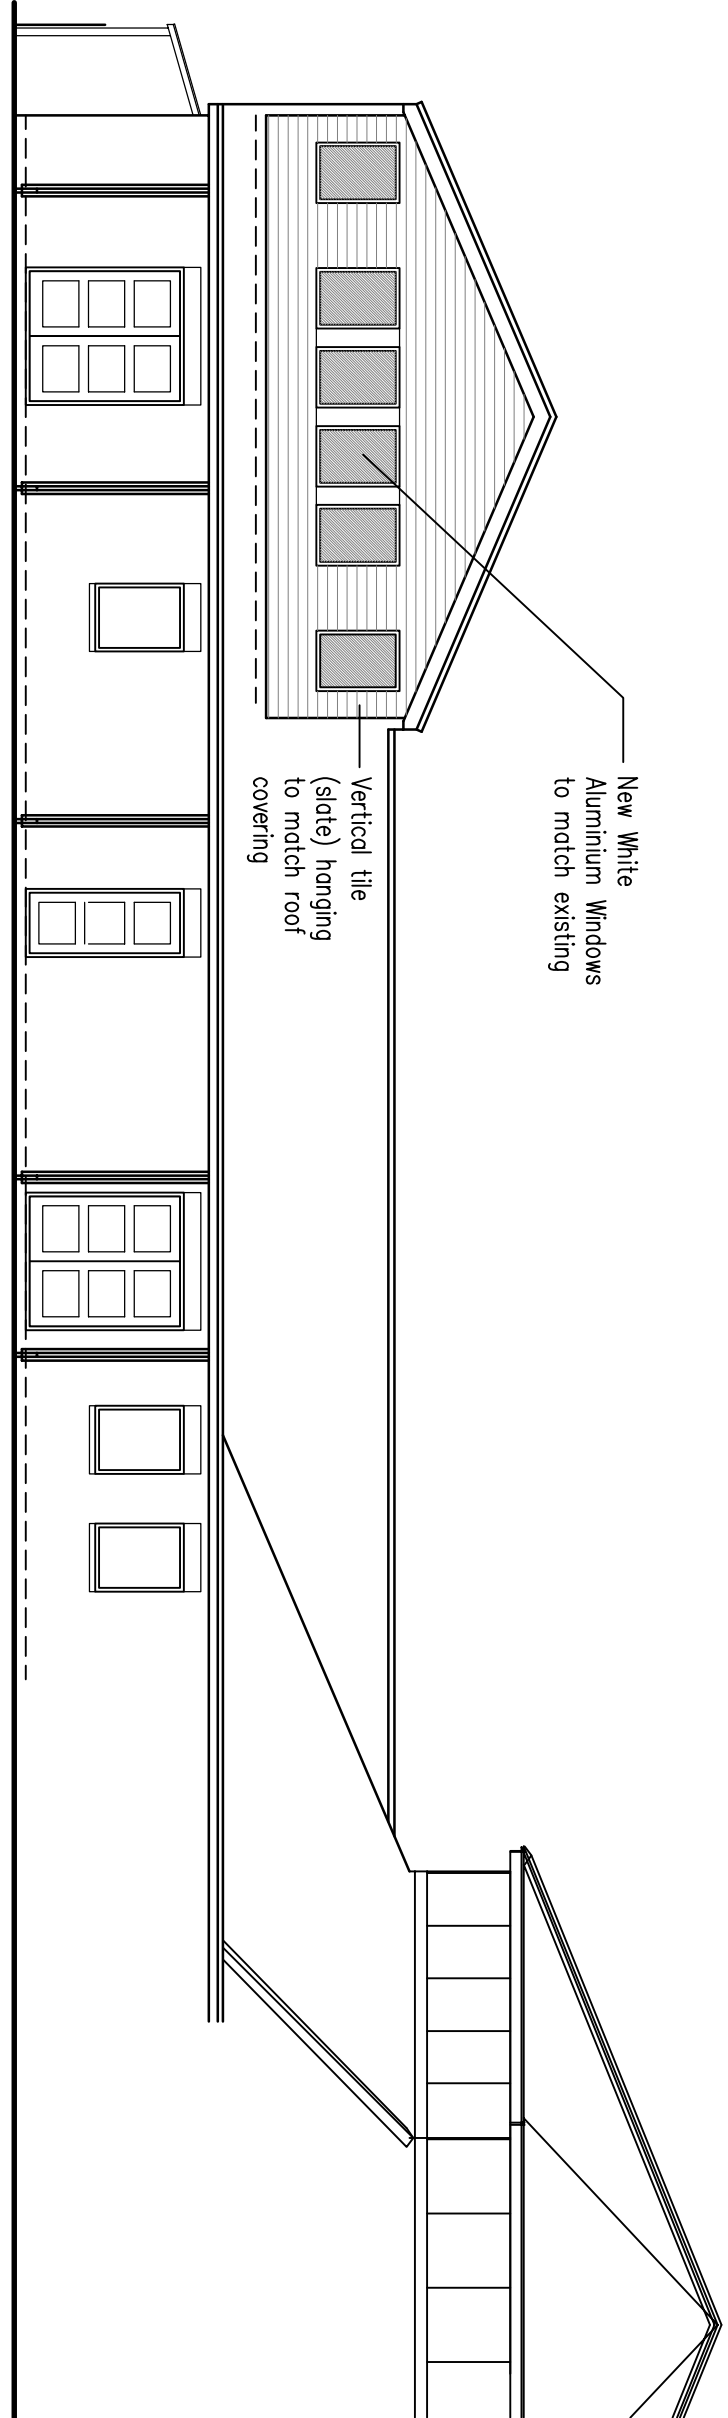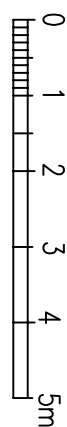


Rear (East) Elevation @ 1:100

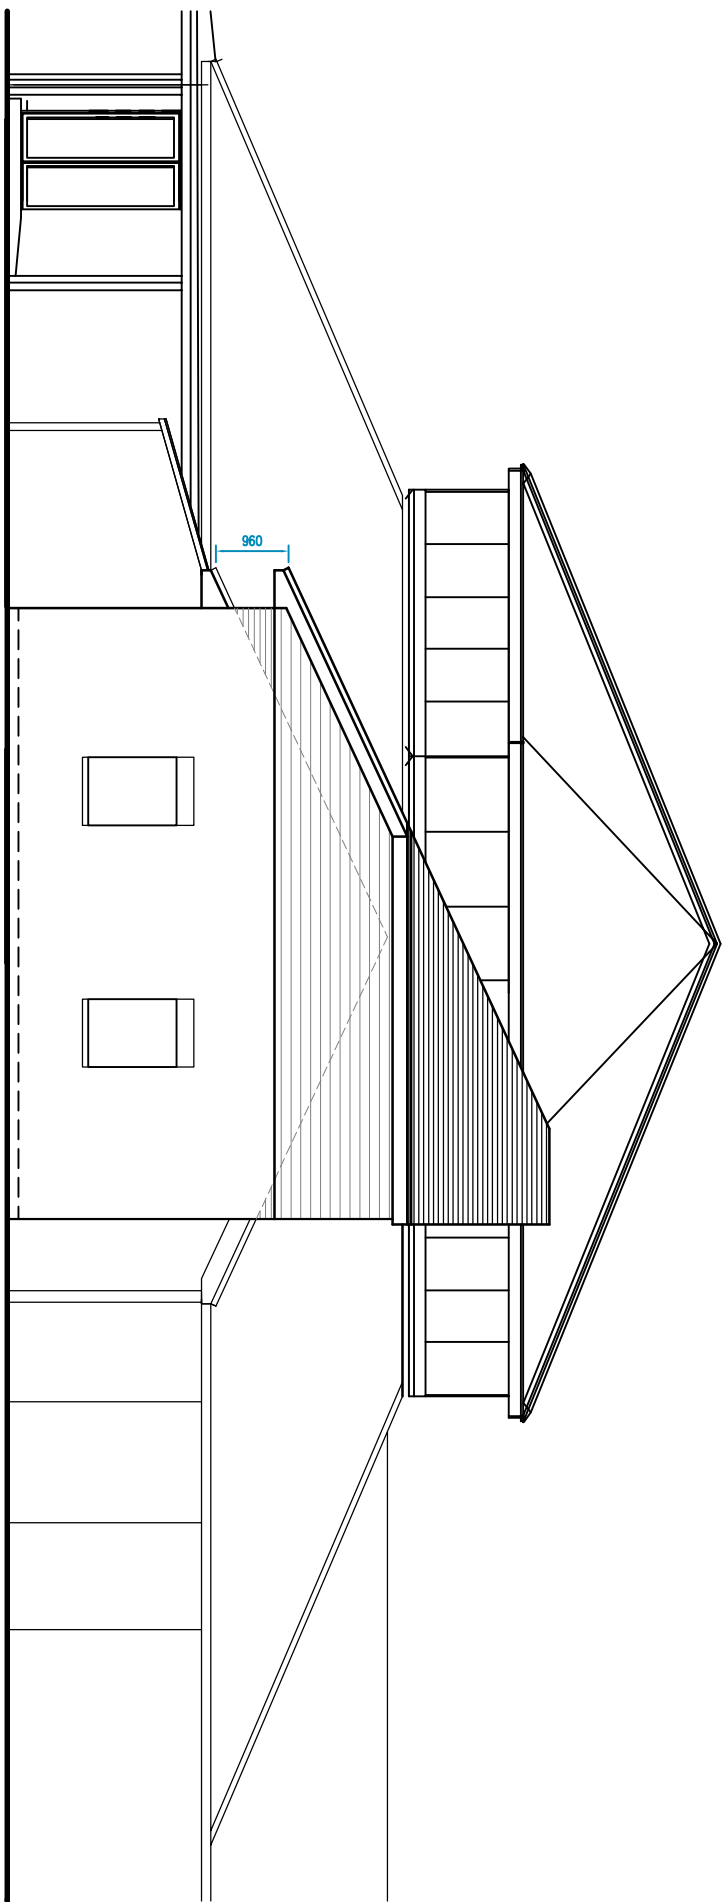


Side (South) Elevation @ 1:100

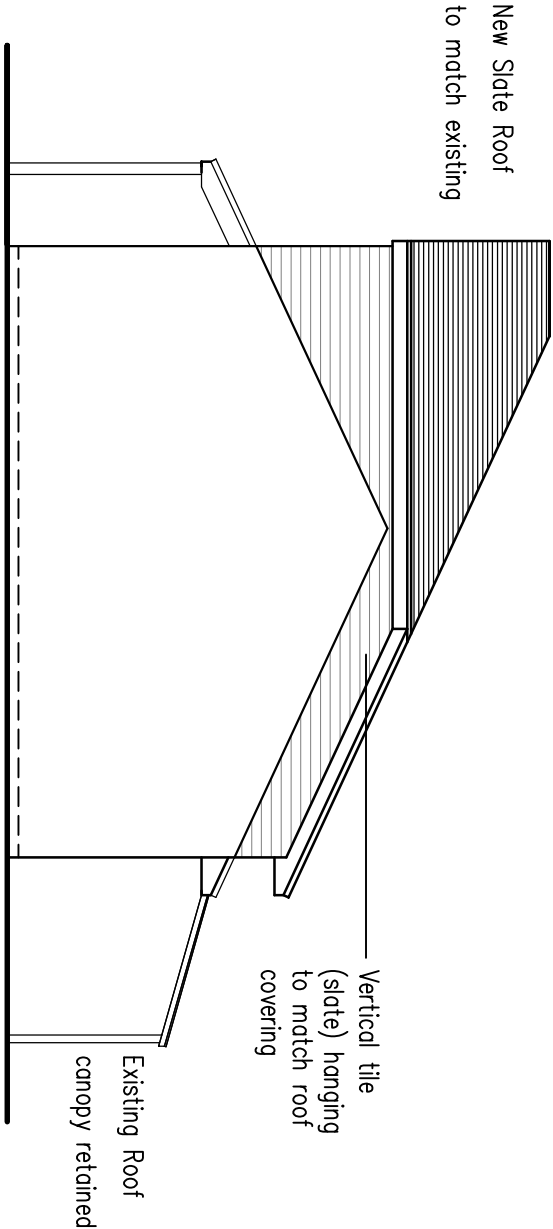


Side (North) Elevation @ 1:100

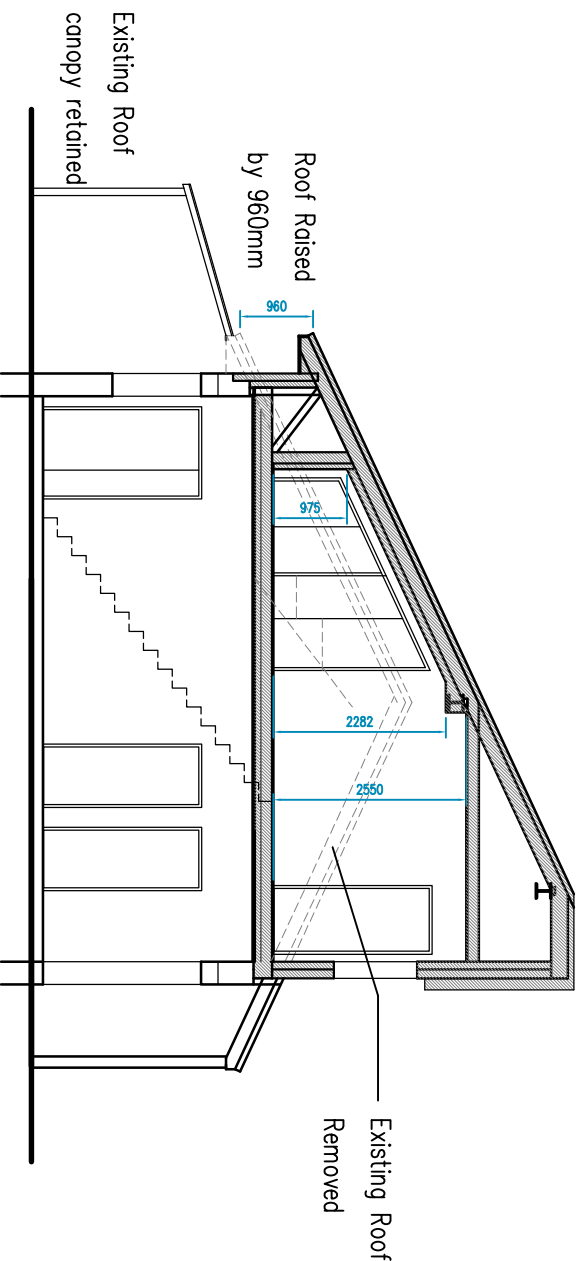


Section @ 1:100

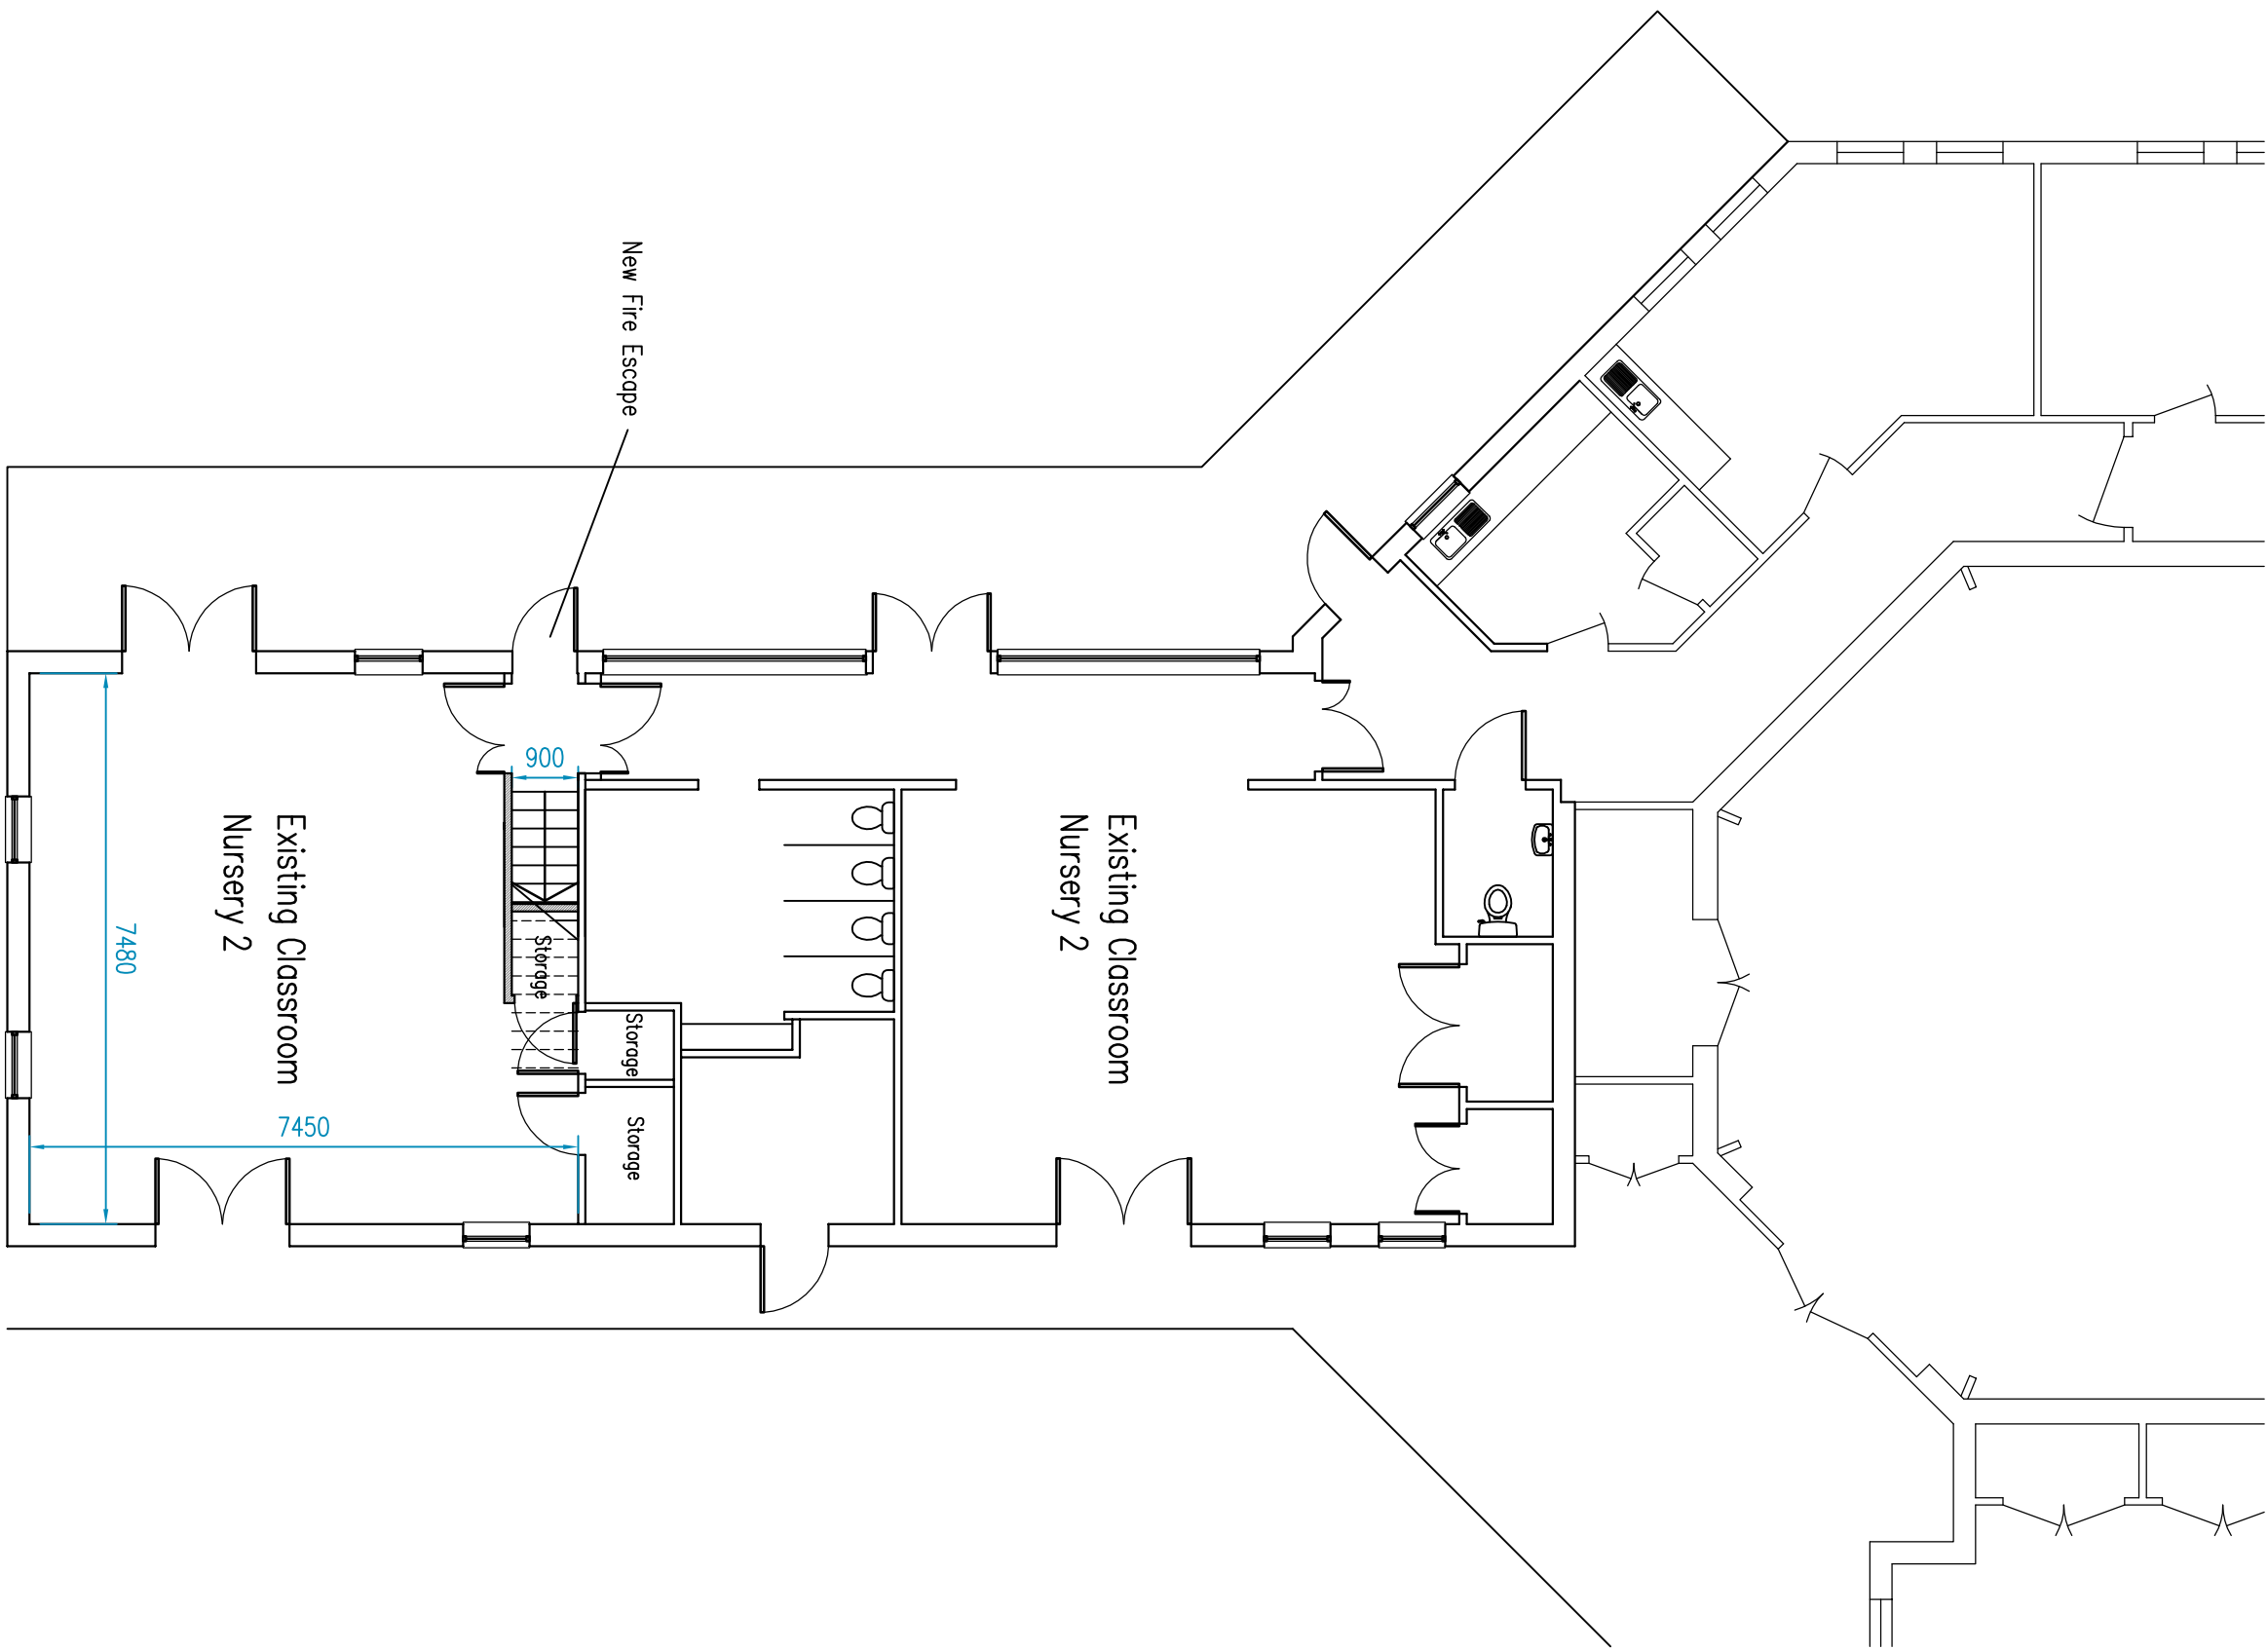

Ground floor Plan @ 1:100

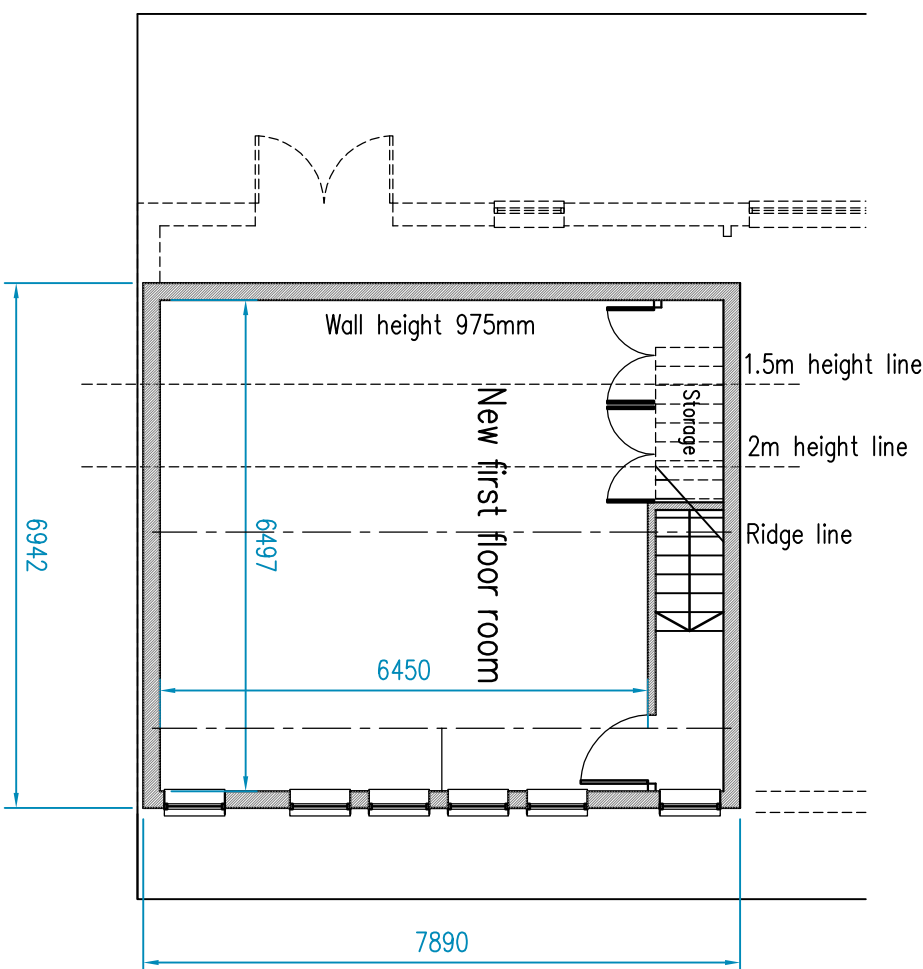

First floor Plan @ 1:100

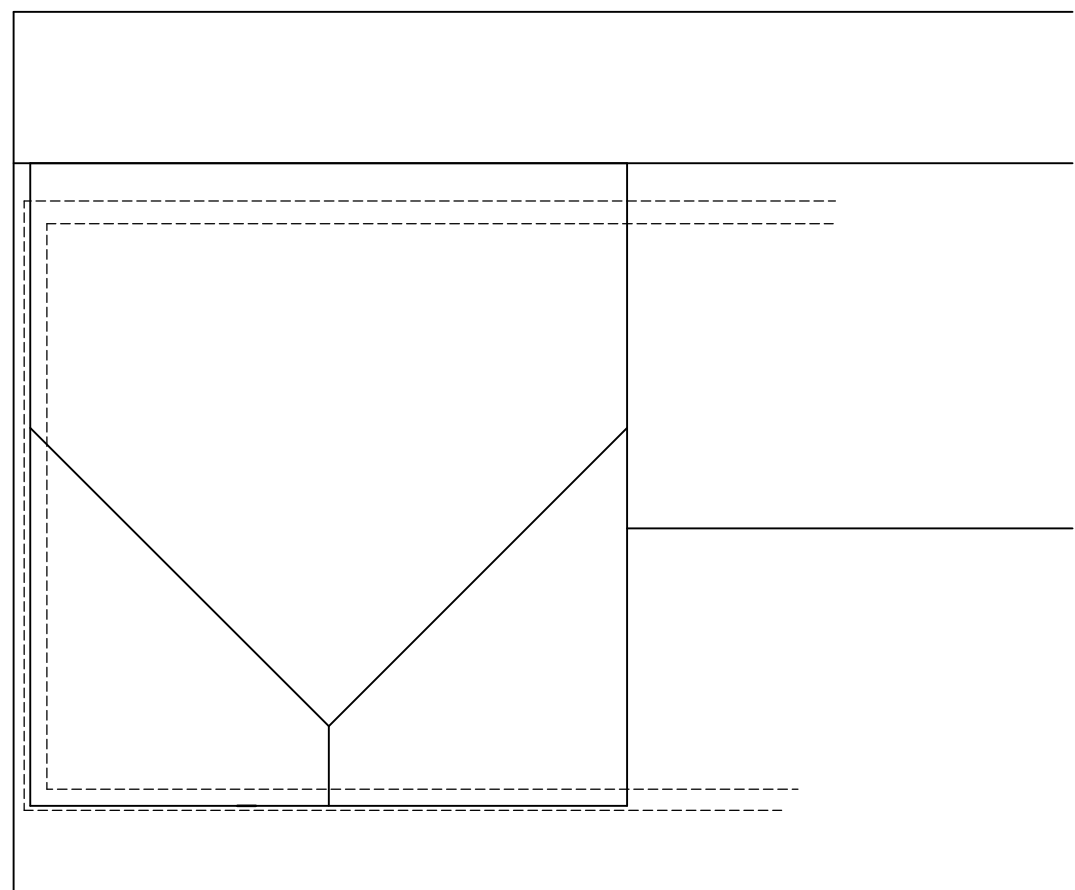

Roof Plan @ 1:100

JNA ARCHITECTS

CHARTERED ARCHITECTS
14A Brighton Road, Southgate
Crawley, West Sussex, RH10 6AA
Tel: 01293 439323 FAX: 01293 530160
www.jna-architects.co.uk

PROJECT
Brambletye School
Lewes Road
East Grinstead, West Sussex
RH19 3PD

Proposed - Plans and Elevations

Early Years – Pre Prep
First floor roof extension

SCALE	
AS SHOWN	DATE
JUN 26	DRAWN JN

PRG. NO.
J1657-02

REV.
B