



The Farmhouse,
Brook Way, Hastings,
TN35 4NN
Cripps Cottage,
Lewes Road, Hassocks
BN6 8RH

This drawing remains the property of Clarion Chartered Surveyors. Copying and un-authorised distribution is strictly forbidden without prior written consent.

Notes:

This drawing is for submission to the Local Planning Authority.

26 Victoria Way,
Burgess Hill,
West Sussex
RH15 9NF

Block and Location Plan

Project number 251107B


Date 21/11/2025

Drawn by KN


Checked by CC

251107B/BL

Scale 1:500 & 1:1250 @ A3

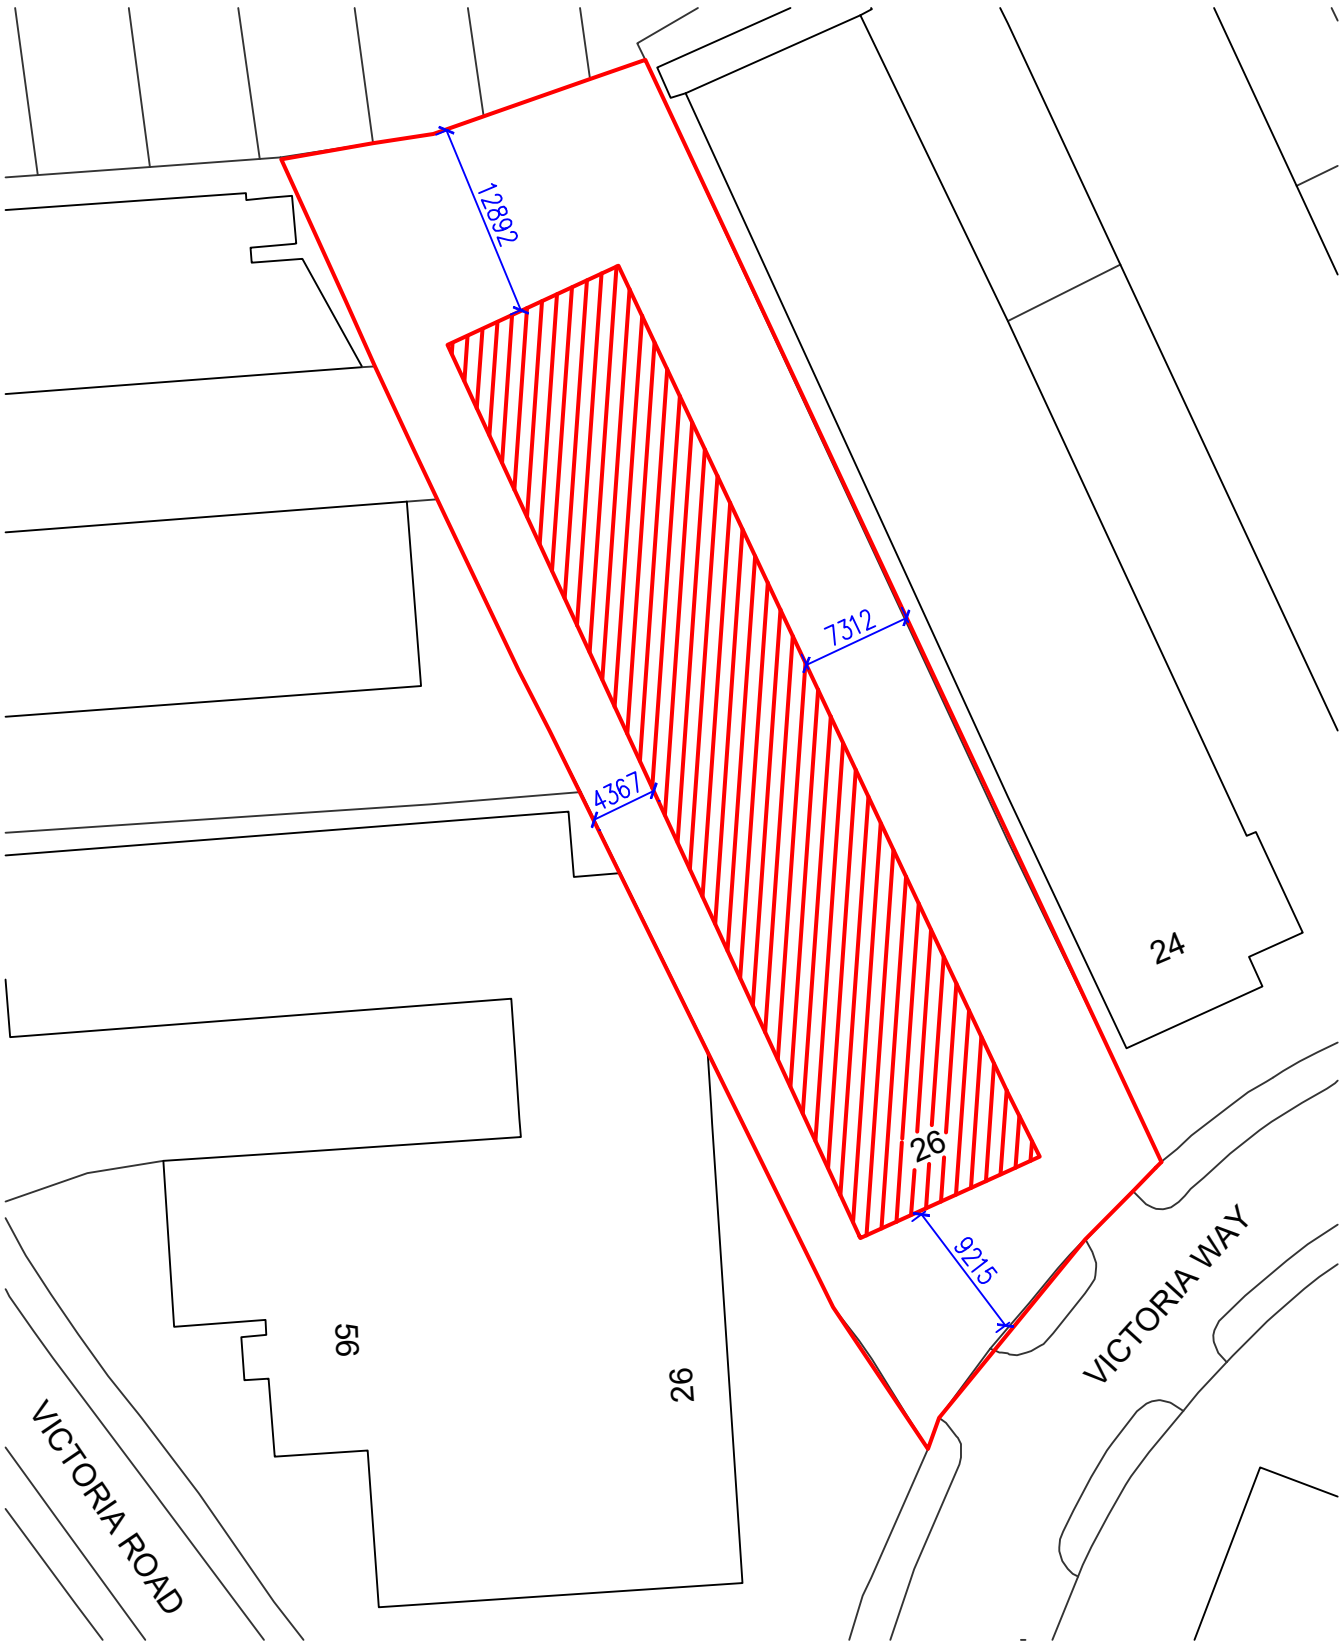

Block Plan
Scale 1:500

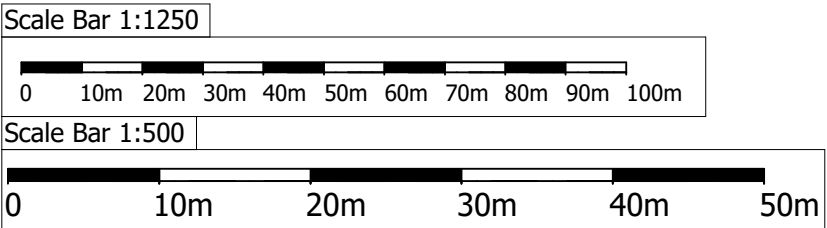

Location Plan
Scale 1:1250

Ordnance Survey, (c) Crown Copyright 2025. All rights reserved. Licence number 100022432