




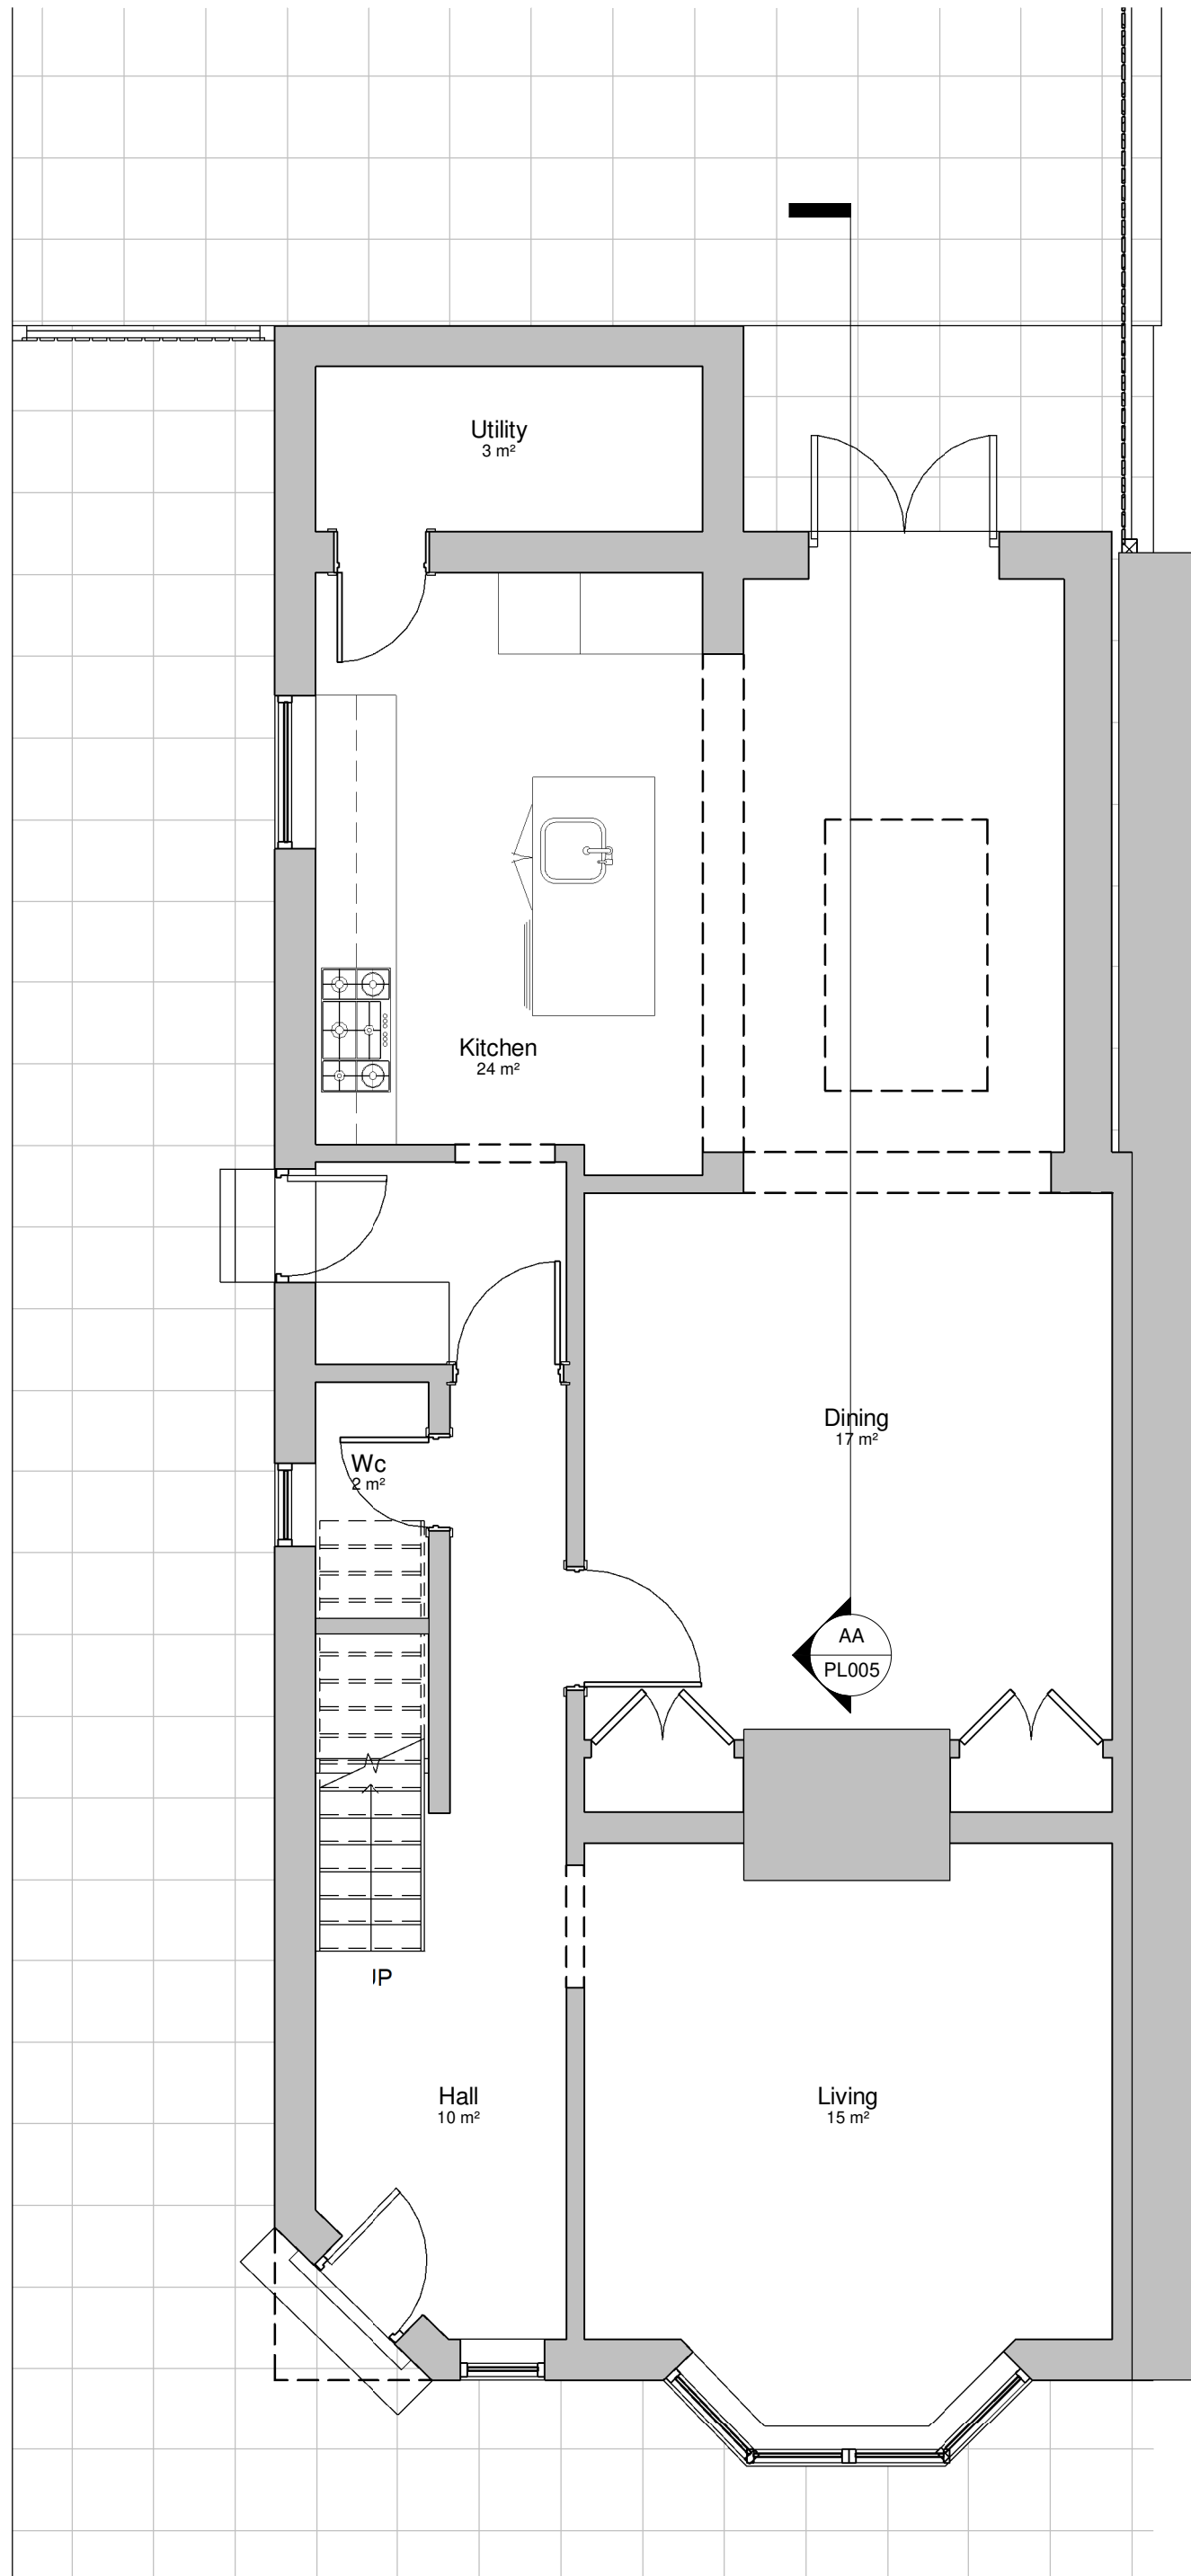


Ground Floor
1 : 50

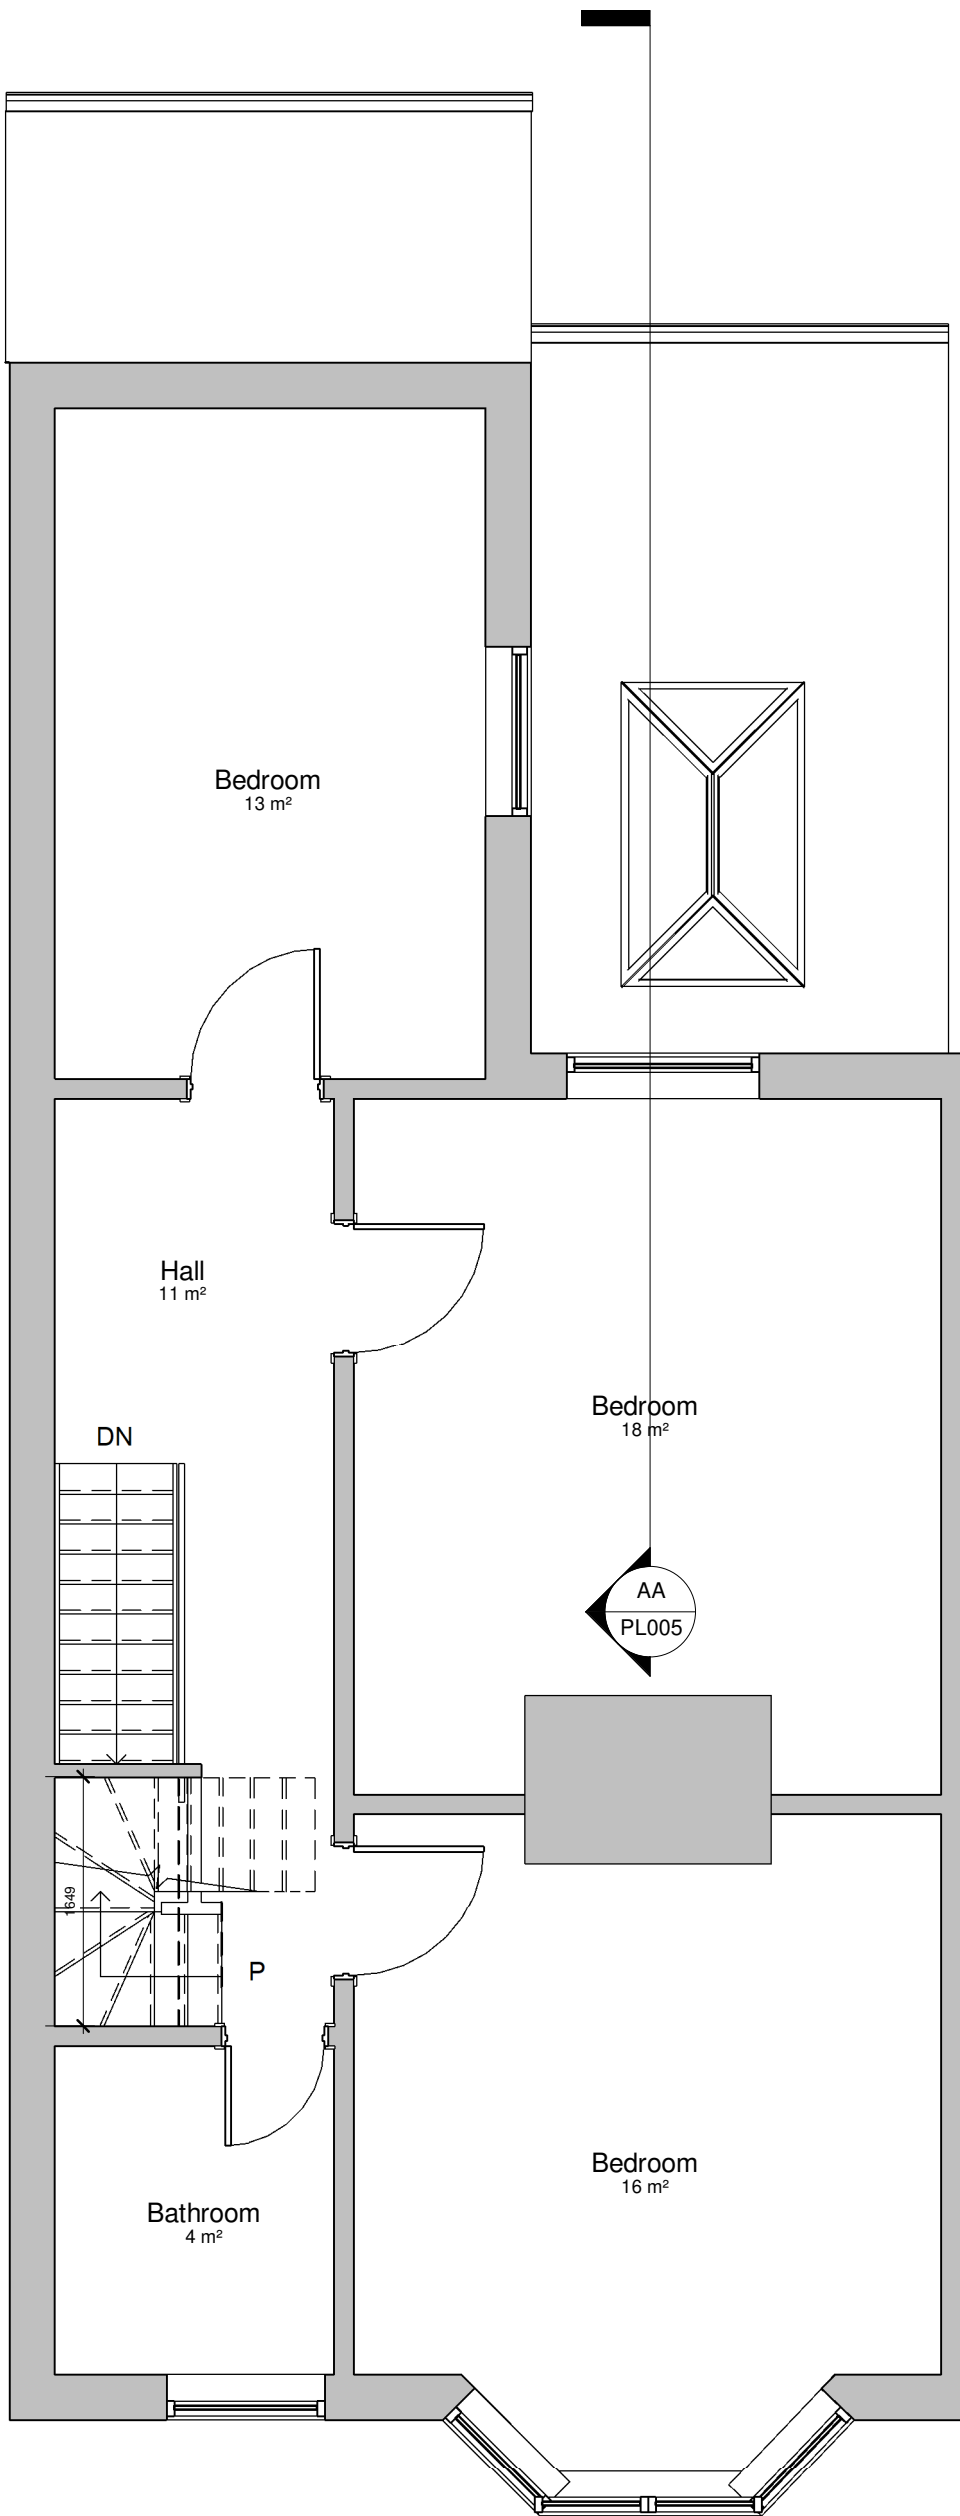


First Floor
1 : 50

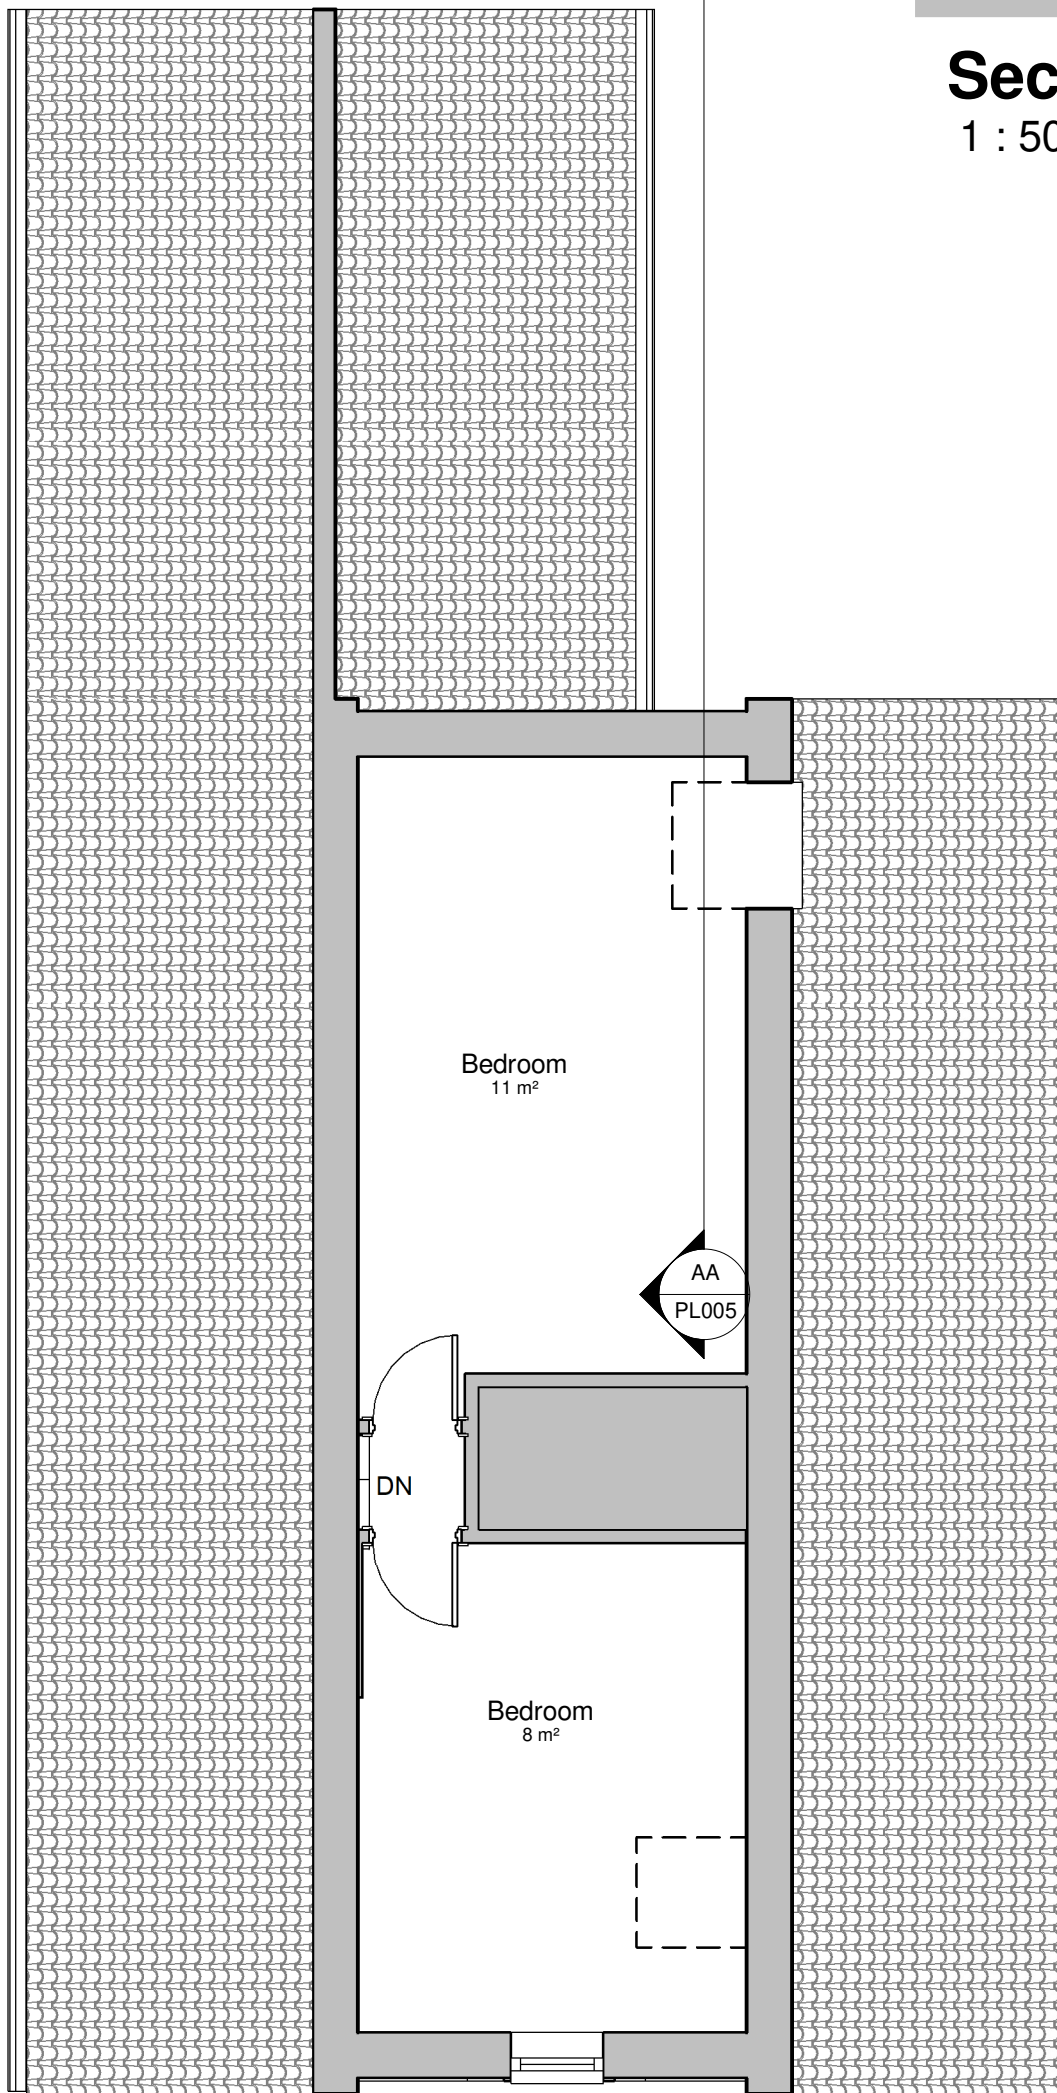

Loft Floor
1 : 50

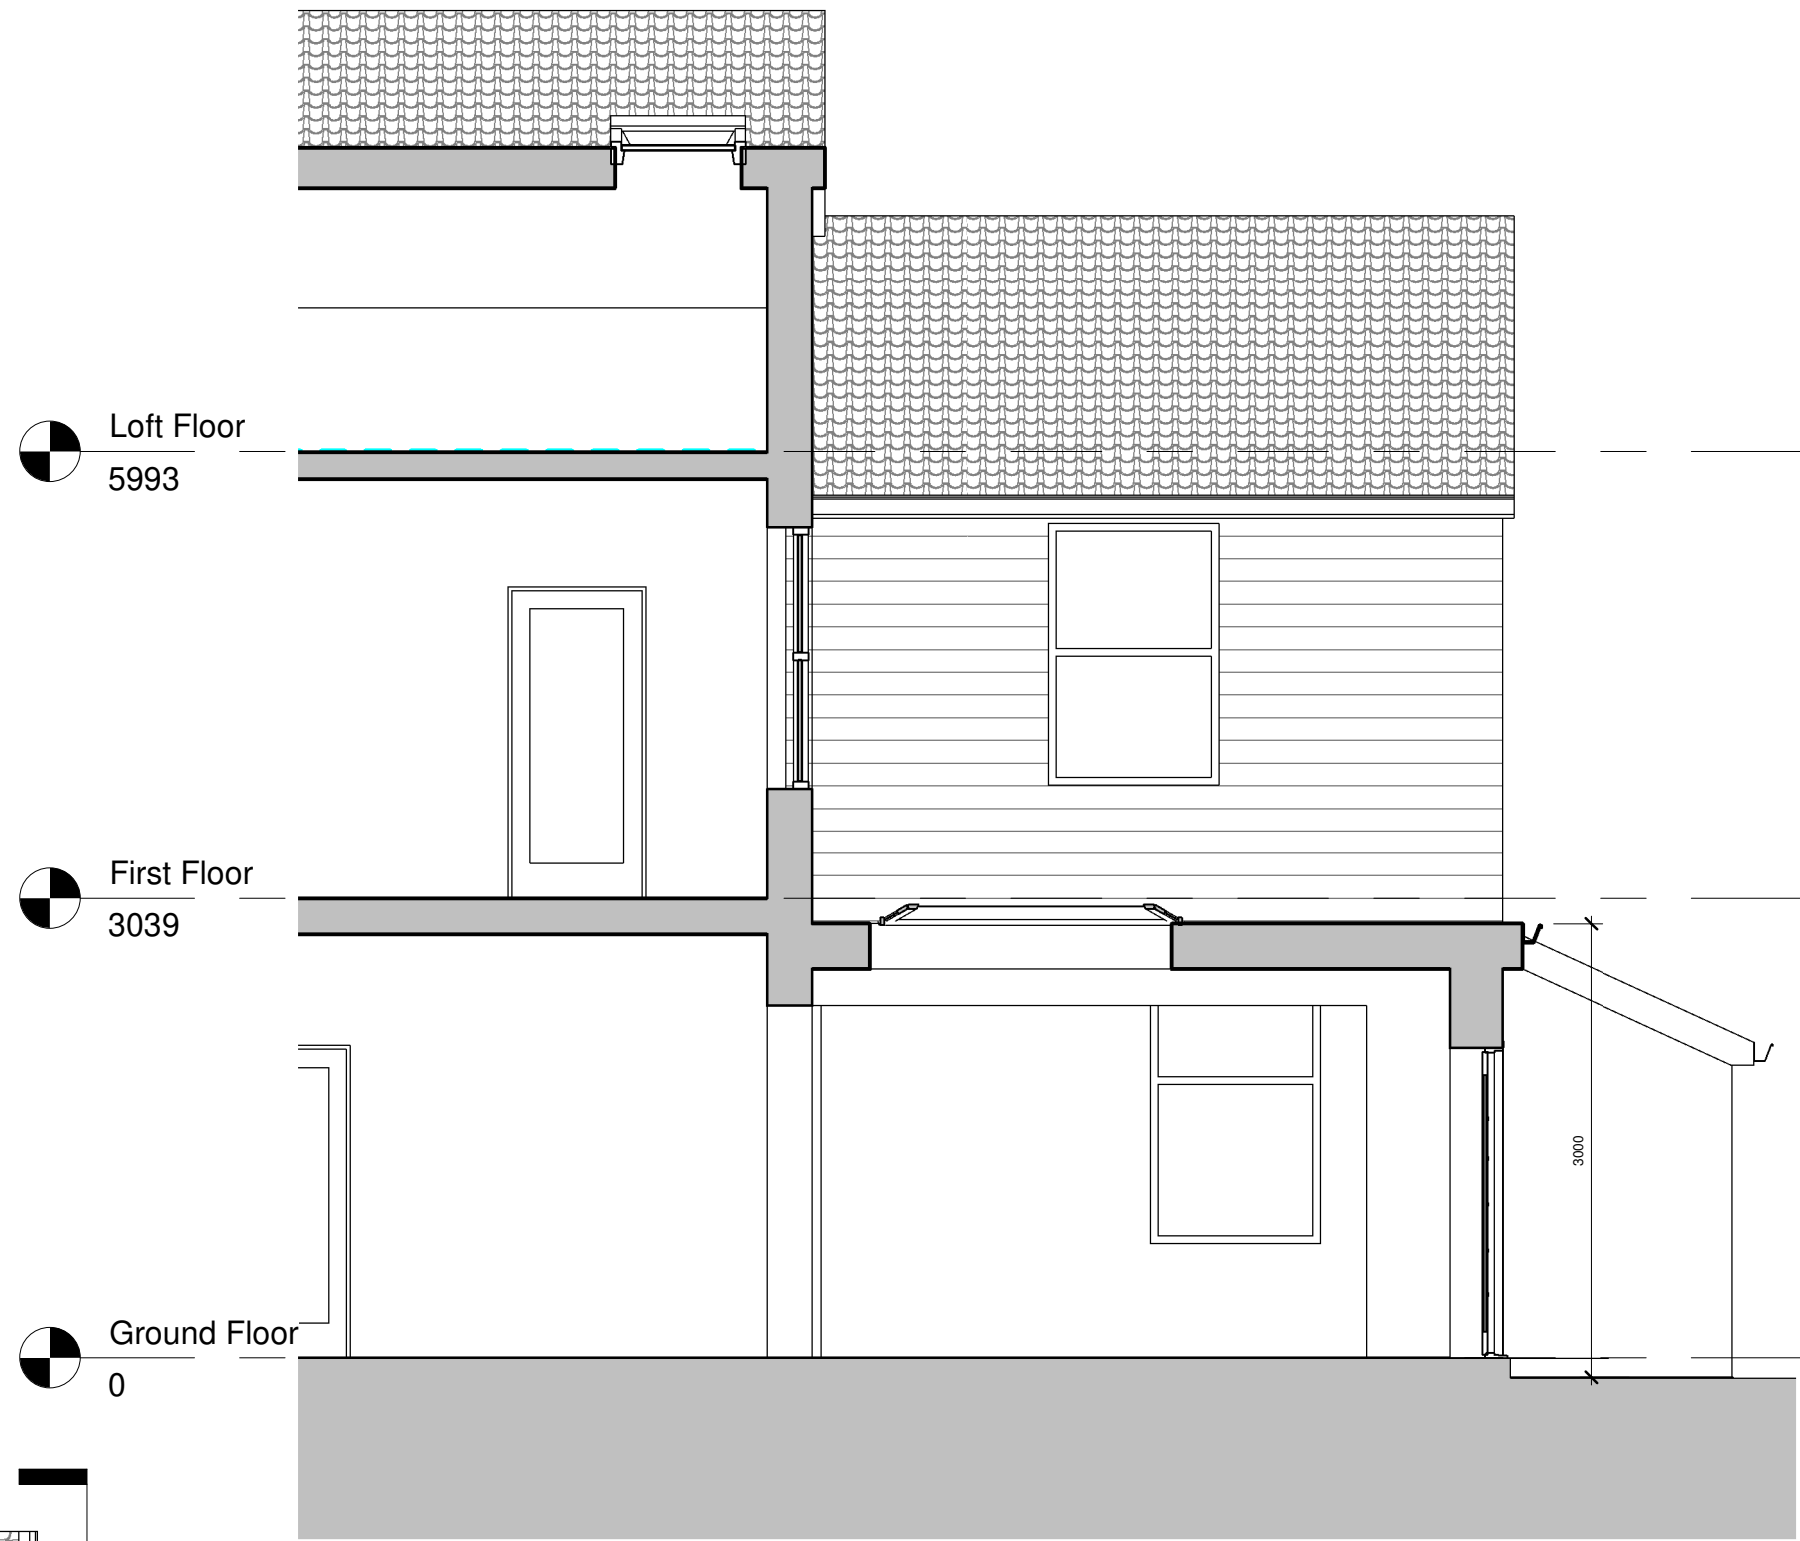


Section AA
1 : 50

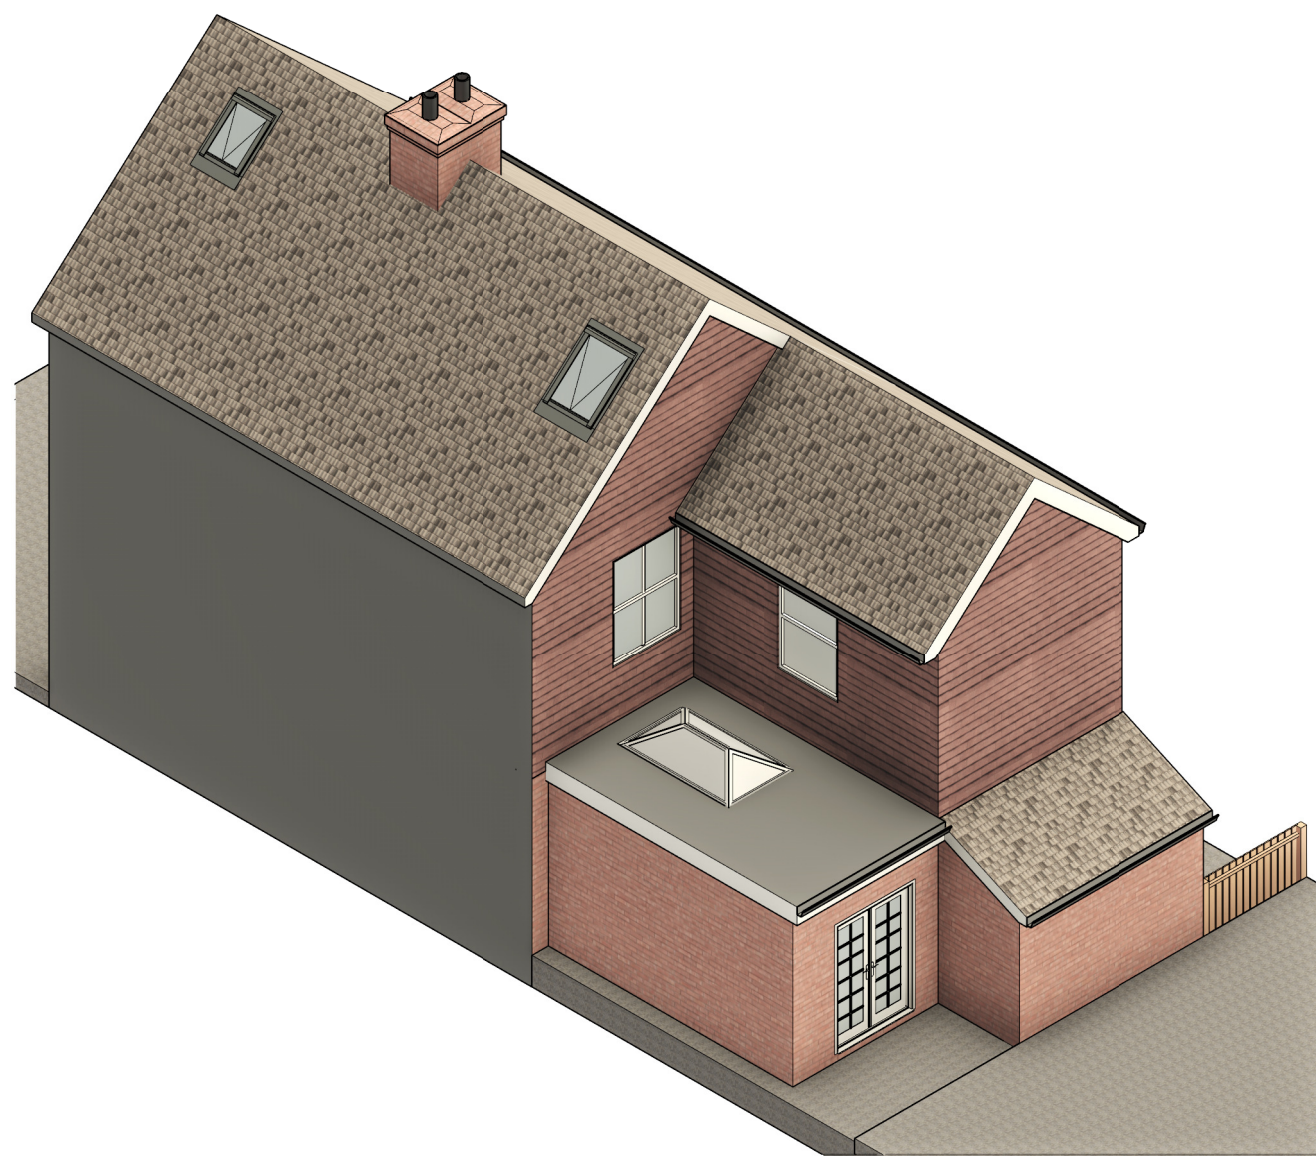

3D View

This drawing is protected under copyright

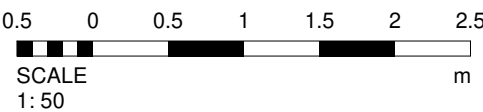

Rev	Description	Date

PROJECT
4 East Court Villas
Cranston Road RH19
3HQ

TITLE
Proposed Drawing

CLIENT

DRAWN BY Ak	CHECKED BY Ak	DATE 22/01/26
SCALE (@ A1) 1 : 50		PROJECT NUMBER 705
DRAWING NUMBER PL005		REV