


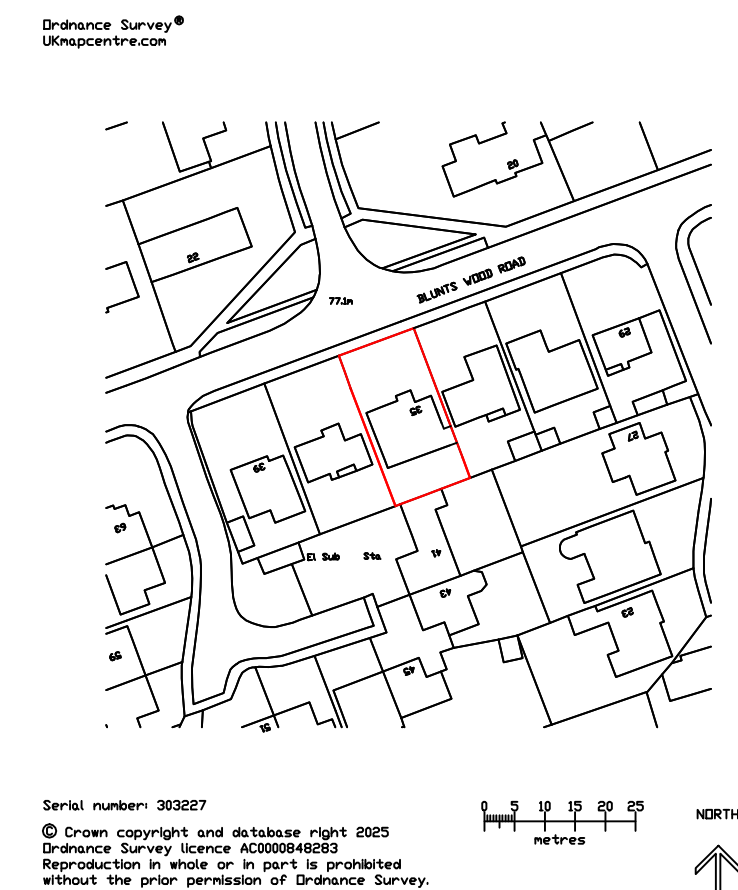


Location Plan 1:1250



0 25 50 75 100

Scale In Metres

Existing

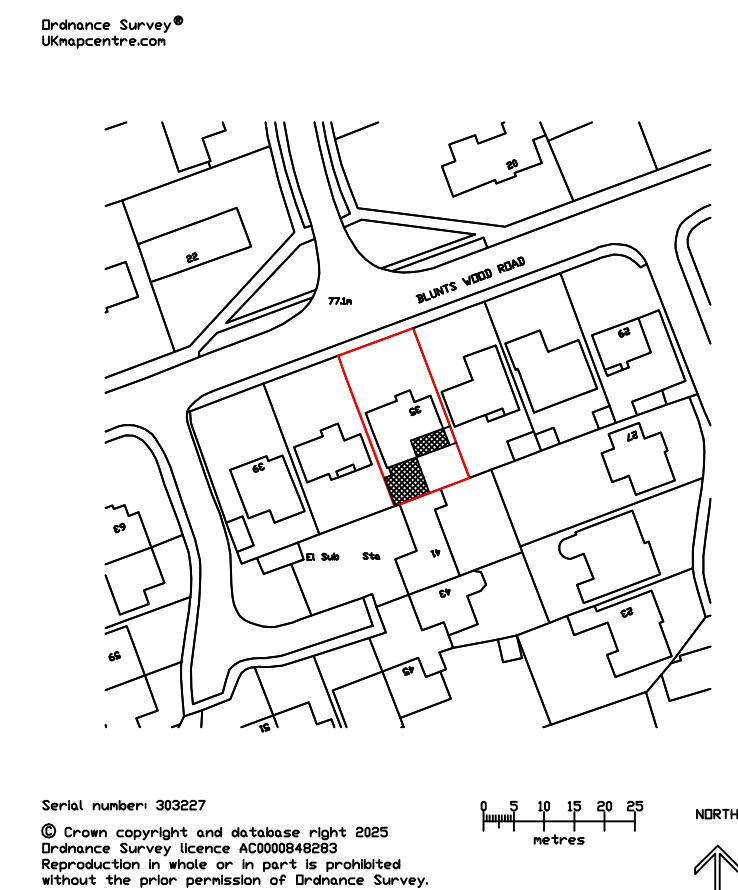


Location Plan 1:1250



0 25 50 75 100
Scale In Metres

Proposed

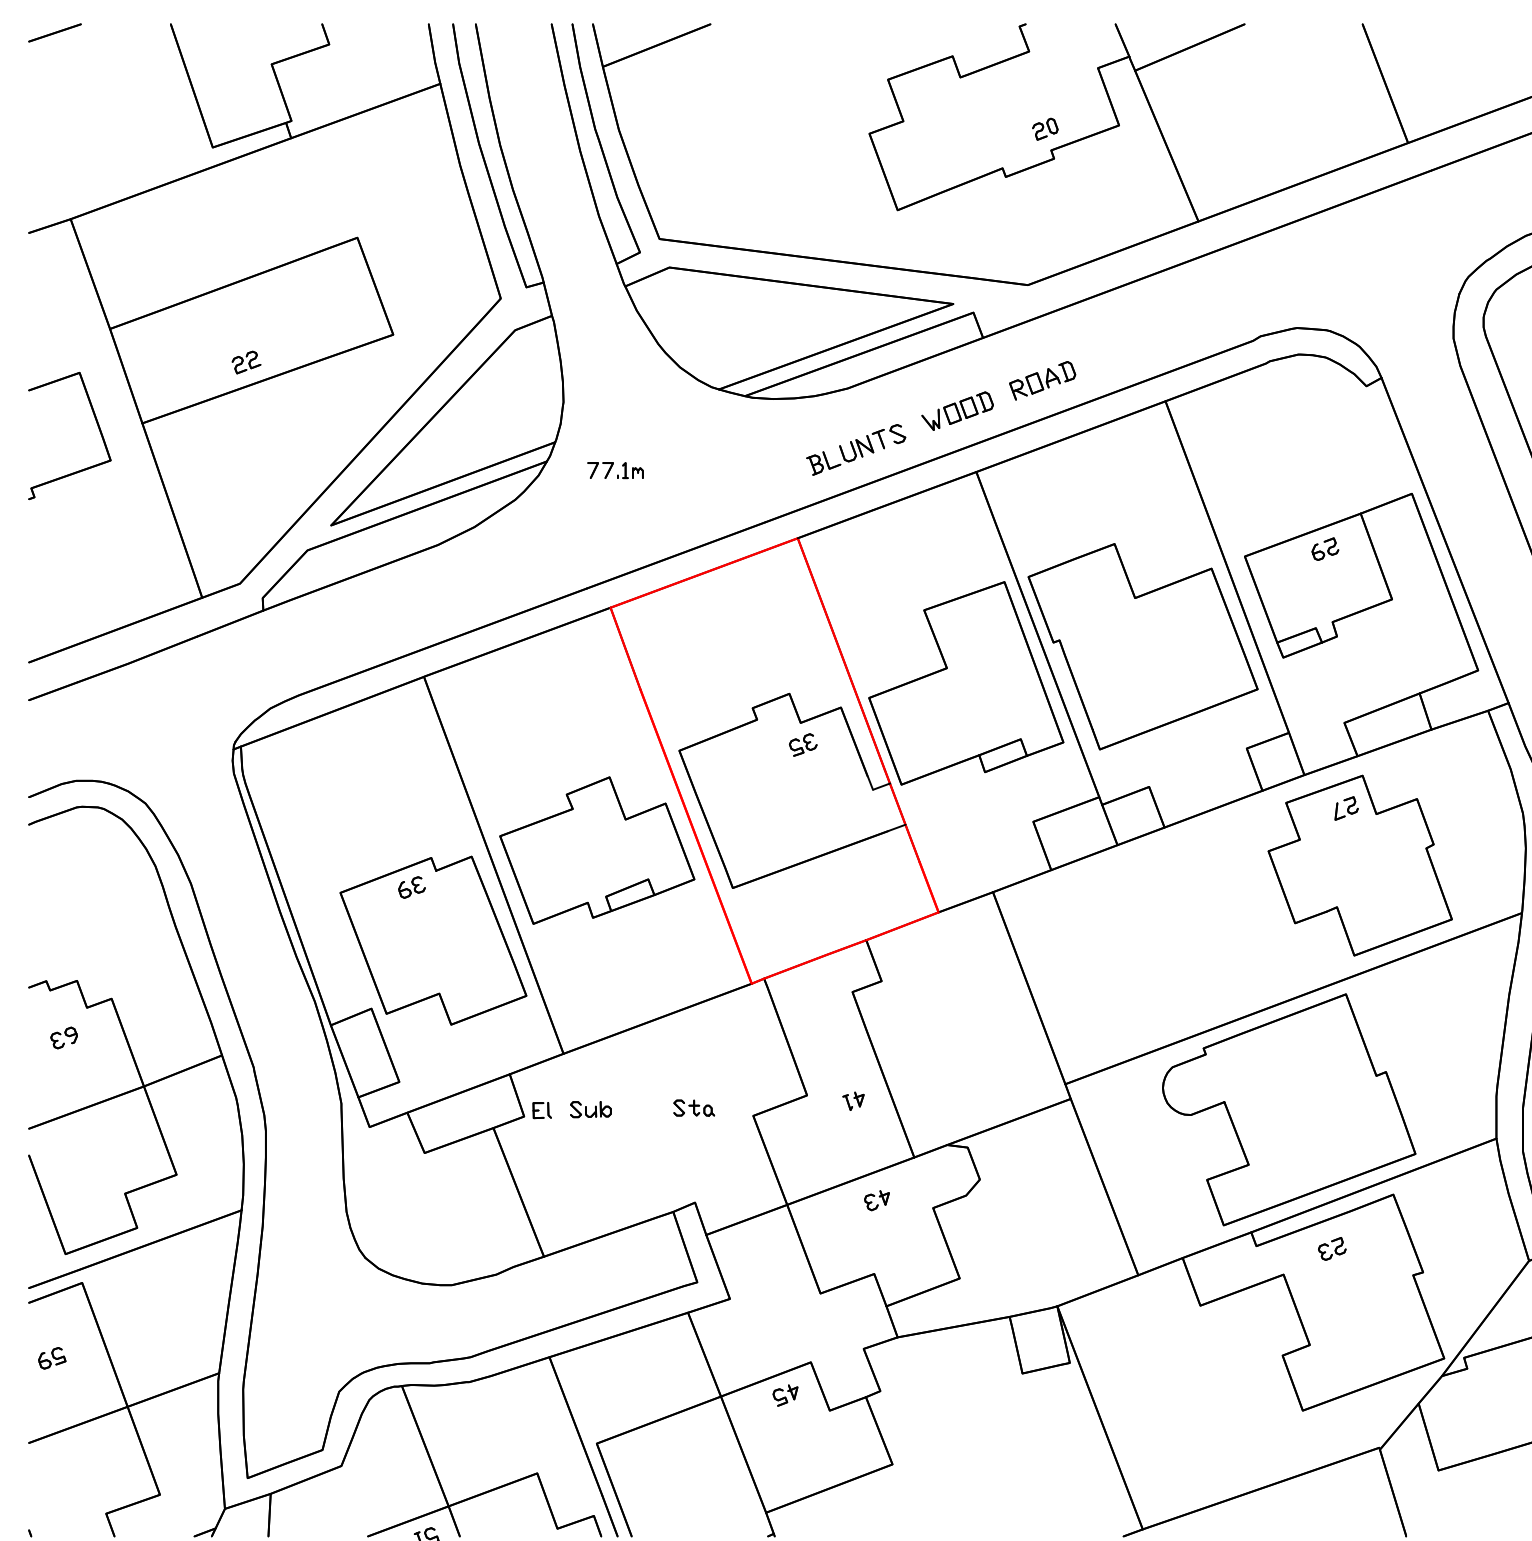


Serial number: 303227

0 5 10 15 20 25 NORTH

Existing Block Plan 1:500

0 10 20 30 40

Scale In Metres

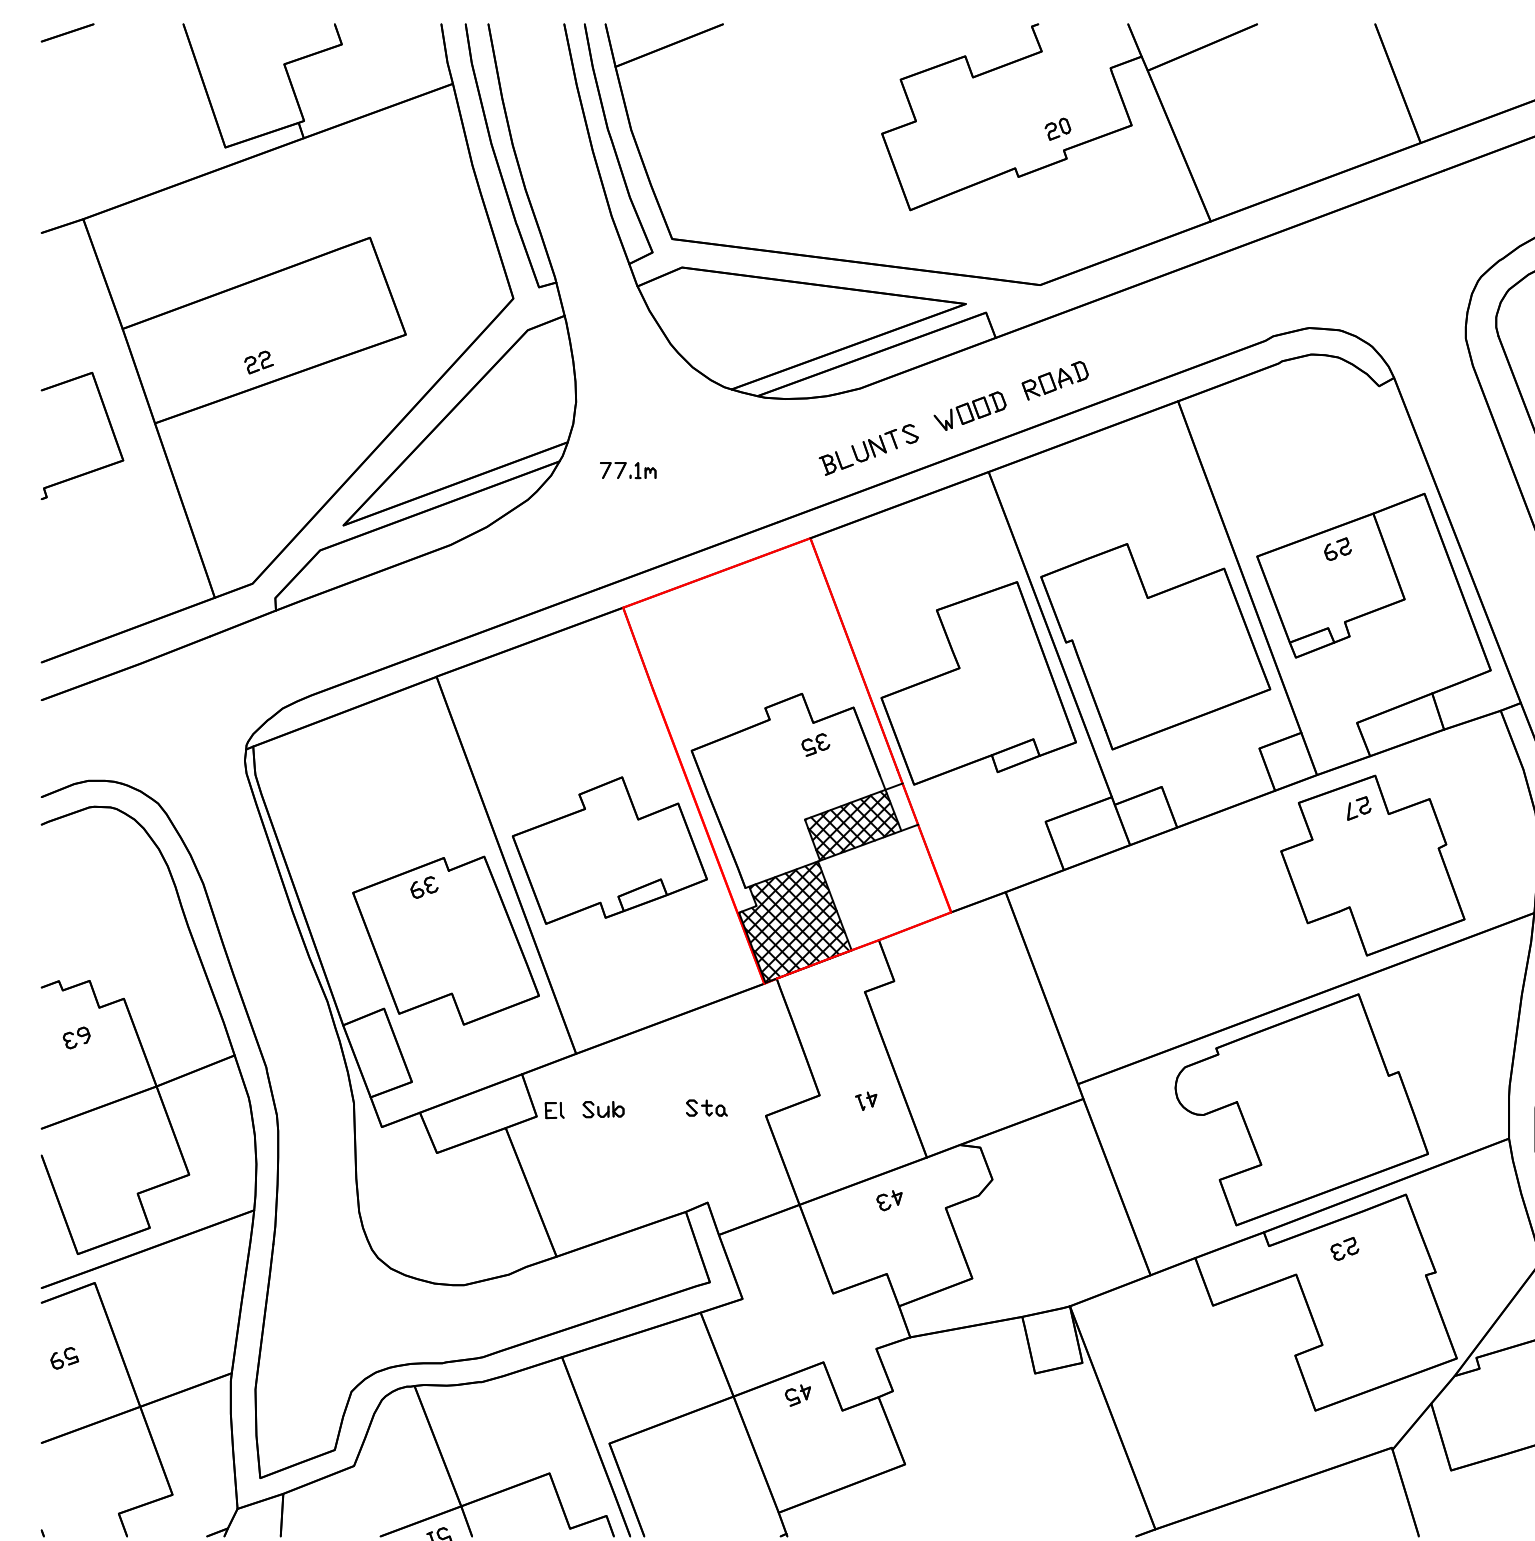

Serial number: 303227

© Crown Copyright and Database Right 2025

Proposed Block Plan 1:500

0 10 20 30 40

Scale In Metres

0 5 10 15 20 25

NORTH

SKETCH DRAWING		
NOTES: ➤ Copyright of this drawing remains the property of Buchan Room Architects Ltd and should not be reproduced in full or parts or re-used without written permission from Buchan Room Architects Ltd. ➤ These drawings must be used in conjunction with the structural engineers drawings & details, and with all other consultants, sub-contractor and specialist's drawings & details. ➤ All dimensions are in millimetres, unless stated otherwise. ➤ All goods maintain workmanship to conform with current building regulations BS5 and CDP. ➤ All dimensions must be checked on site, and any discrepancies verified with the architect. ➤ Any discrepancies between the drawings, details and specification must be reported to the architect immediately before work is put in hand. ➤ All work to be carried out in full accordance with current Building Regulations, Entity Standards and Health & Safety Regulations. ➤ If in doubt please ask.		
rev.	date	comment
amendments Client		
Site address 35 Blunts Wood		
Job Title Read extension		
Location plan and block plan		
buchan room 9 SAVILL ROAD LINDFIELD WEST SUSSEX RH162NZ E : info@buchanroomarchitects.co.uk		
Scale	Size	A1
1:250, 1:500		
Drawing number	Rev	
24.213_Pt_00_105	00	00