


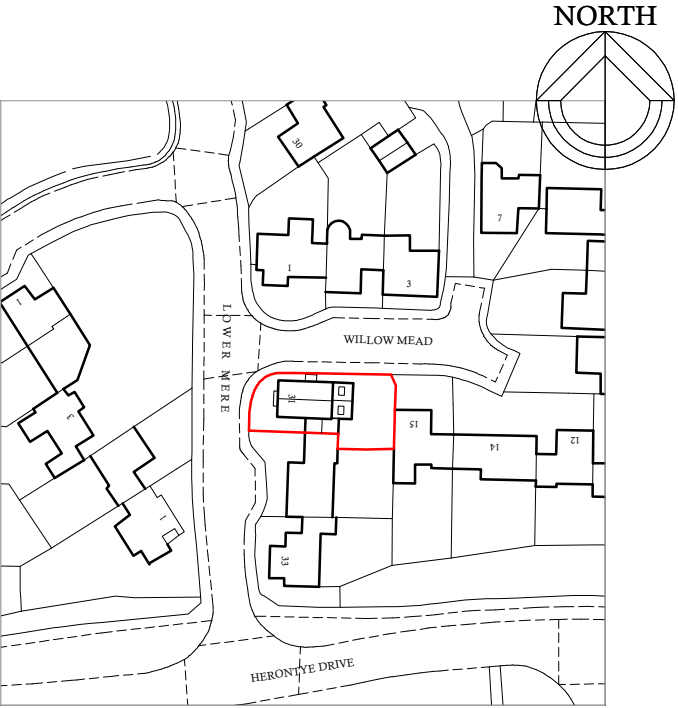

PROPOSED BLOCK PLAN 1:500

0 5m 10m 15m 20m 25m 30m 35m 40m 45m

1:500



SITE LOCATION PLAN 1:1250

0 10m 20m 30m 40m 50m 60m 70m 80m 90m

1:1250

Proposal: PROPOSED SINGLE STOREY REAR EXTENSION		
	Drawing Description. SITE LOCATION & BLOCK PLANS	
	Location. 31 Lower Mere EAST GRINSTEAD RH19 4TB	
Tel: 07917858987 Email: stevebulldesign@gmail.com	For: Mr St John Canfield Payne	Date : Mar 2026
Scale : 1:1250 1:500	Drawing No: 2026-07-05	rev.