
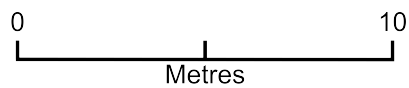


15 Edward Road

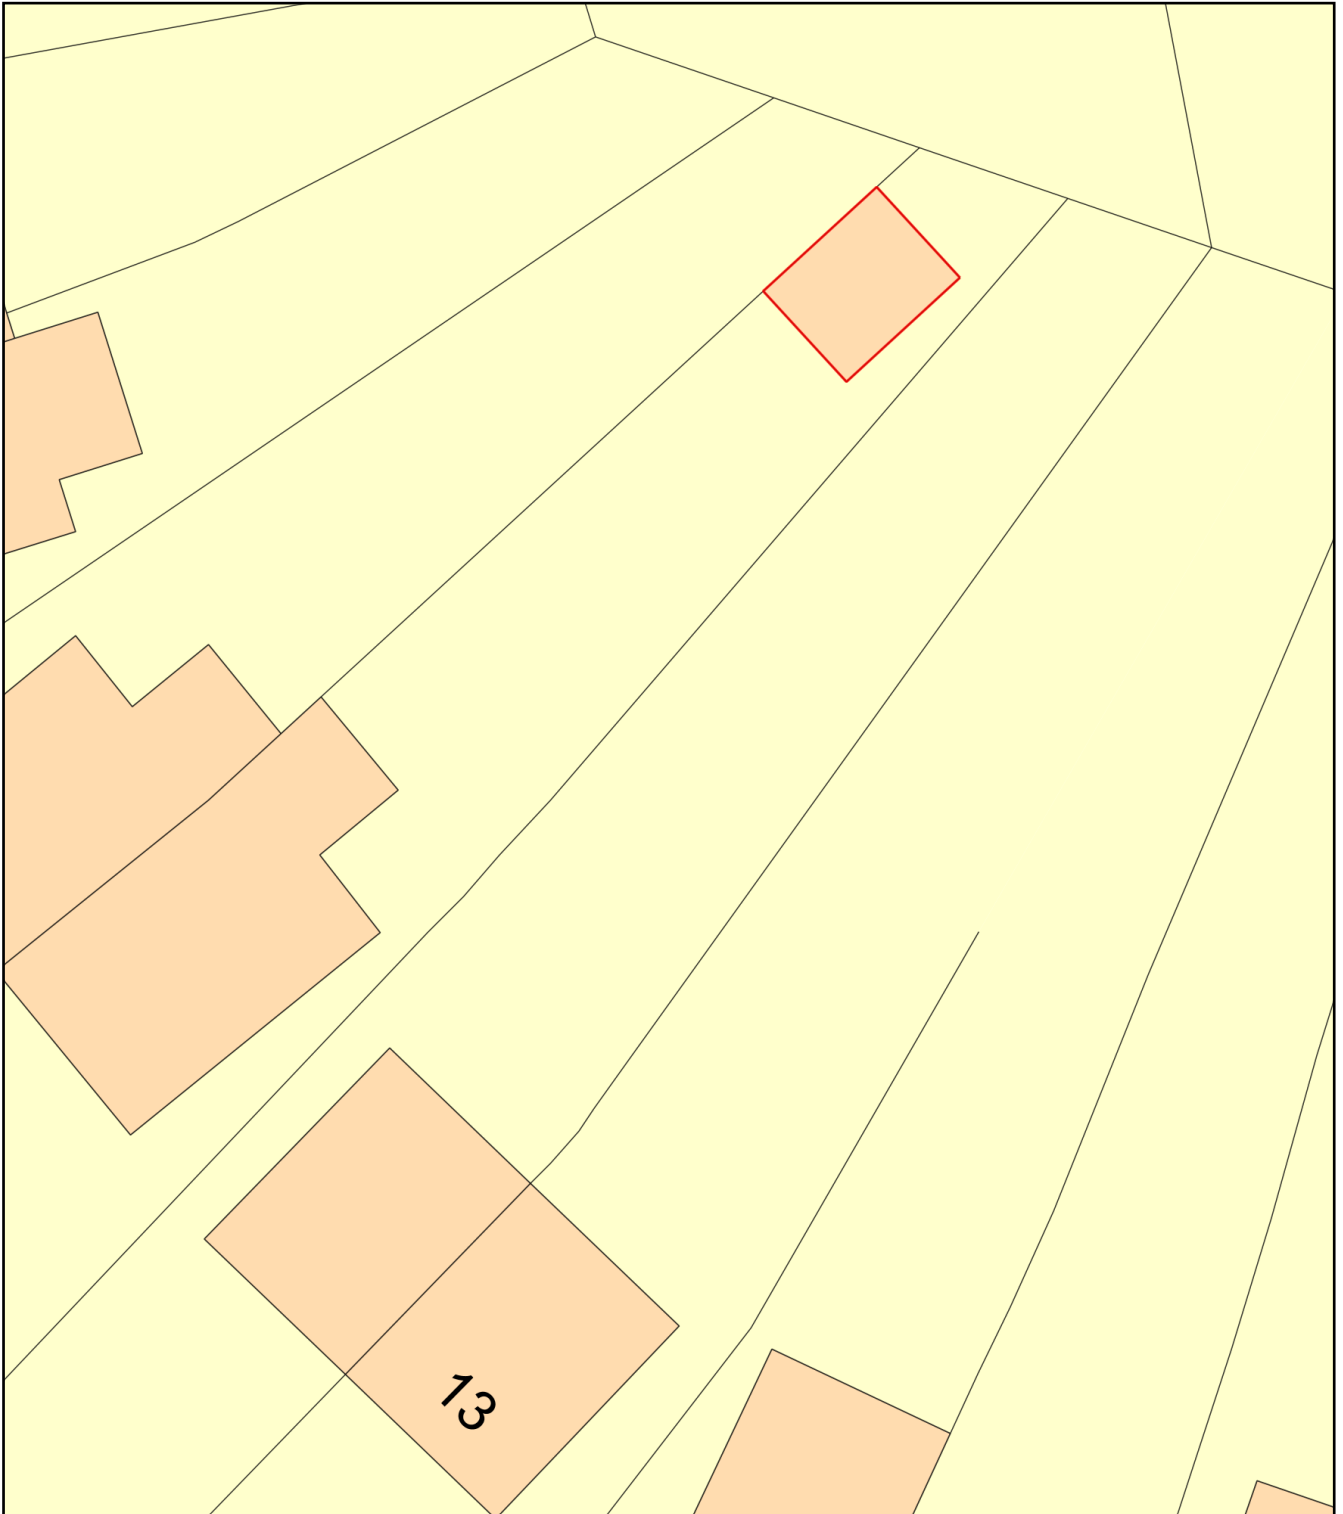

Plan Produced for: Lucy Stagg

Date Produced: 21 Oct 2025

Plan Reference Number: TQRQM25294161501901

Scale: 1:200 @ A4