


15 Edward Road - Location Plan

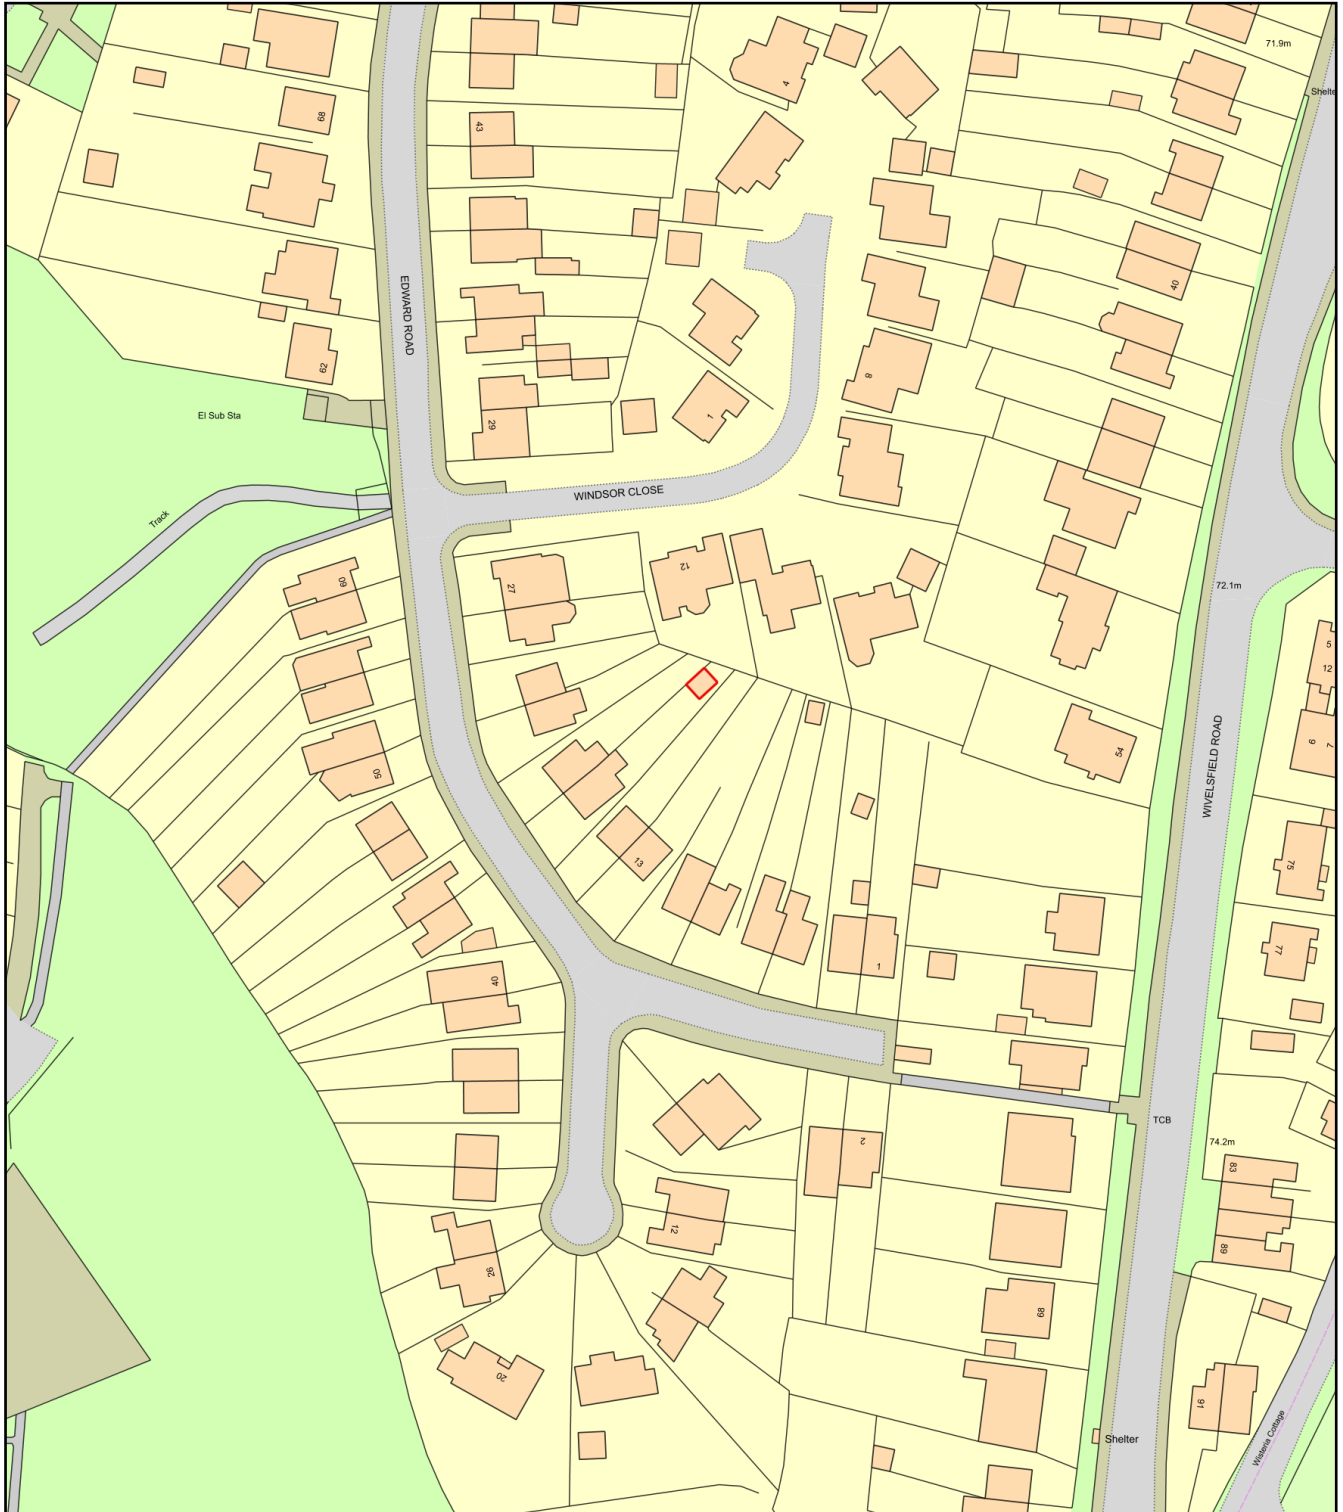

0 50
Metres



Plan Produced for: Lucy Stagg

Date Produced: 21 Oct 2025

Plan Reference Number: TQRQM25294162545663

Scale: 1:1250 @ A4