


PLANNING DRAWING – PROPOSED SIGNAGE

- ITEM 01 (Qty 01) **HIVE02A**
Wall mounted double sided pictorial sign.
- Featuring:**
- 2mm aluminium pictorial panel finished RAL 5008.
 - 32mm bullnose trim finished RAL 5008.
 - New mild steel gibbet..
 - Vinyl applied content.
 - 2No. warm white LED Slimline trough lighting.
- Scale 1:20




- ITEM 02 (Qty 01) **HIVE06-NS**
External signwriting.
- Featuring:**
- Hand painted display finished RAL 5008.
 - Slimline LED trough light. Warm white illumination.
- Scale 1:20

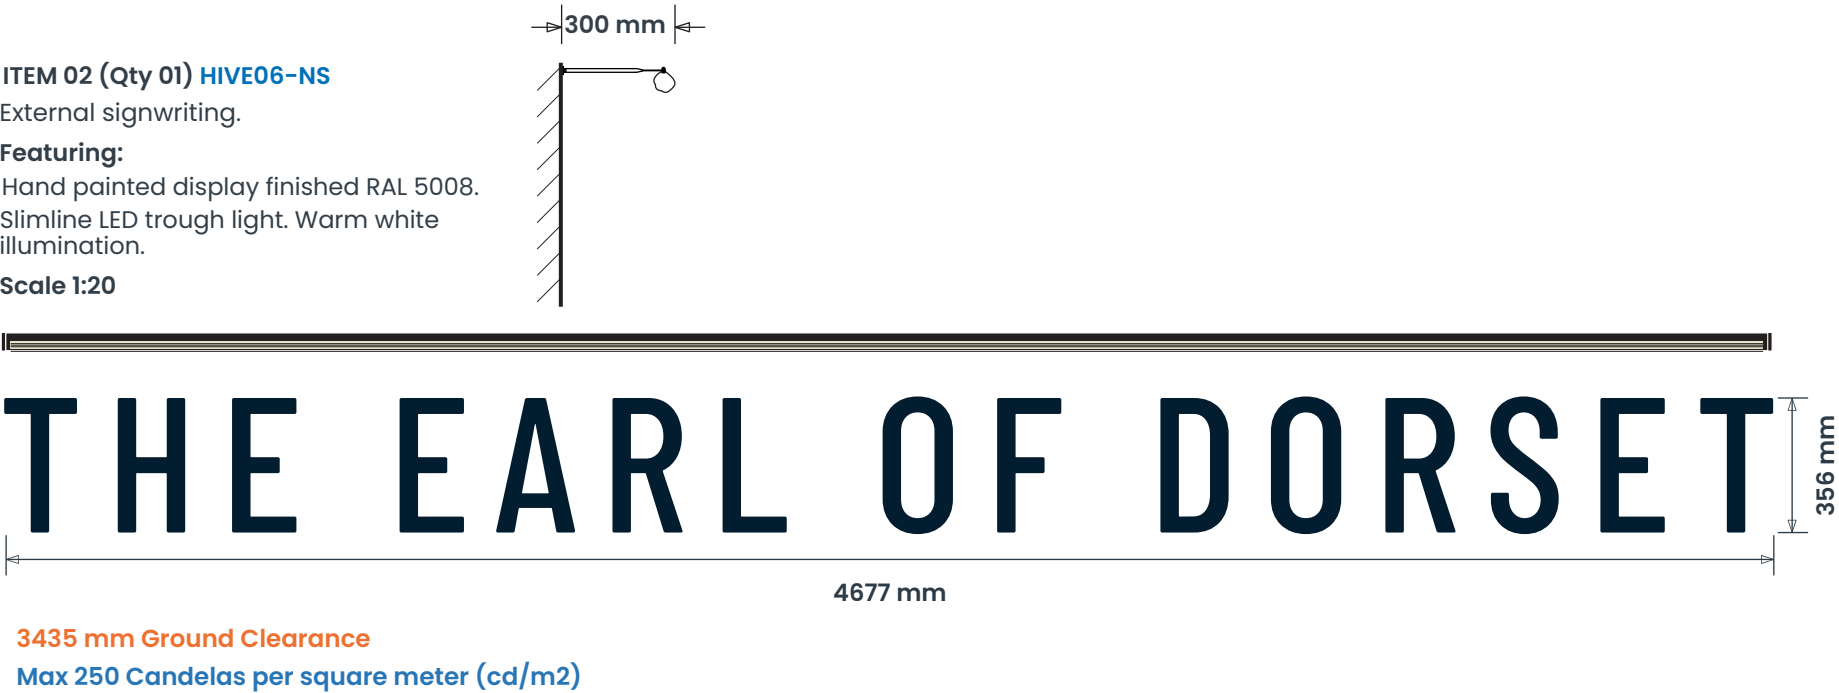

- ITEM 03 (Qty 01) **HIVE06-NS**
External signwriting.
- Featuring:**
- Hand painted display finished RAL 5008.
- Scale 1:20



- ITEMS 04A & 04B (Qty 02) **HIVE04C**
Single sided amenity sign.
- Featuring:**
- 2mm aluminium panel finished RAL 5008.
 - 32mm bullnose trim finished RAL 5008.
 - Applied vinyl text.
- Scale 1:20

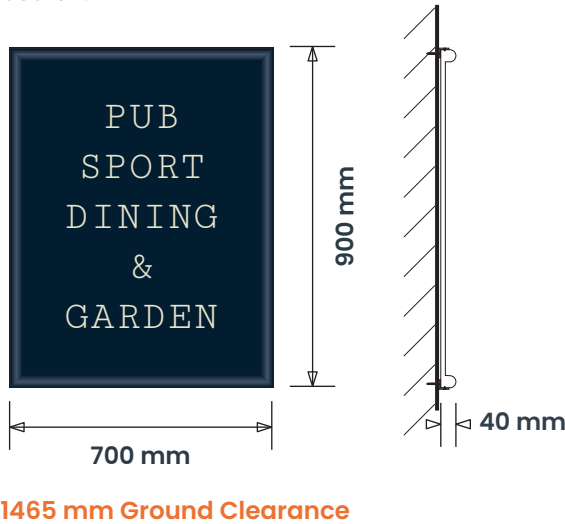

SIGN COLOUR – GLOSS

- RAL 5008**
- RAL 9001**
- Gold**
- Honey Glow**
Pantone 7409C
C3 M23 Y95 K0

- RAL 9005**

BUILDING COLOUR

- RAL 5008**
- RAL 9001**

BRAND TYPEFACES

Primary :
Barlow Condensed
Medium

Secondary :
Cutive Mono Regular