

PLANNING DRAWING – PROPOSED SIGNAGE


ITEM 05 (Qty 01) HIVE11E

Doorside plaque.

Featuring:

- Timber panel finished RAL 5008.
- Raised letters.
- Brass finish trim.

Scale 1:10

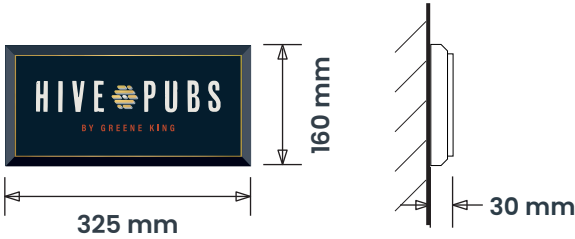

1575 mm Ground Clearance

ITEMS 06A & 06B (Qty 02) HIVE13I

Black Turin half lantern wall light.

Featuring:

- Warm white illumination.



Dimensions:  
Overall – H 375 x W 230 x D 120mm

2365 mm Ground Clearance  
Max 250 Candelas per square meter (cd/m2)

ITEM 07 (Qty 01) HIVE19C-NS

Single sided transom sign.

Featuring:

- 2mm aluminium panel finished RAL 5008.
- 32mm bullnose trim.
- Individual letters.

Scale 1:20



2740 mm Ground Clearance

ITEM 08 (Qty 01) HIVE06A


External signwriting.

Featuring:


- Hand painted display finished RAL 9001.
- 50W Slimline LED floodlights.  
Warm white illumination.

Scale 1:20

3885 mm Ground Clearance  
Max 250 Candelas per square meter (cd/m2)

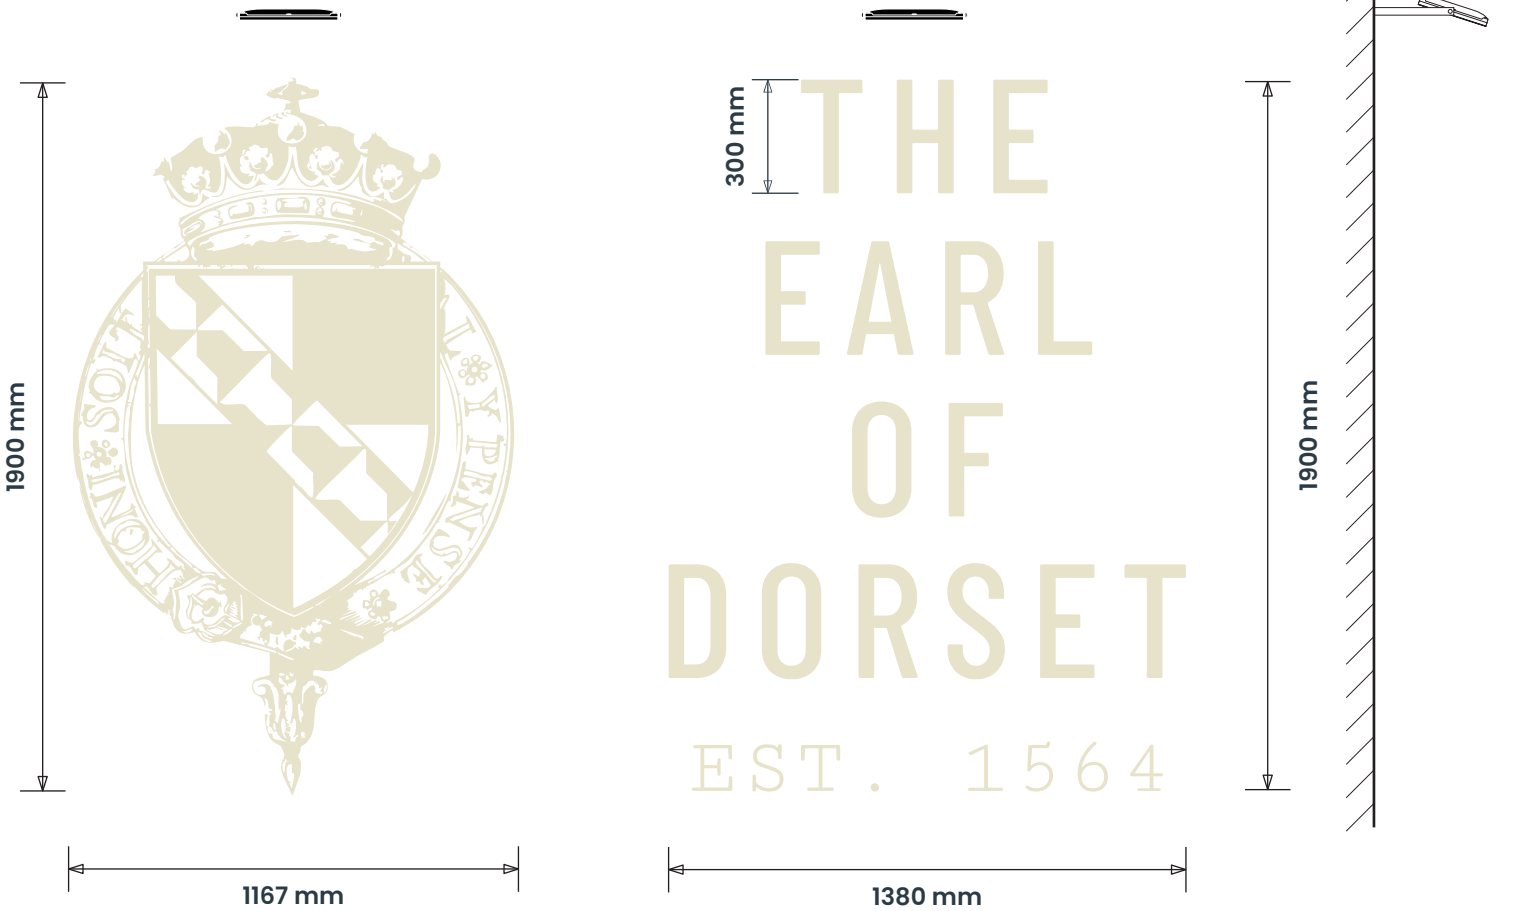

Floodlight Detail  
Scale 1:10

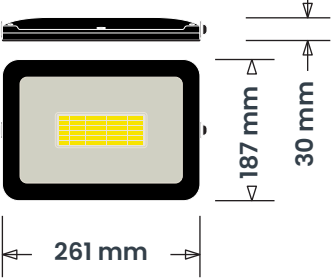

SIGN COLOUR – GLOSS

RAL 5008

RAL 9001

Gold

Honey Glow  
Pantone 7409C  
C3 M23 Y95 K0

RAL 9005

BUILDING COLOUR

RAL 5008

RAL 9001

BRAND TYPEFACES

Primary :  
Barlow Condensed  
Medium

Secondary :  
Cutive Mono Regular