
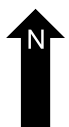
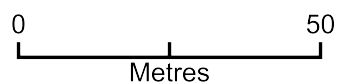


Location Plan 1:1250

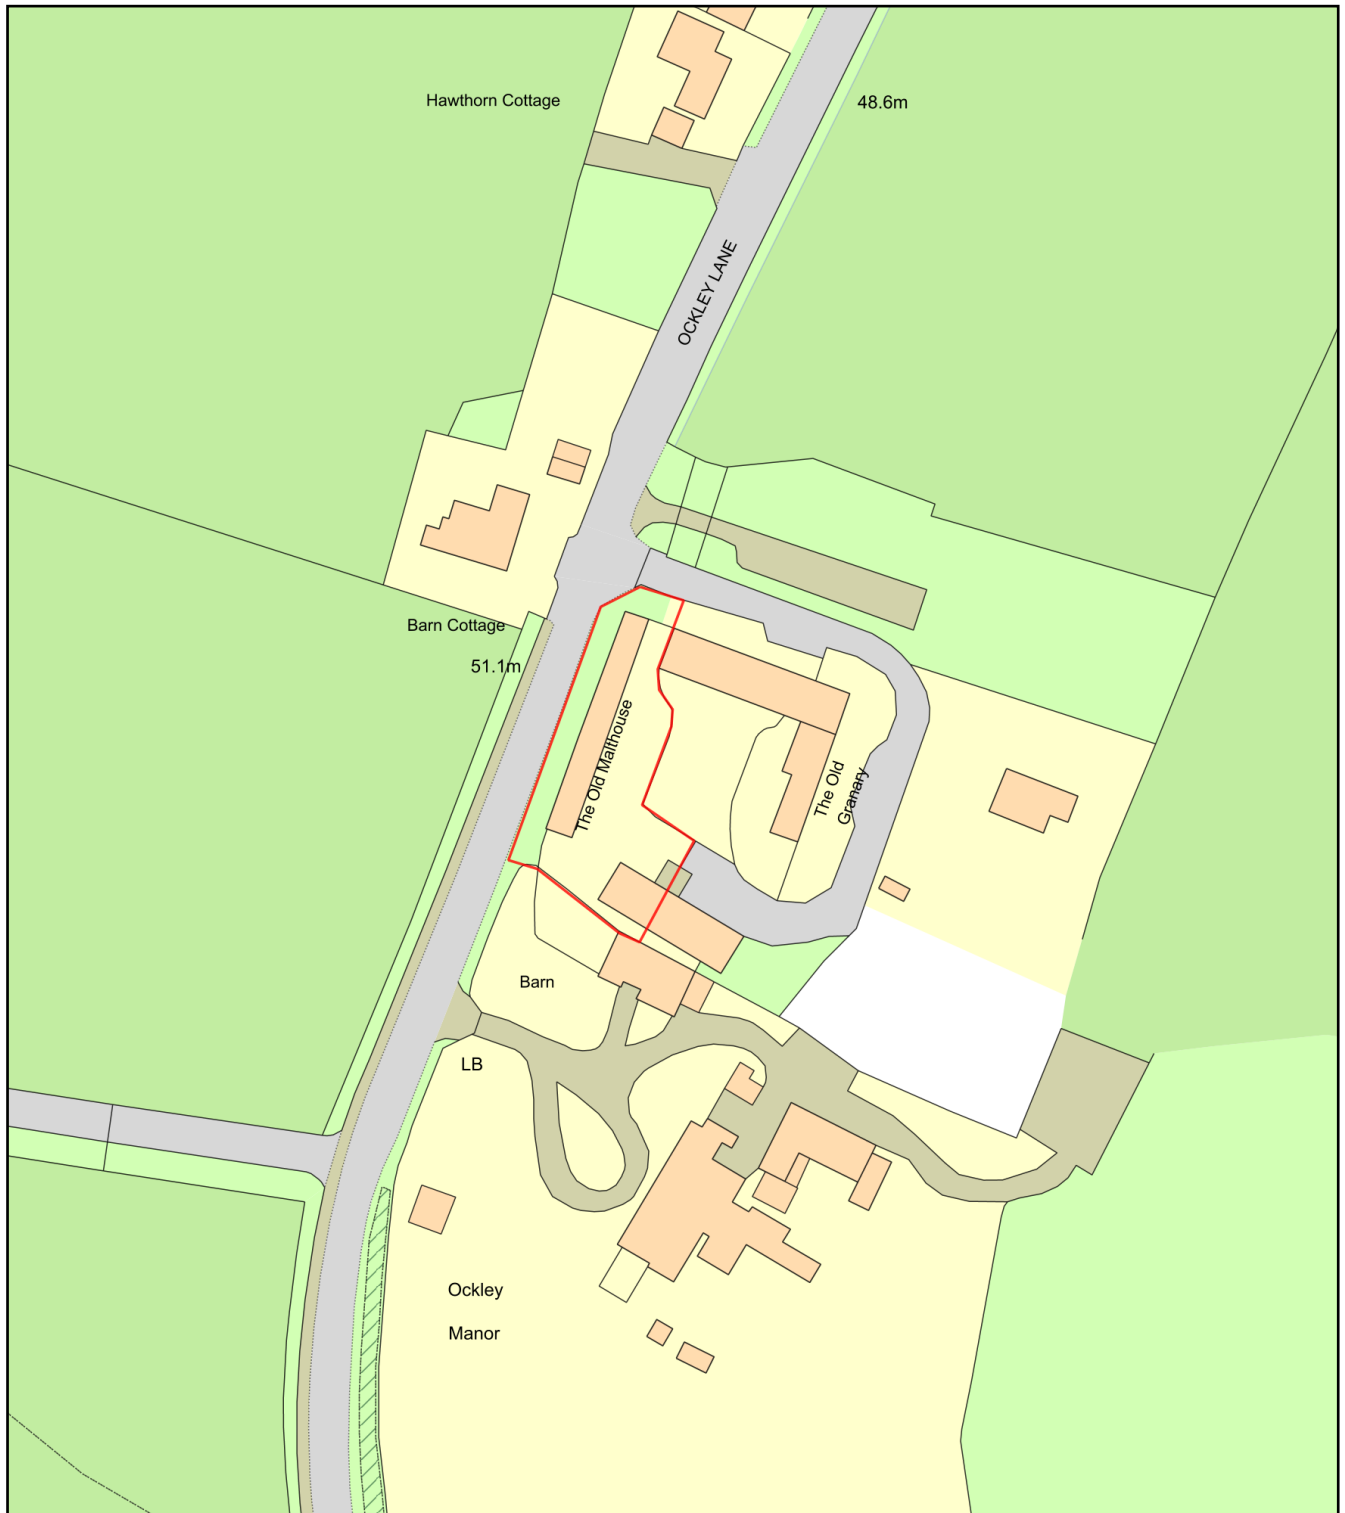

Plan Produced for: Emma Warde-Robinson

Date Produced: 03 Mar 2025

Plan Reference Number: TQRQM25062142926129

Scale: 1:1250 @ A4