

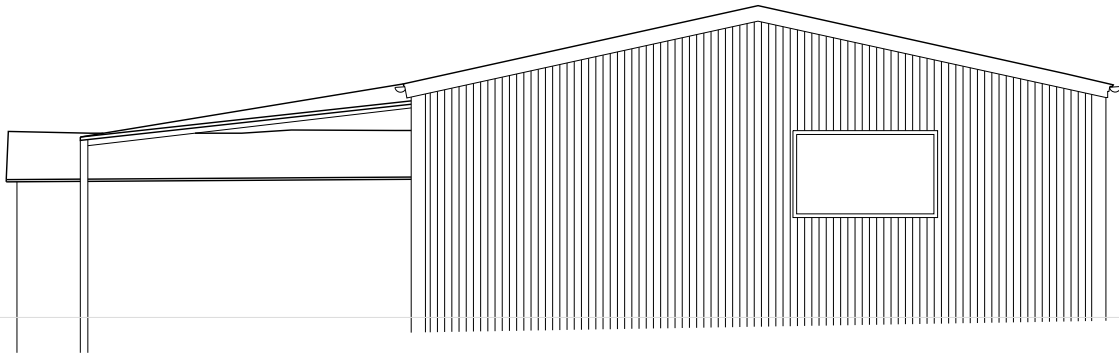


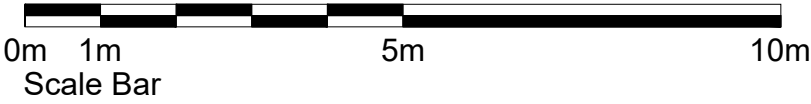

NORTH ELEVATION

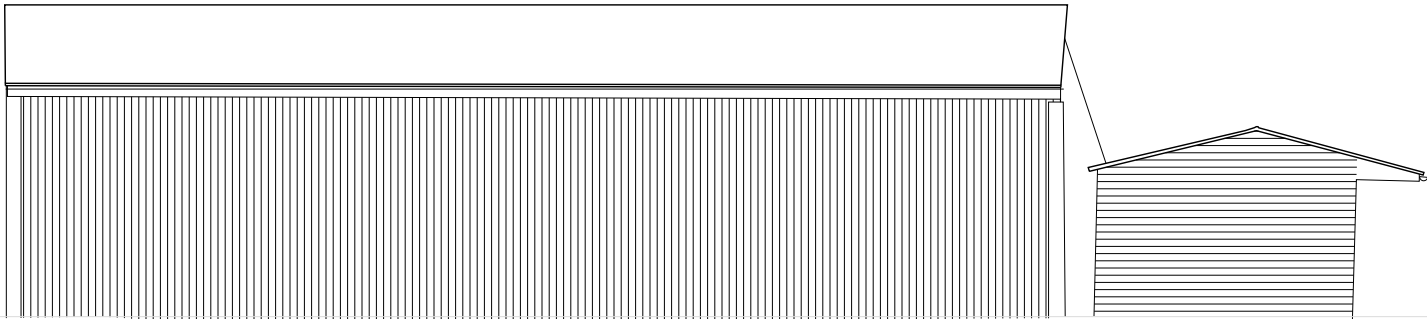

WEST ELEVATION

NOTES

COPYRIGHT  
This drawing is the copyright of Robert N Thornton and may not be altered or reproduced in any way without written authority.

QUALIFICATION  
Written dimensions supersede scale dimensions. All dimensions to be checked on site before work is put in hand. This drawing is to be used only for the work intended as described on the title panel. All works or materials indicated on this drawing are to comply with the latest relevant Building Regulations and/or British Standard and to be carried out in accordance with the latest relevant Code of Practice or recognized Institute or trade association recommendations and publications. This drawing is to be read in conjunction with all other Consultants drawings as applicable to the project.

| rev | date | amendment |
|-----|------|-----------|
|-----|------|-----------|

client  
D SIMPSON & P MARSHALL

project  
OLD PARK LODGE  
SLAUGHAM LANE  
WARNINGLID

title  
EXISTING  
BARN & STABLE BLOCK  
ELEVATIONS NW

|                   |                    |
|-------------------|--------------------|
| drawn<br>CAD/RNT  | date<br>20.03.23   |
| scale<br>1:100@A3 | number<br>2315.026 |

Thornton<sup>©</sup>  
architecture + design

Telephone: 07773 245612  
Email: info@thornton-design.com  
Website: www.thornton-desgn.com