
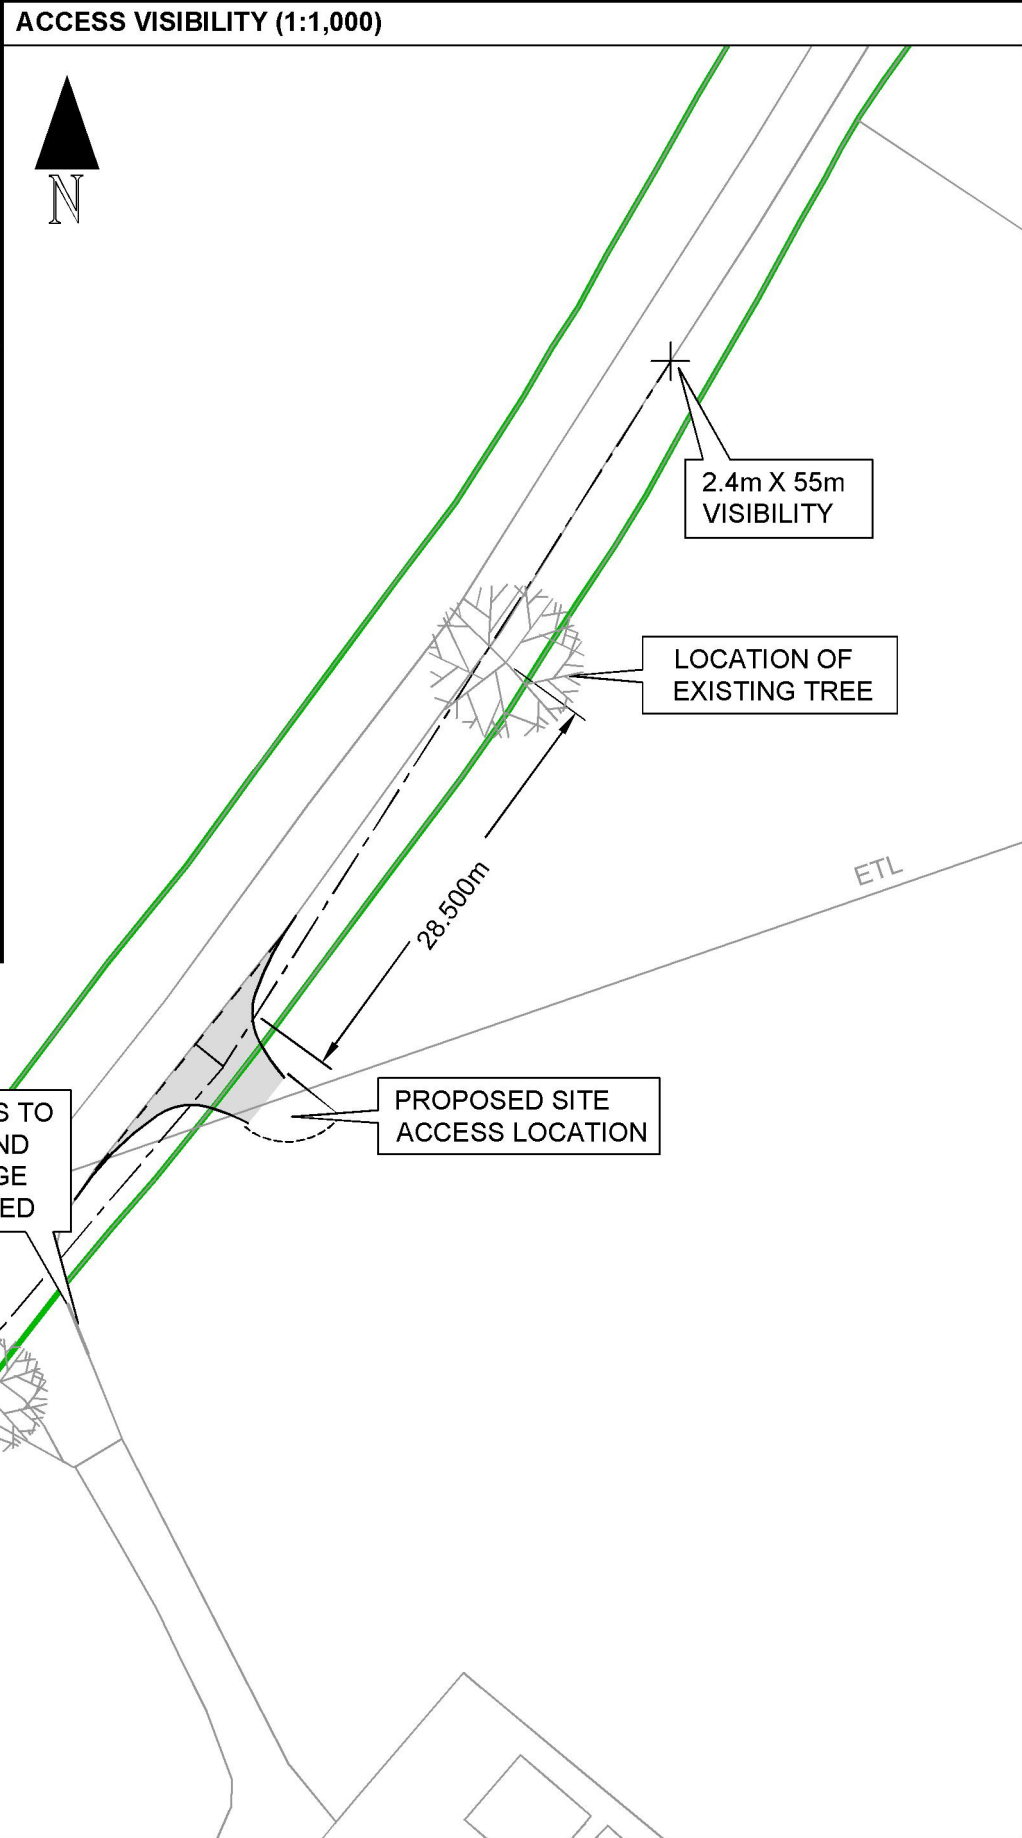


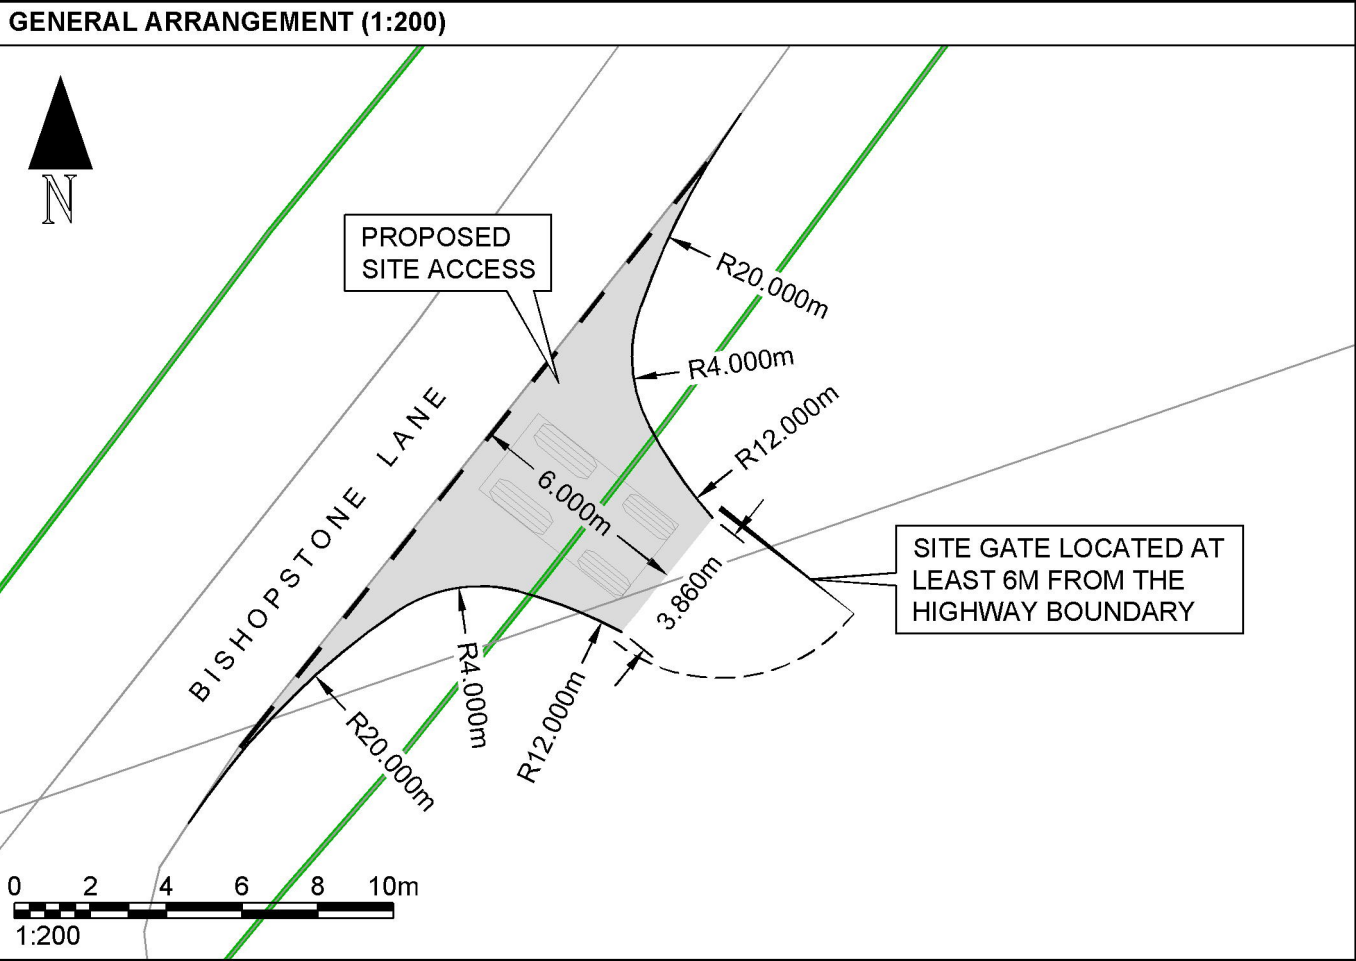

REV	DESCRIPTION	DRWN	CHKD	DATE
A	Location of existing tree added.	DW	TS	05.11.2025

- NOTES :**
1. Do not scale from this drawing.
 2. This drawing to be read & printed in colour.
 3. This drawing is for illustrative purposes only, and not for construction.

KEY :

	HIGHWAY BOUNDARY
--	------------------

 www.tdynamics.co.uk	Transport Planning Specialists tom.swift@tdynamics.co.uk	Client:	Mr Anthony Smith		Drawing Title:		Proposed Agricultural Access		Revision:	A	Drawn by:	DW	Checked by:	TS
		Project:	Bishopstone Lane, Ansty, West Sussex		Scale:		1:200 / 1:500		Size:	A3	Date:	03.11.2025		Drawing No: