
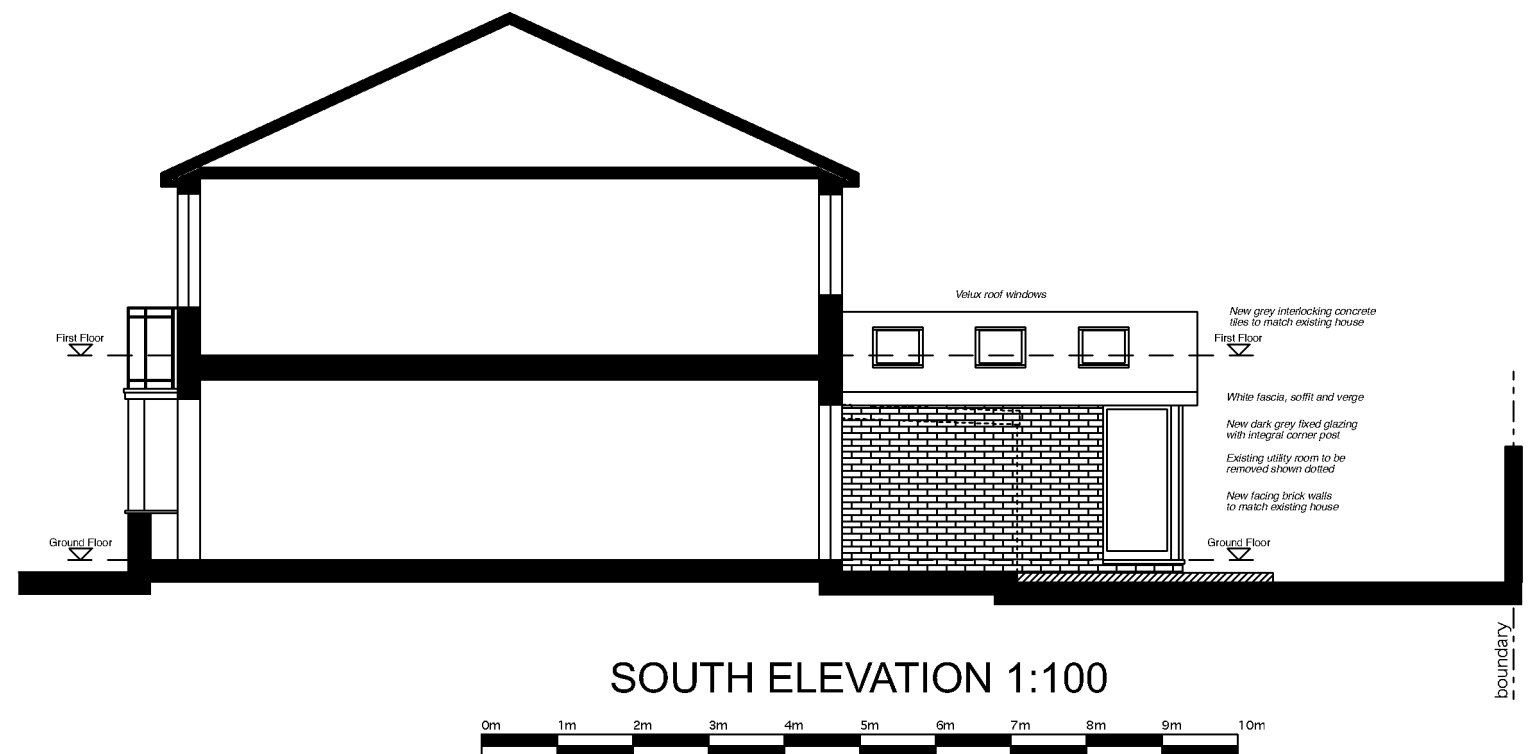
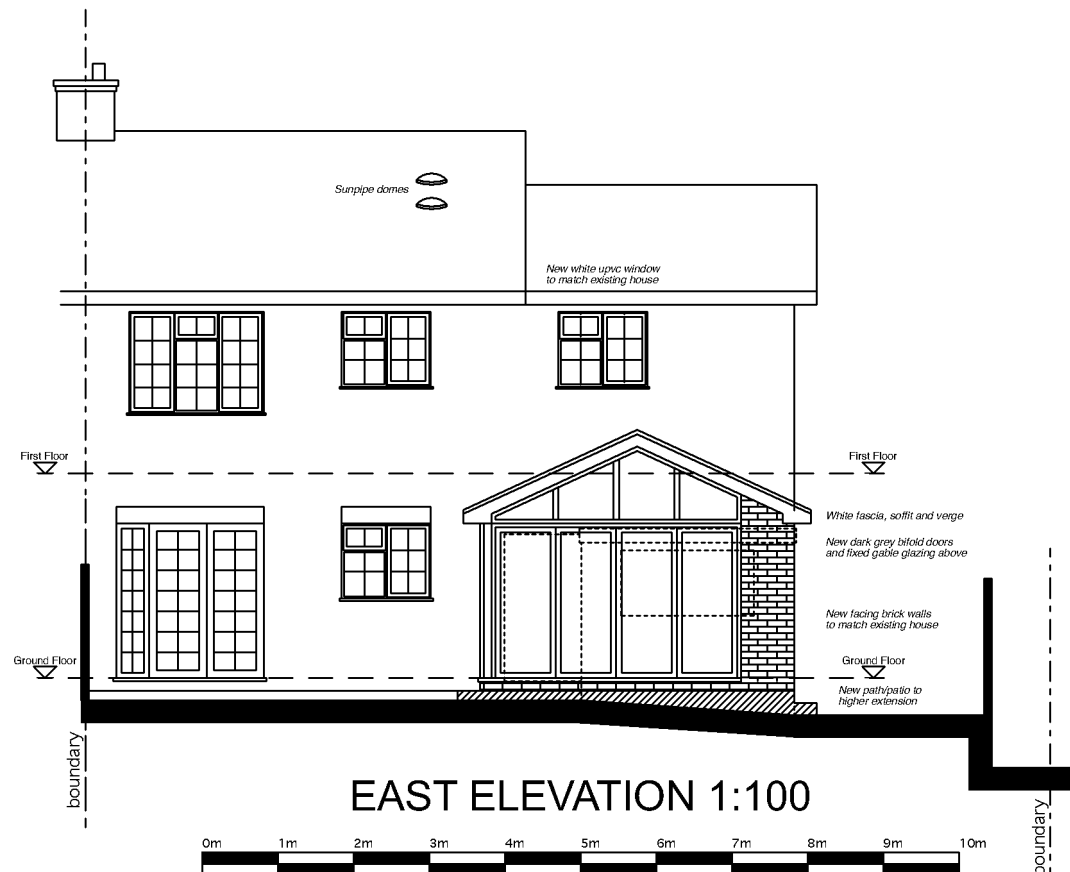
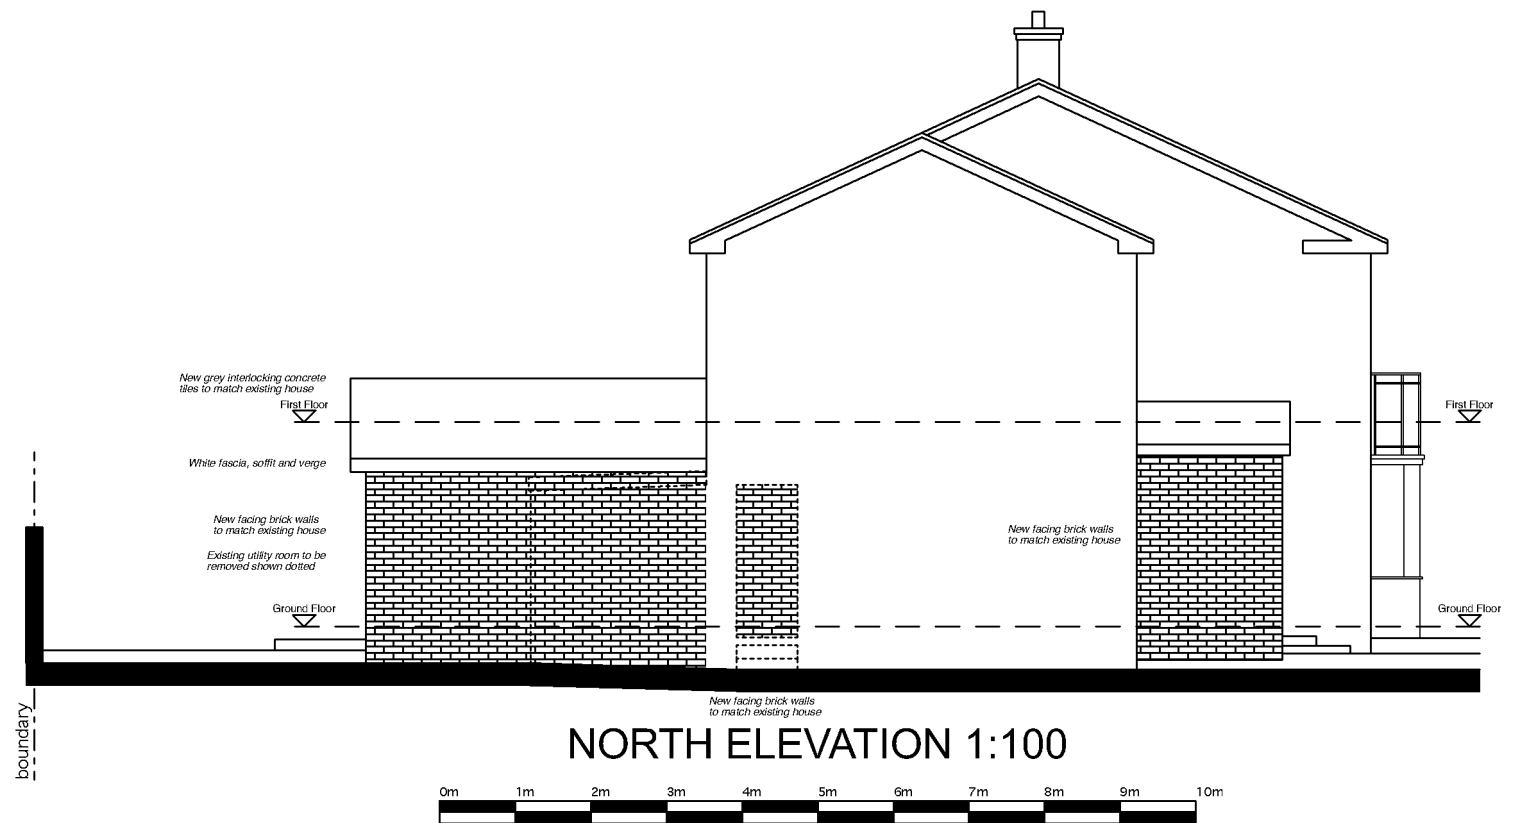


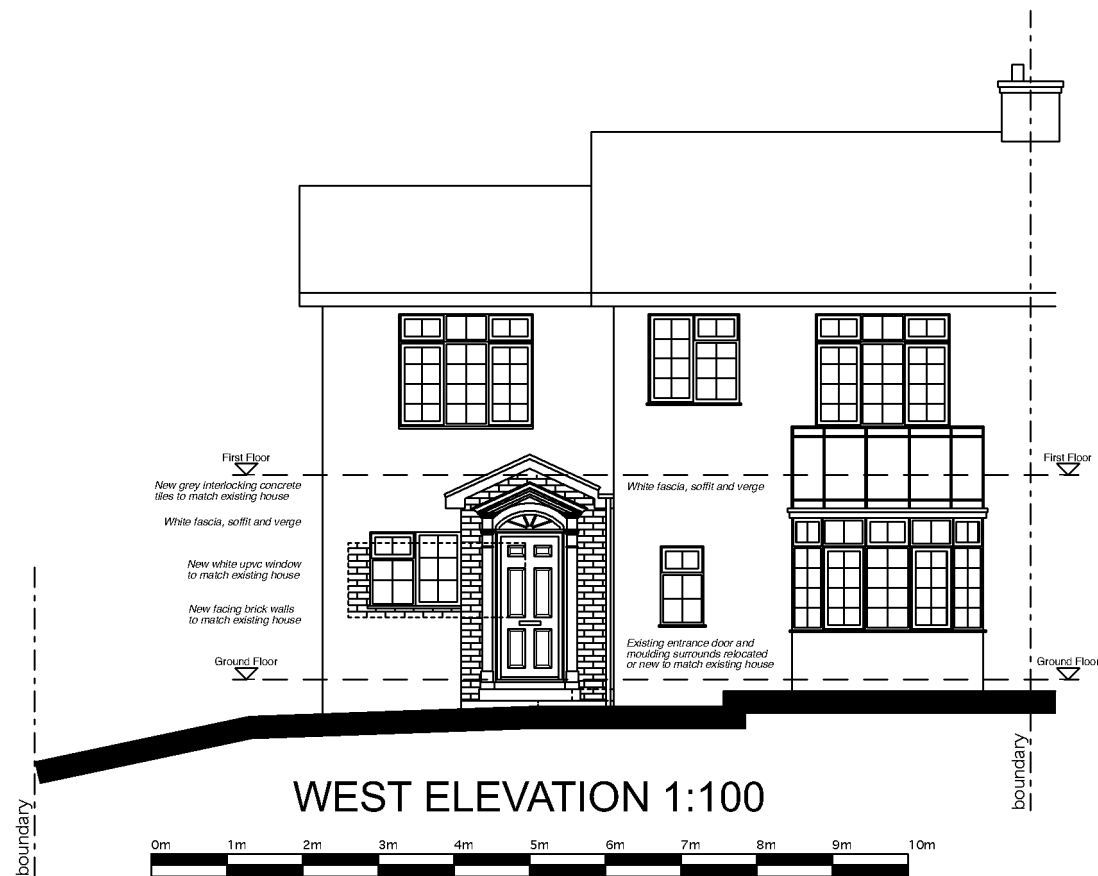

Stuart Beckett, BSc (Hons) ICIOB
Architectural Technician
t: 07879 418520
e: beckettarchitectural@hotmail.com
www.beckettarchitectural.co.uk

Revisions:
Revision A - 07:11:25 - Porch design amended.

Scheme **15 Silverdale, Hassocks, BN6 8RD**
Title **Proposed Elevations**

Drawn By SRB
Date SEPT 2025
Date plotted 07/11/2025

Scale 1:100 @ A3
Drawing Number **2513-006A**