




Section A1 - A2

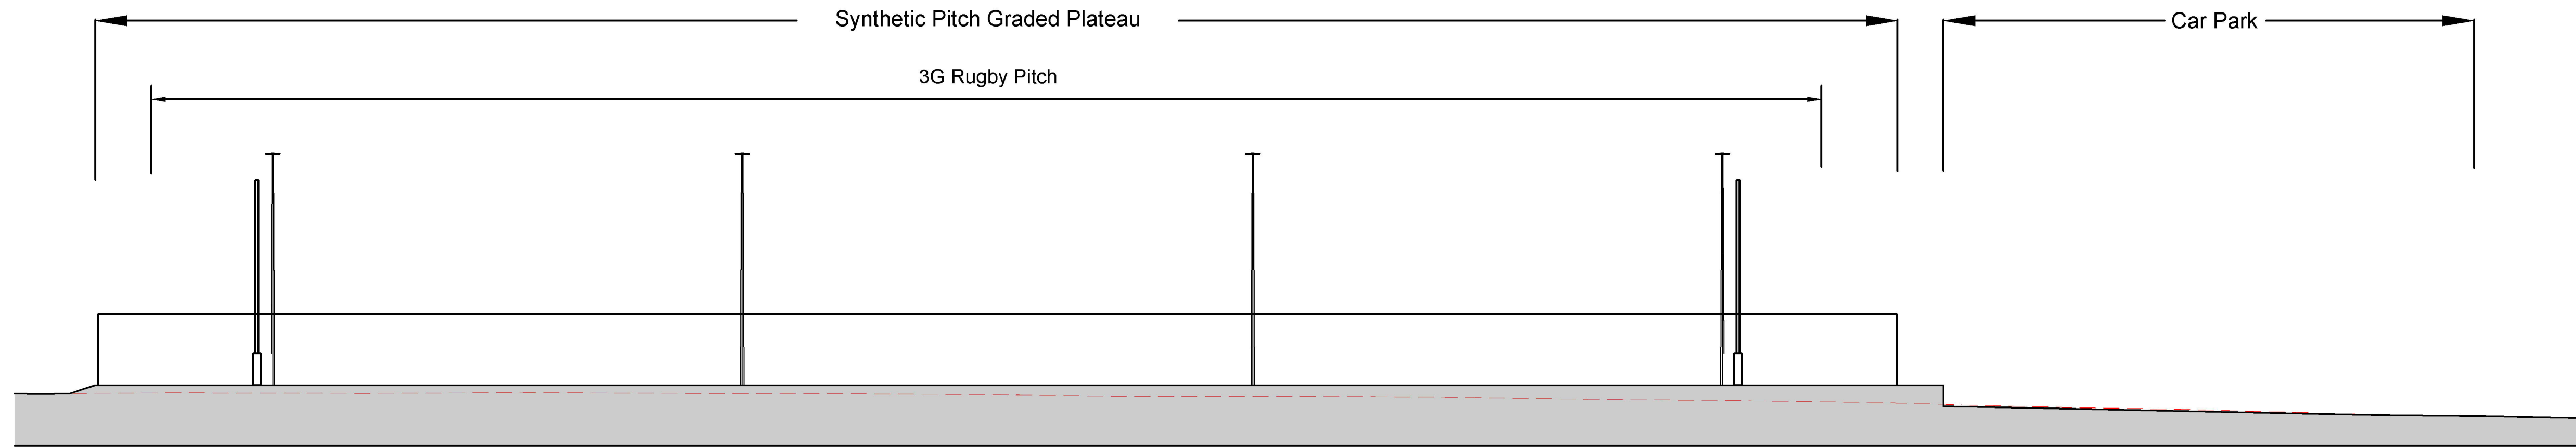



Section B1 - B2

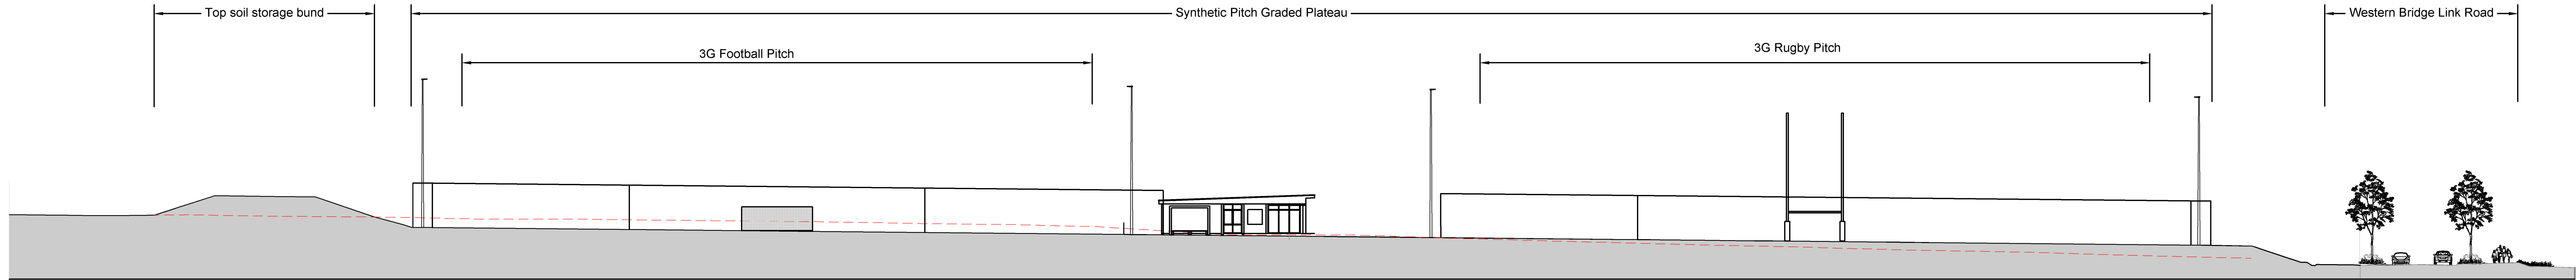

Section C1 - C2

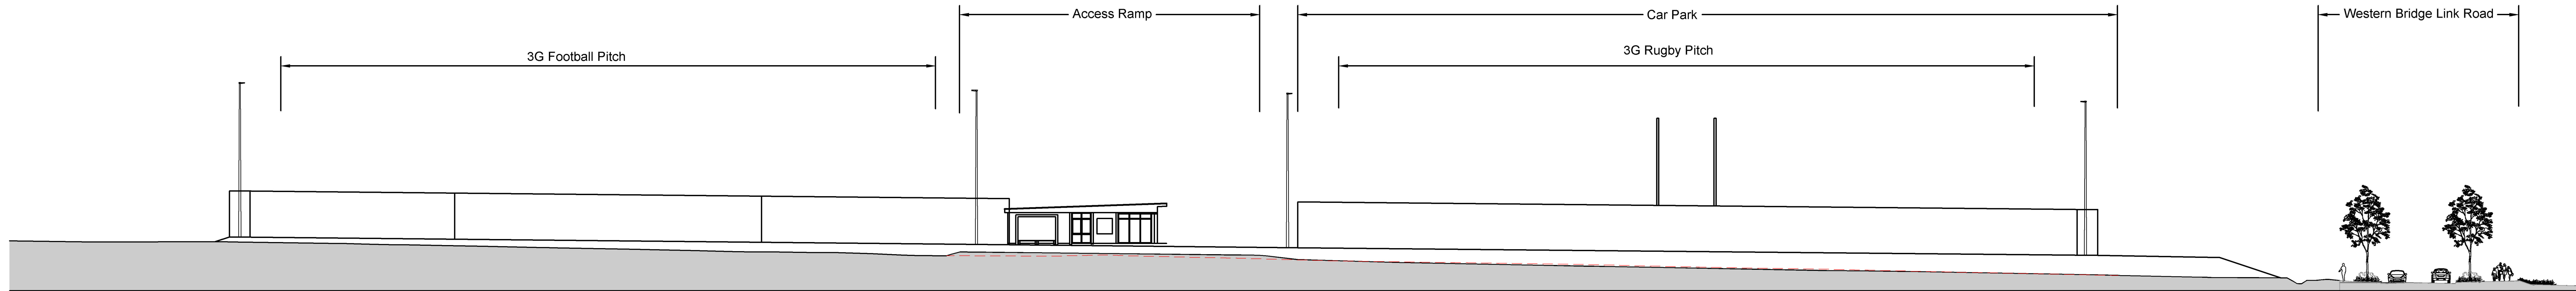

Section D1 - D2

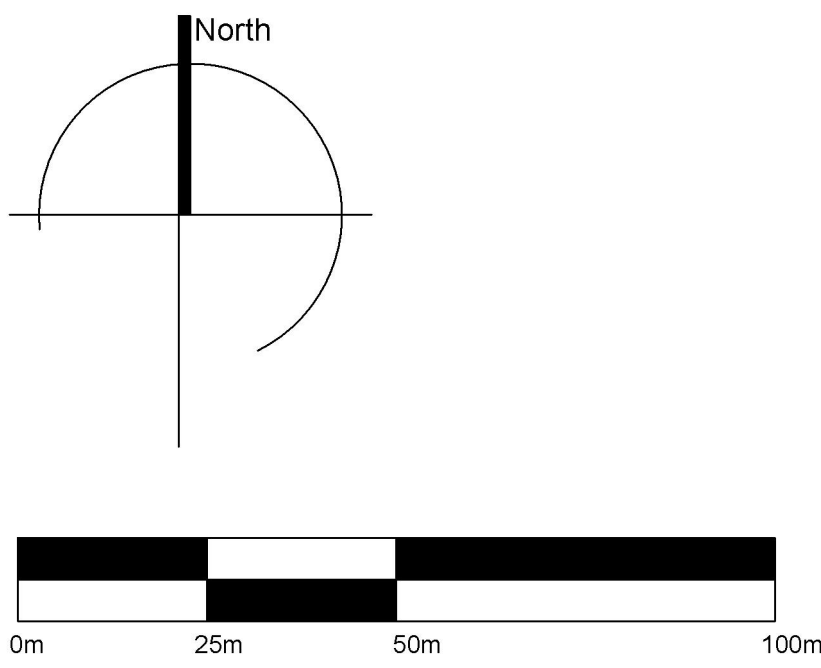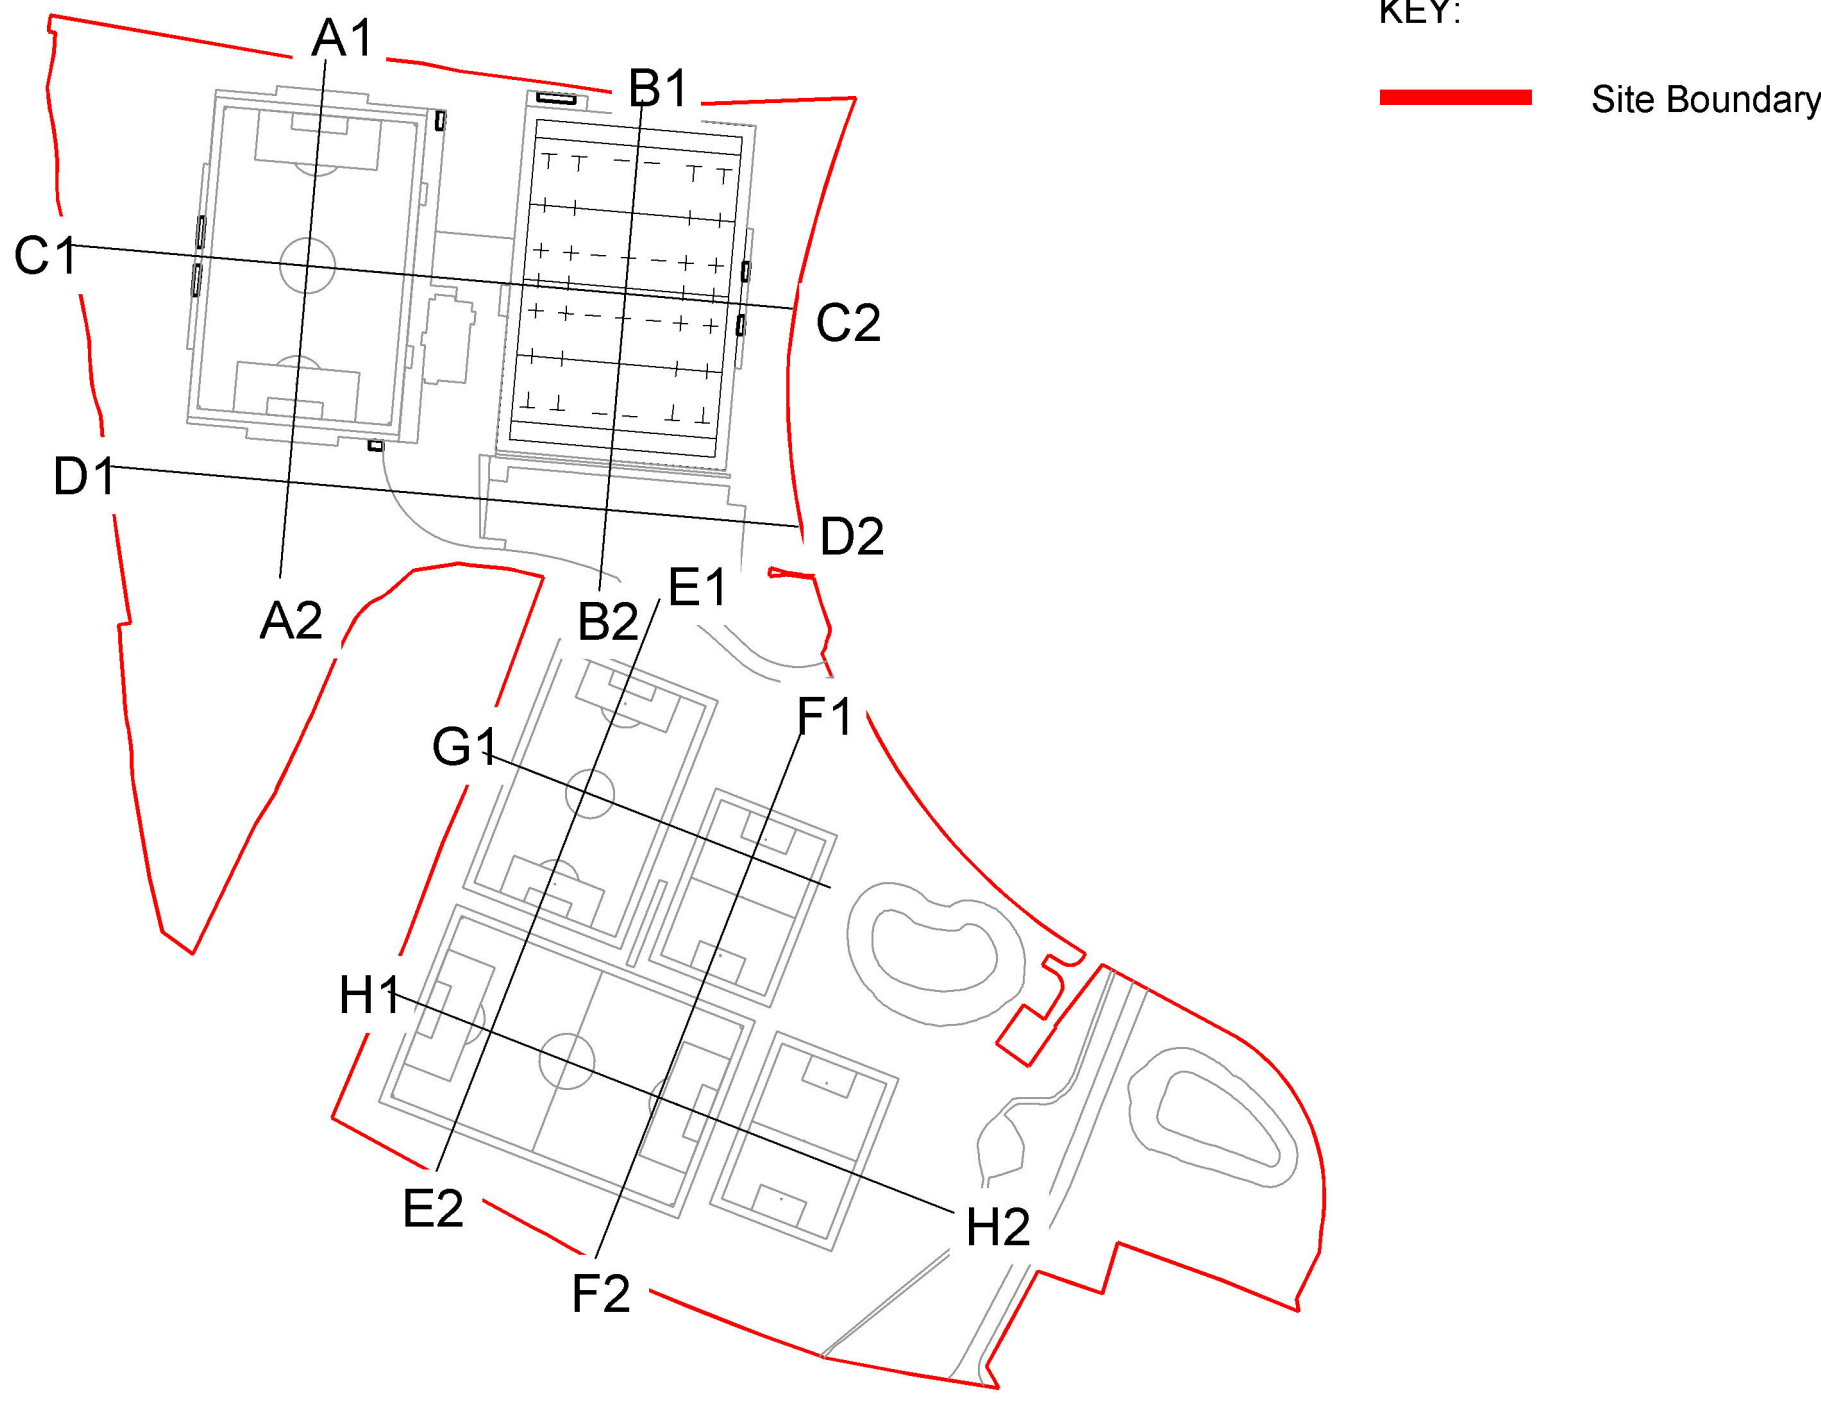

KEY:
Site Boundary

REV.	DATE	DESCRIPTION	BY
A	28.04.25	Sections C & D revised adjacent to WBLR	

THE SPORTS CONSULTANCY
One de Wailden Court, 85 New Cavendish Street, London W1W 6XD
Tel: +44 (0) 20 7323 0007 info@thesportsconsultancy.com

STATUS: Concept - Stage 2
CLIENT: Mid Sussex District Council
PROJECT: Burgess Hill Centre for Outdoor Sport
DOCUMENT: Site Sections Sheet 1

SCALE 1:250	SHEET A0	DRAWN MT	DATE 13.11.23
PROJECT NO. 1003	DRAWING NO. (03) 026	REVISION A	

This drawing must not be reproduced in whole or part without written consent. Do not scale this drawing. All dimensions in millimetres unless stated otherwise. All dimensions to be checked on site.

This drawing shall not be reproduced or used in any other context without the prior written permission of The Sports Consultancy. All dimensions are in millimetres unless stated otherwise. All dimensions to be checked on site. ©2021 The Sports Consultancy. All Rights Reserved. NOT FOR CONSTRUCTION.