


Planning Drawings


Existing Layout

Scale 1:100

Ground floor

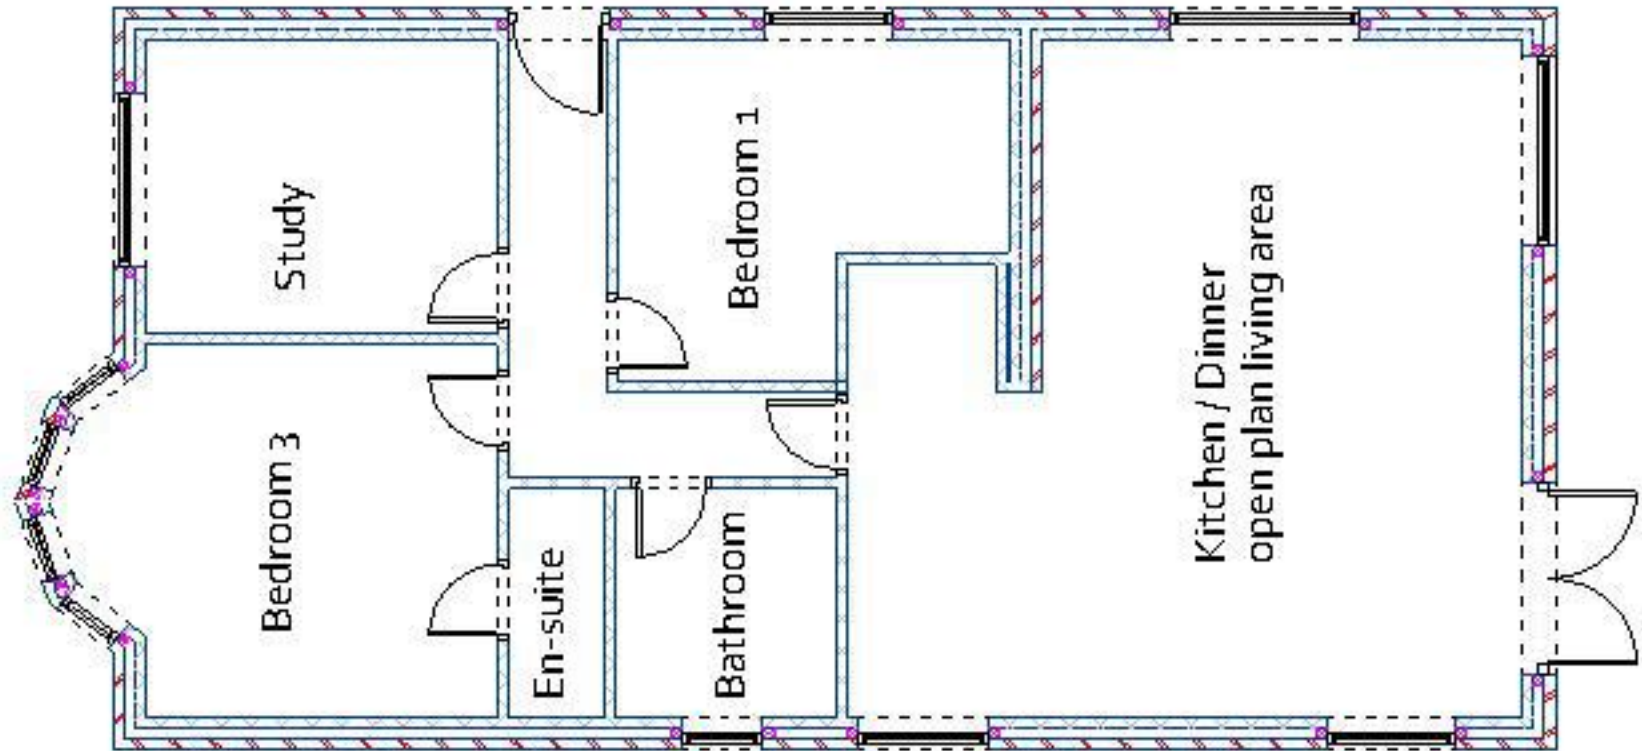


Roofline

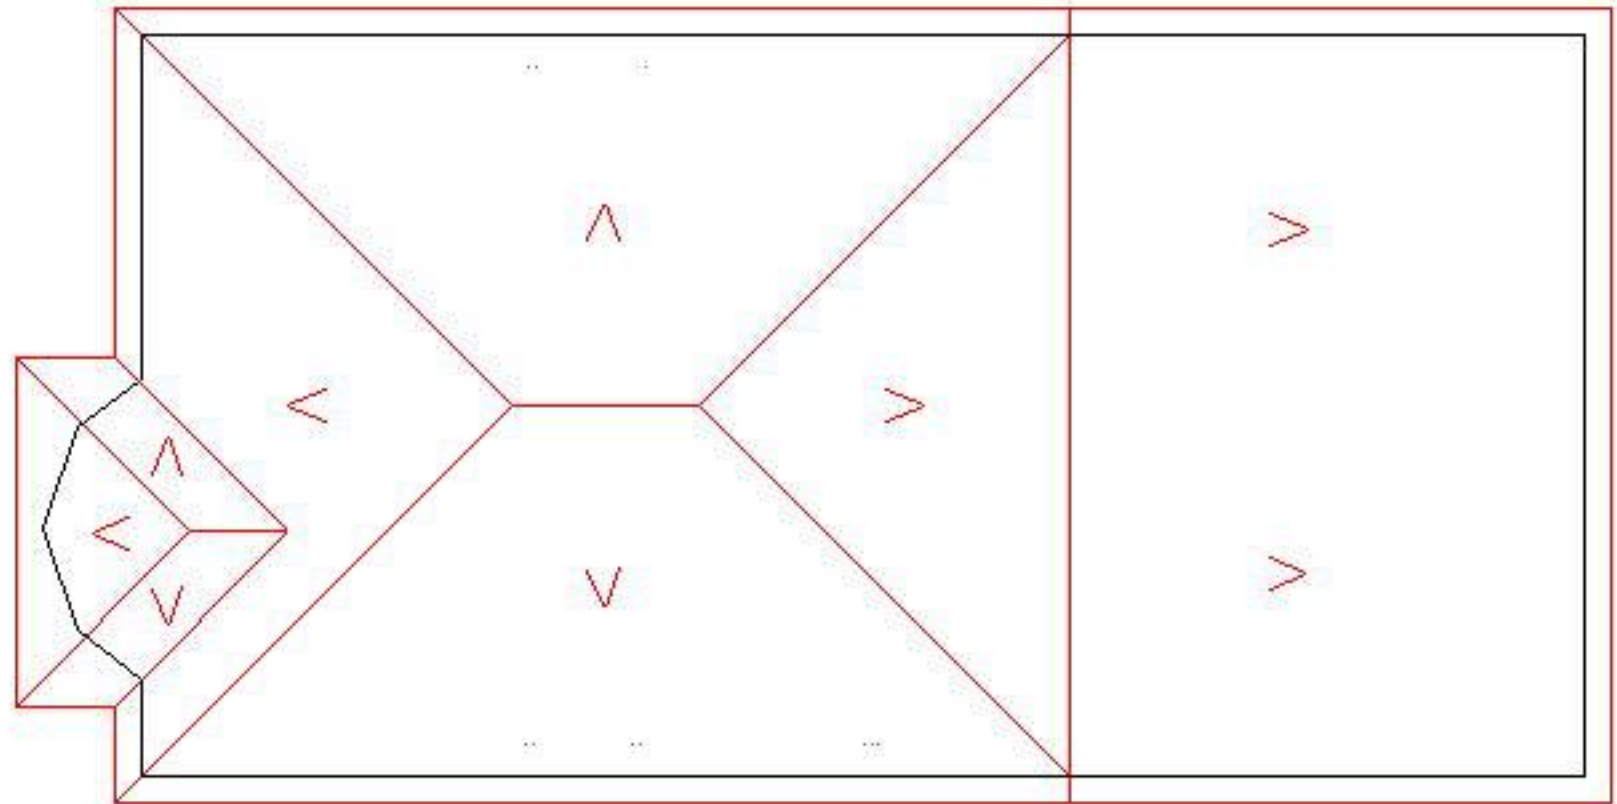


Proposed Layout

Scale 1:100


Ground floor

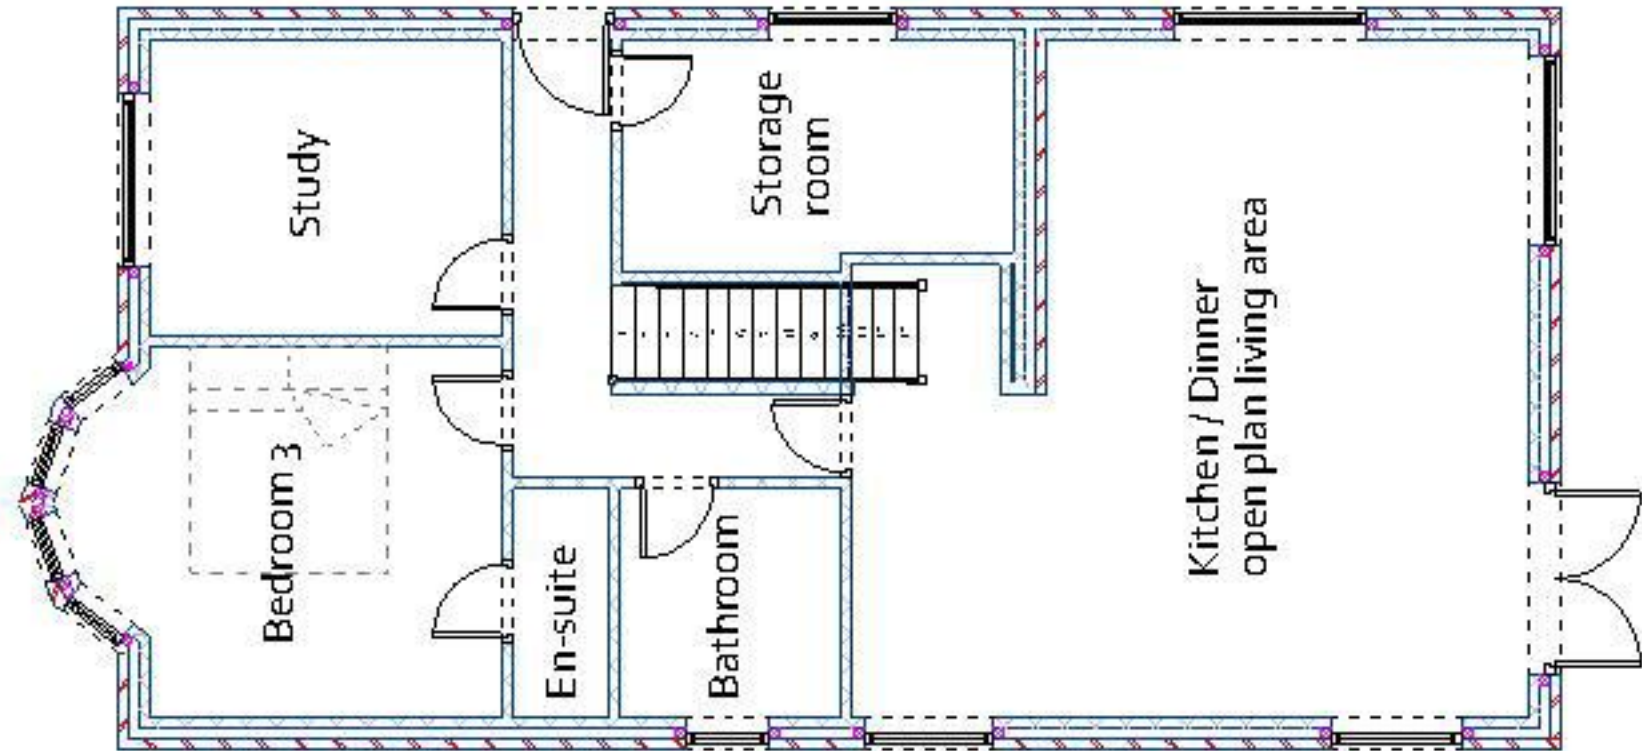

First floor

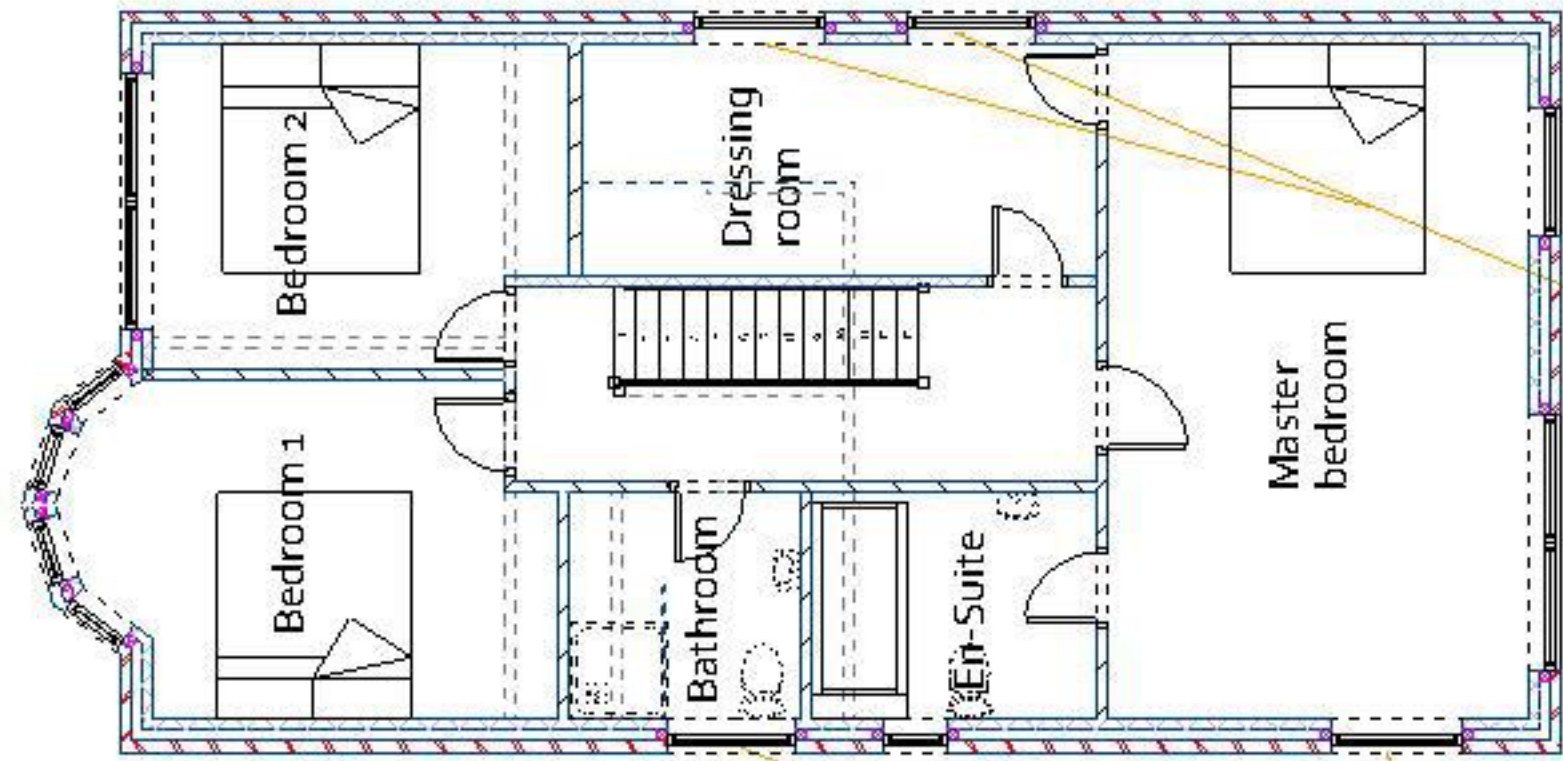

Roofline

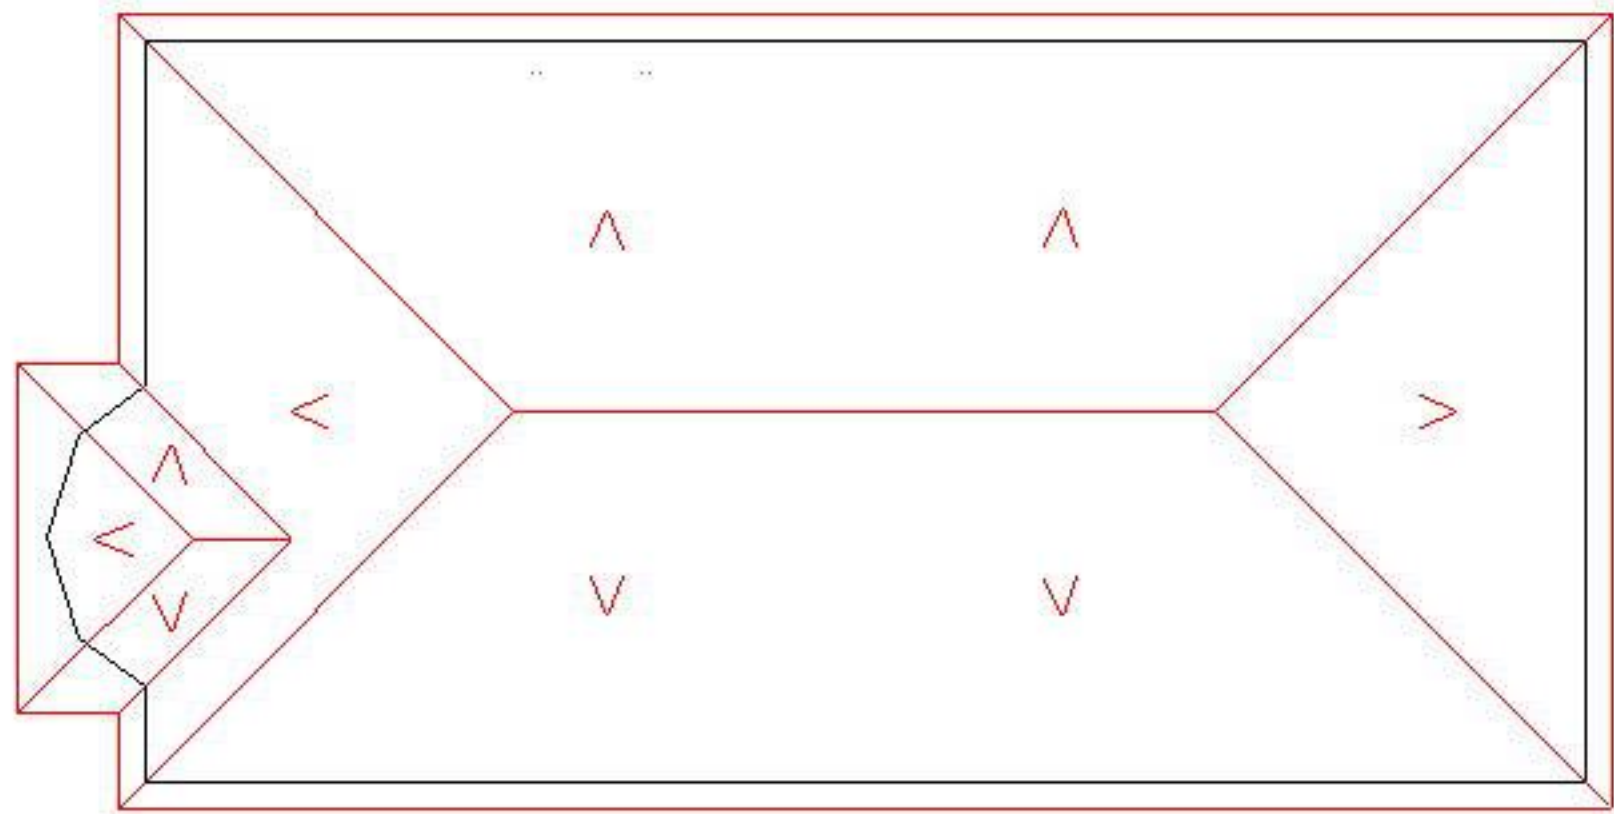

Materials schedule



Brown textured tile






Anthracite grey window and doors



White render







Elevations Existing

Scale 1:100

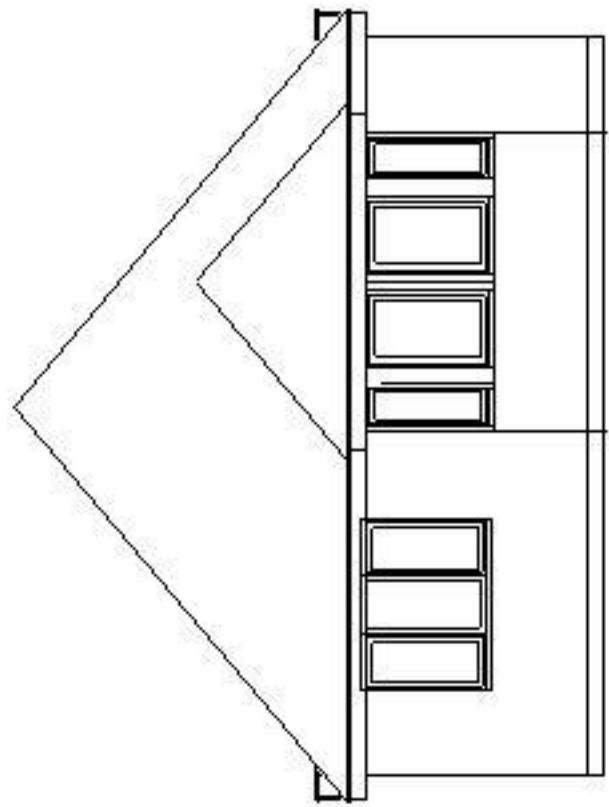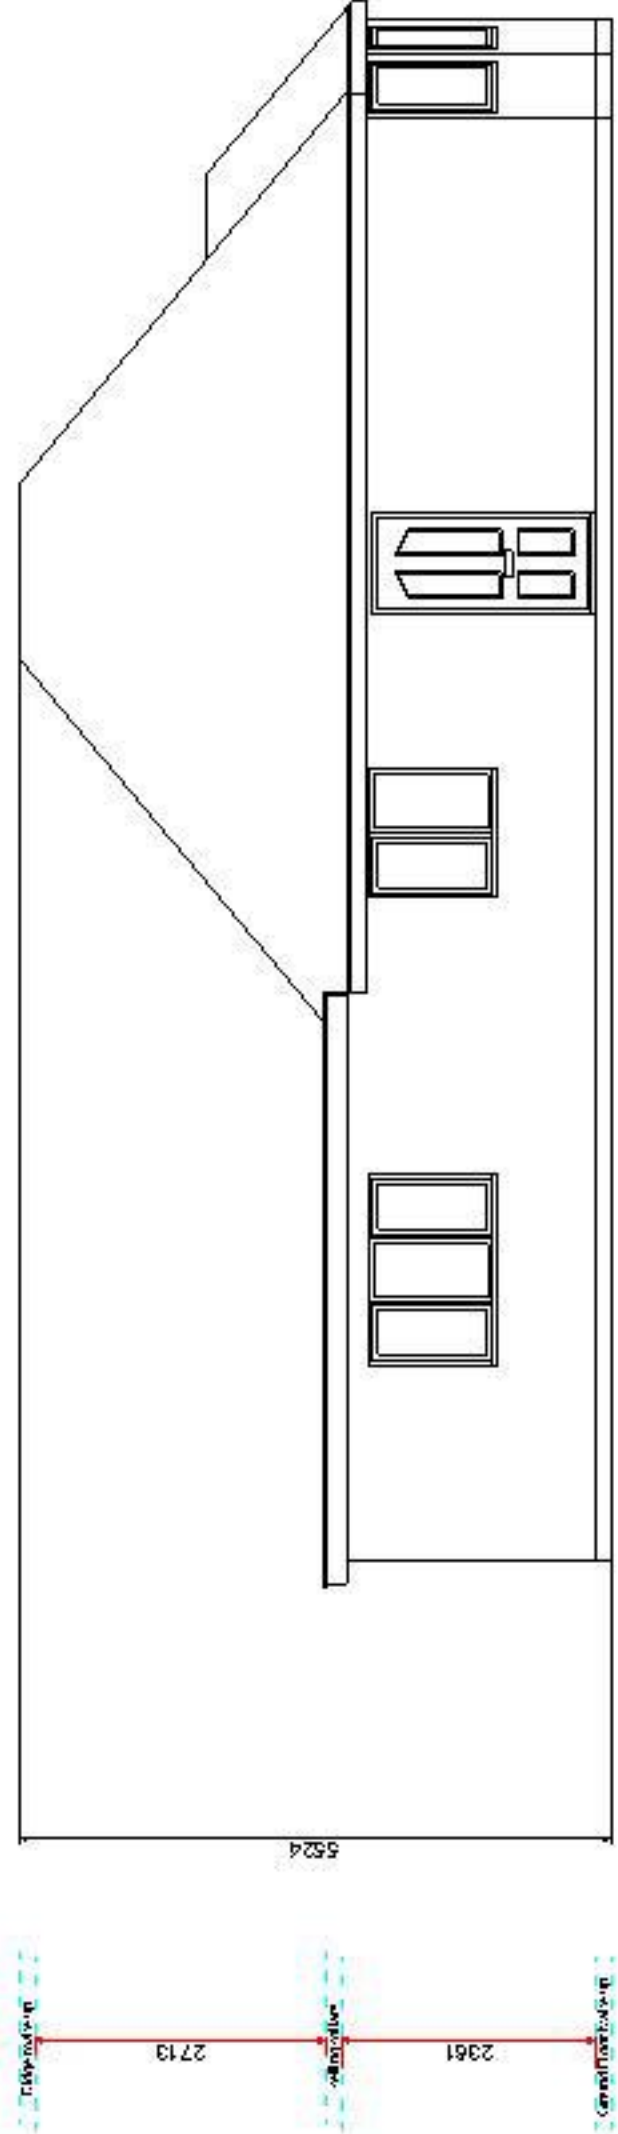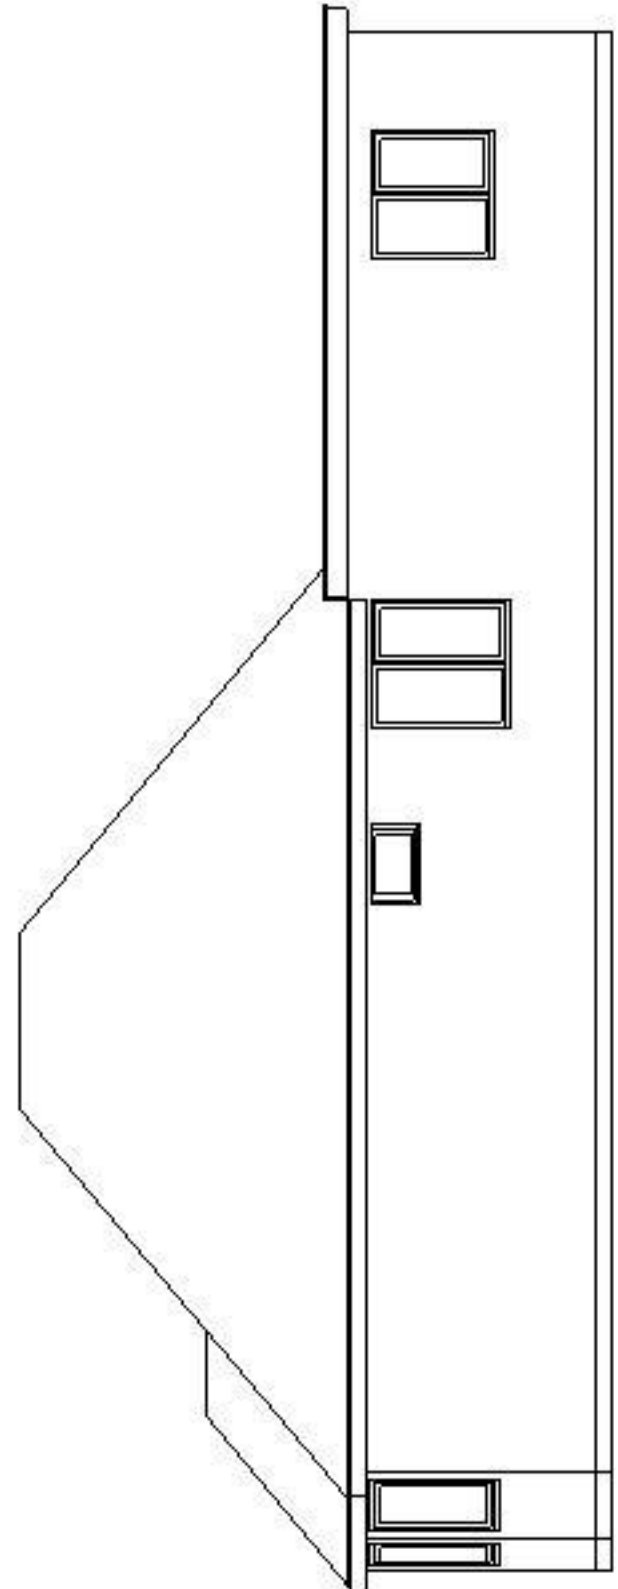

Elevations Proposed

Scale 1:100

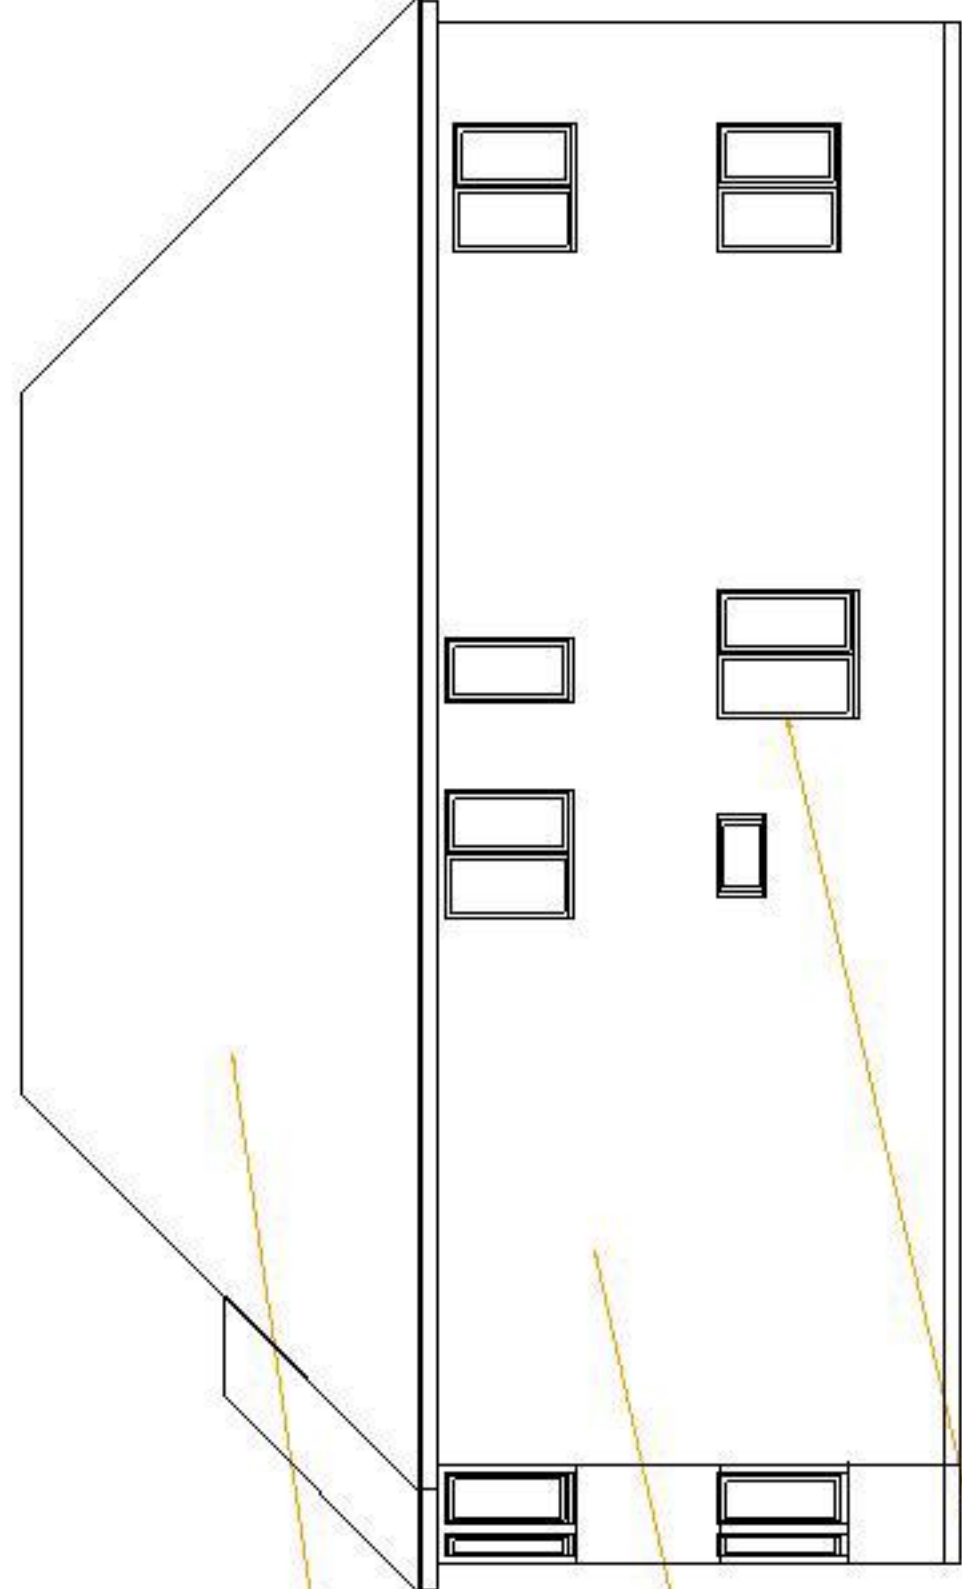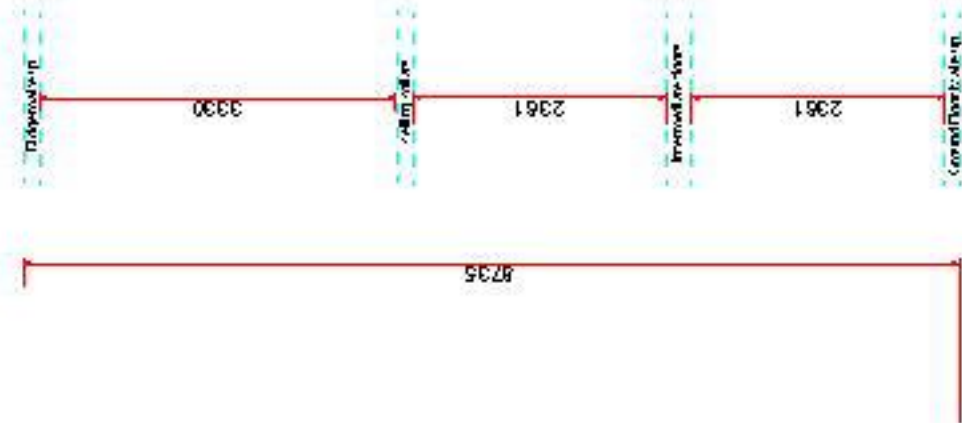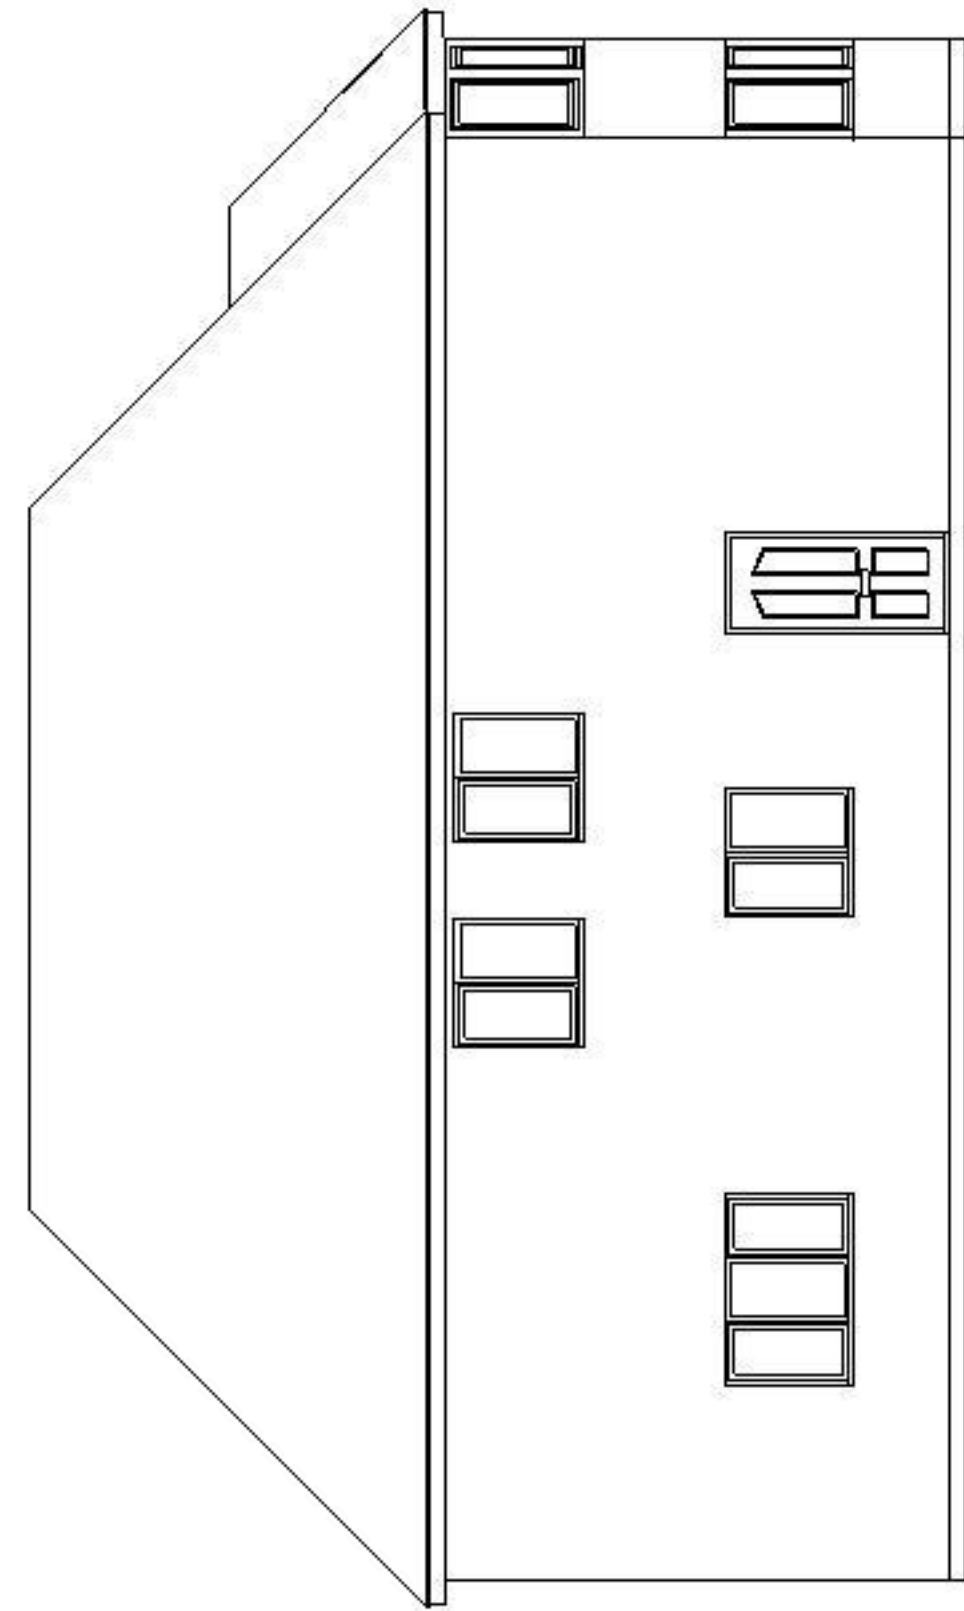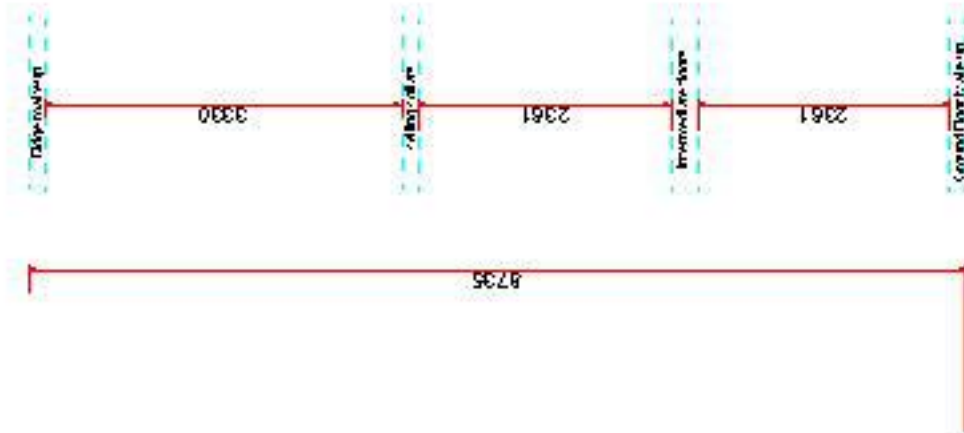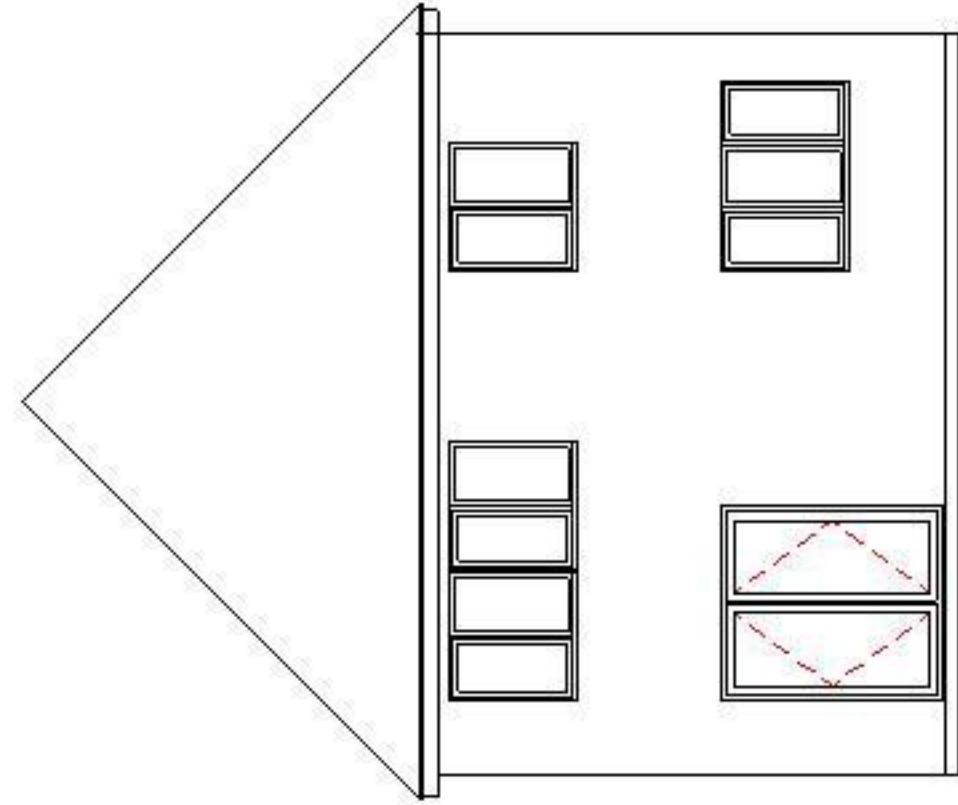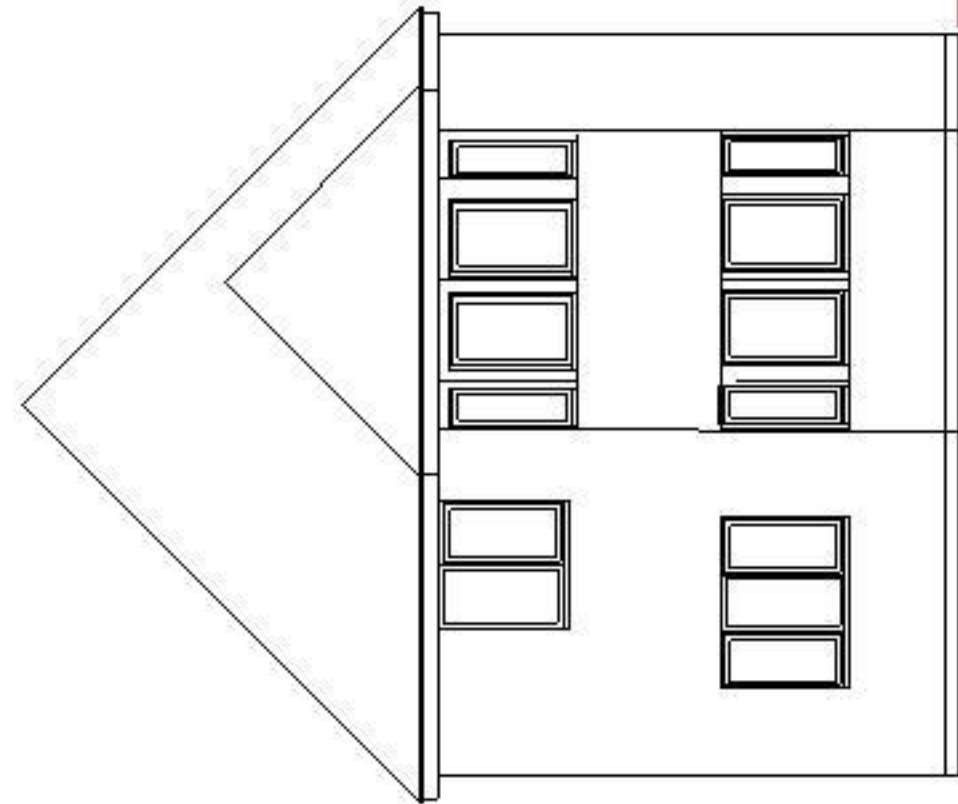

Photographic Survey



Client - Vishesh Sharma

Address - 12 Southway,
Burgess Hill,
RH15 9ST

Page Size - A1

2000mm



1. All Dimensions in Millimetres Unless Otherwise Stated
2. New Roof Tiles to match existing in type, colour & face
3. New facing brickwork to match existing
4. The requirements of the party wall act should be observed
5. No part of the proposed extension, including Foundations and gutters, should encroach the property boundary