


DM/24/3108
Condition 8:
Prior to the commencement of the construction of the proposed outbuilding, typical eaves details at an appropriate scale, including sections shall be submitted and approved in writing by the Local Planning Authority. The works thereafter shall be carried out in accordance with the approved details.

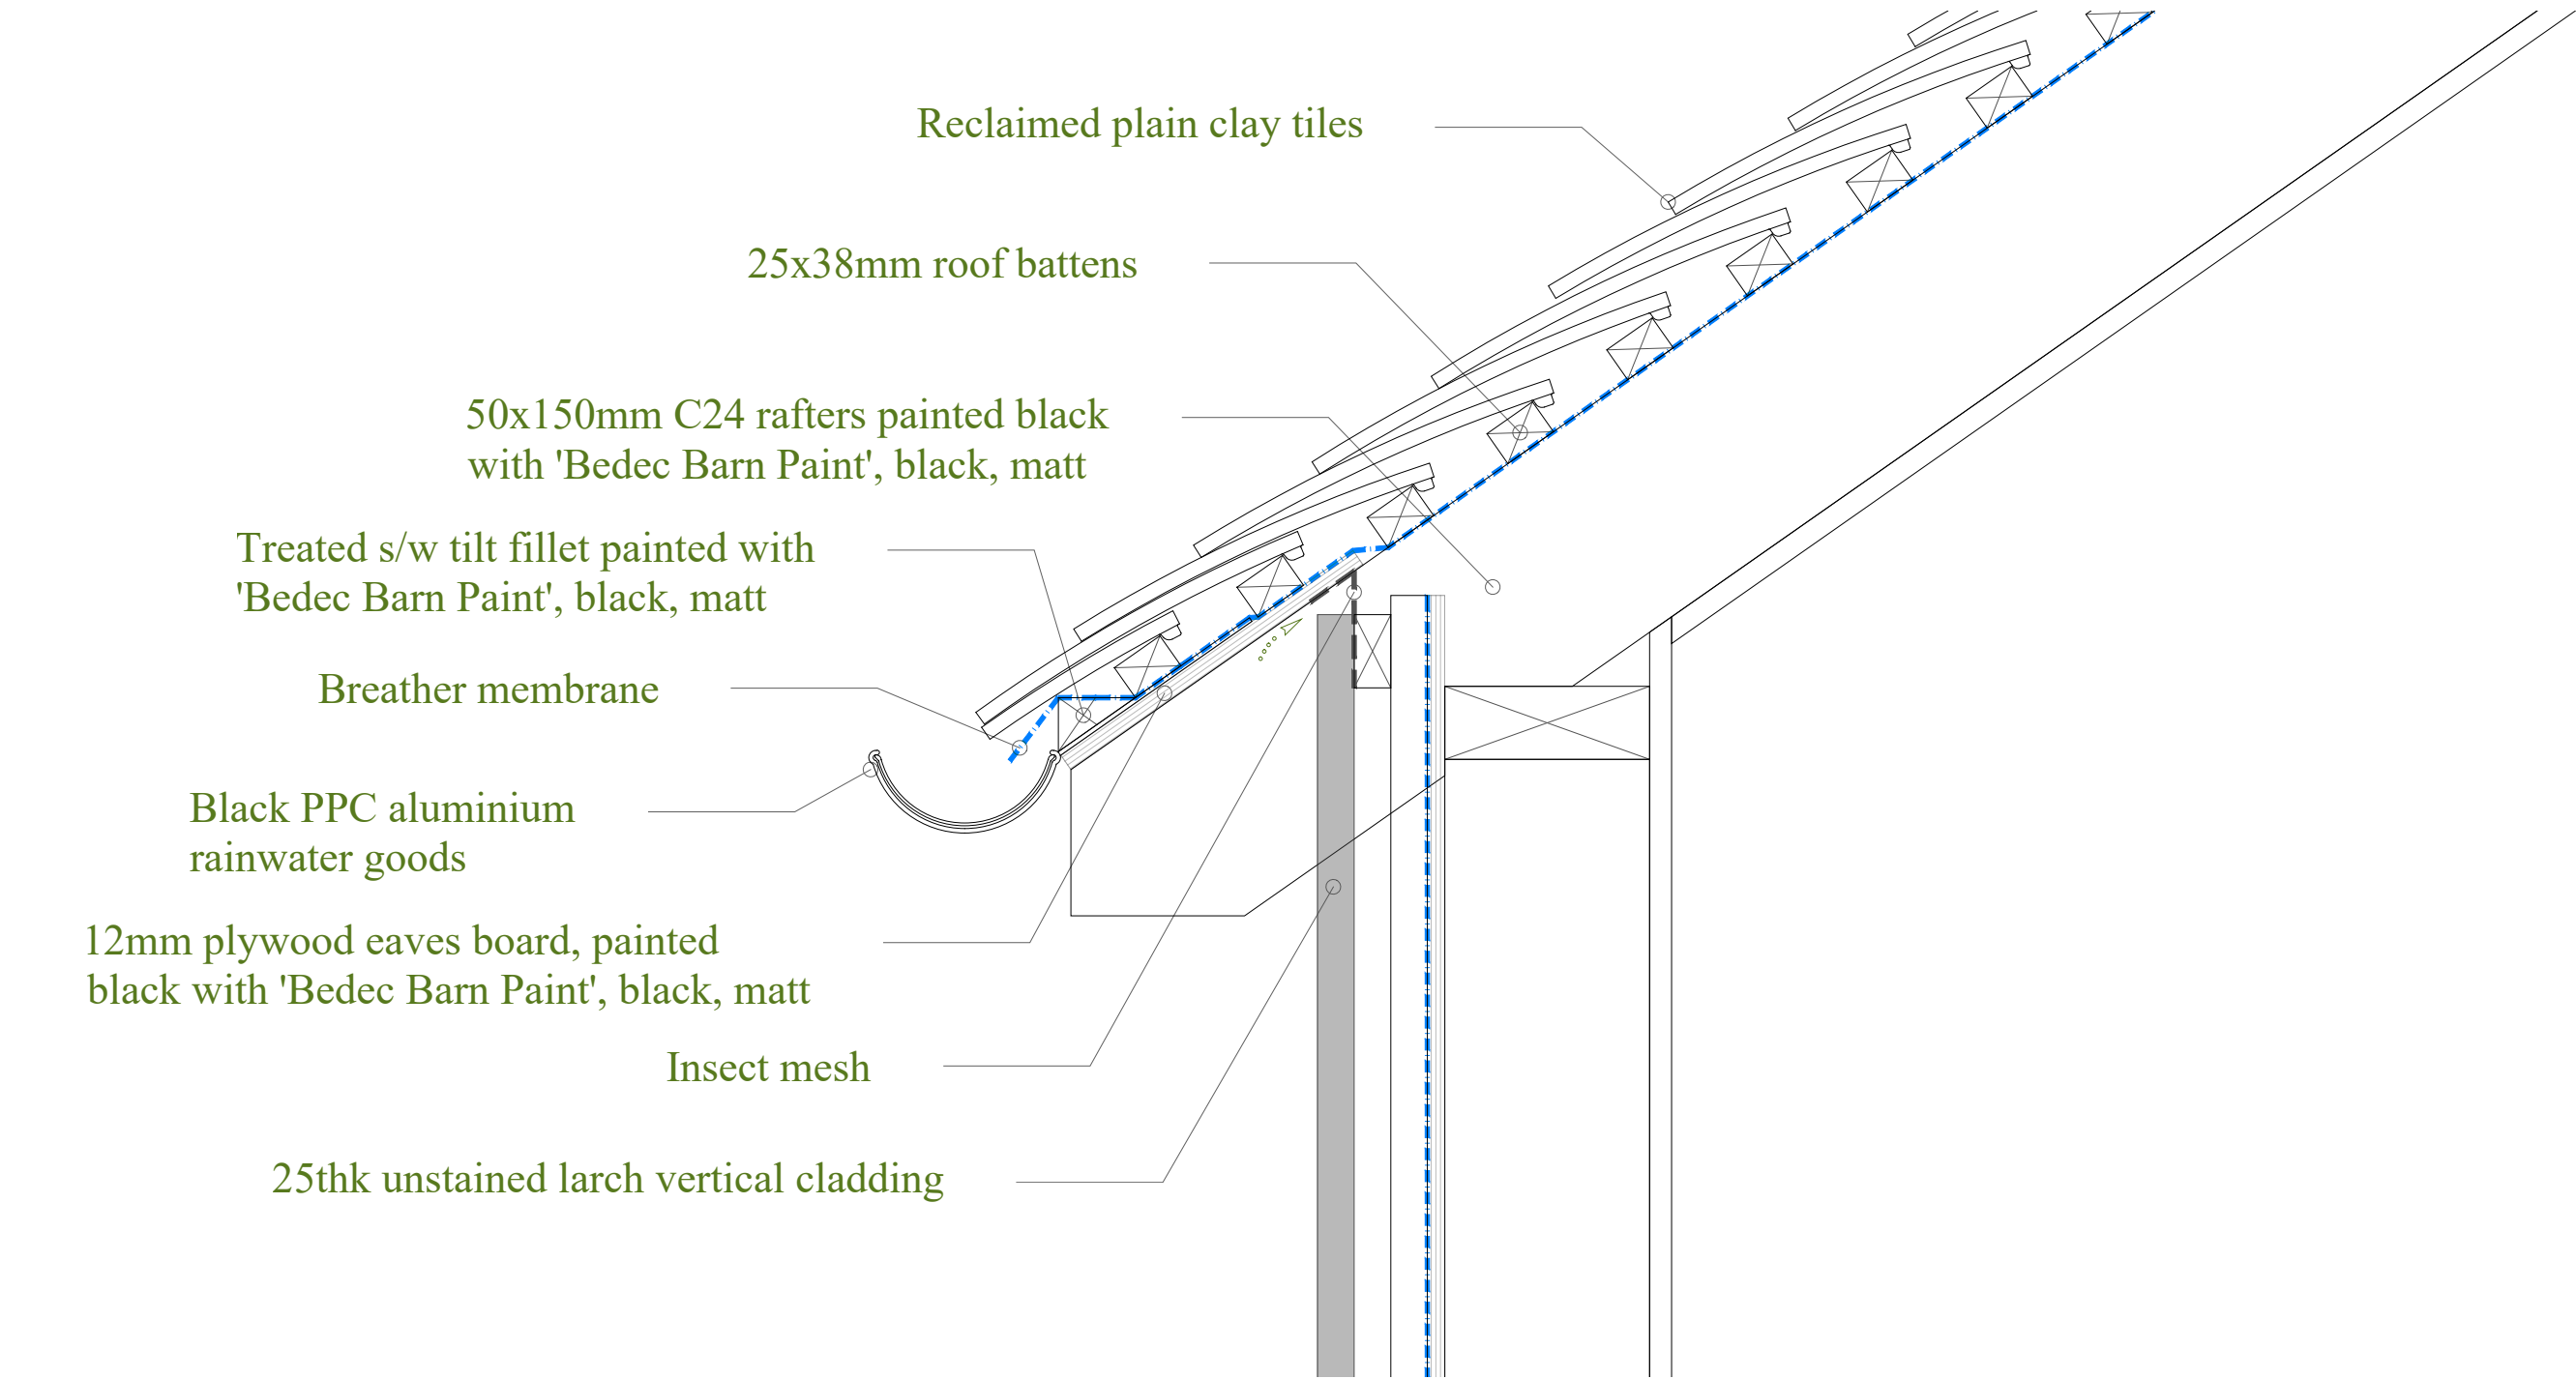

Outbuilding eaves detail
1:5 PROPOSED

This drawing is the copyright of Manorwood Construction Ltd but may be used for planning purposes by the Local Authority without breach of copyright.

Do not scale from this drawing unless for Local Authority planning purposes.

All dimensions must be checked on site prior to commencement of works.

Construction (Design and Management) Regulations 2015

This drawing is intended for Planning purposes only and as such does not highlight residual design related health and safety risks.

This information can be provided on request; however, it is anticipated that the full extent of residual risks will be identified during the detailed Building Regulations or construction design Status and prior to construction works commencing on site.

All responsibilities and duties of Principle Designer as stated within the above regulations now revert to the client unless Manorwood are appointed to undertake Building Regulations or construction drawings.



Suite 114
26 The Hornet
Chichester
West Sussex
PO19 7BB

tel: 01243 201 102
email: enquiries@manorwood.co.uk
web: www.manorwood.co.uk

Address	
Rose Cottage - High St, Cuckfield, Haywards Heath RH17 5EN	
Drawing No. 2409RO_606	
Scale @ A3	As Indicated
Job No.	2409RO
Drawn By	VM
Checked By	BK
Drawn On	08.05.2025
Issued On	08.05.2025
Status	Proposed
Drawing	DM/24/3108 - Cond. 8
Submission	Planning
Revision	000

.

