




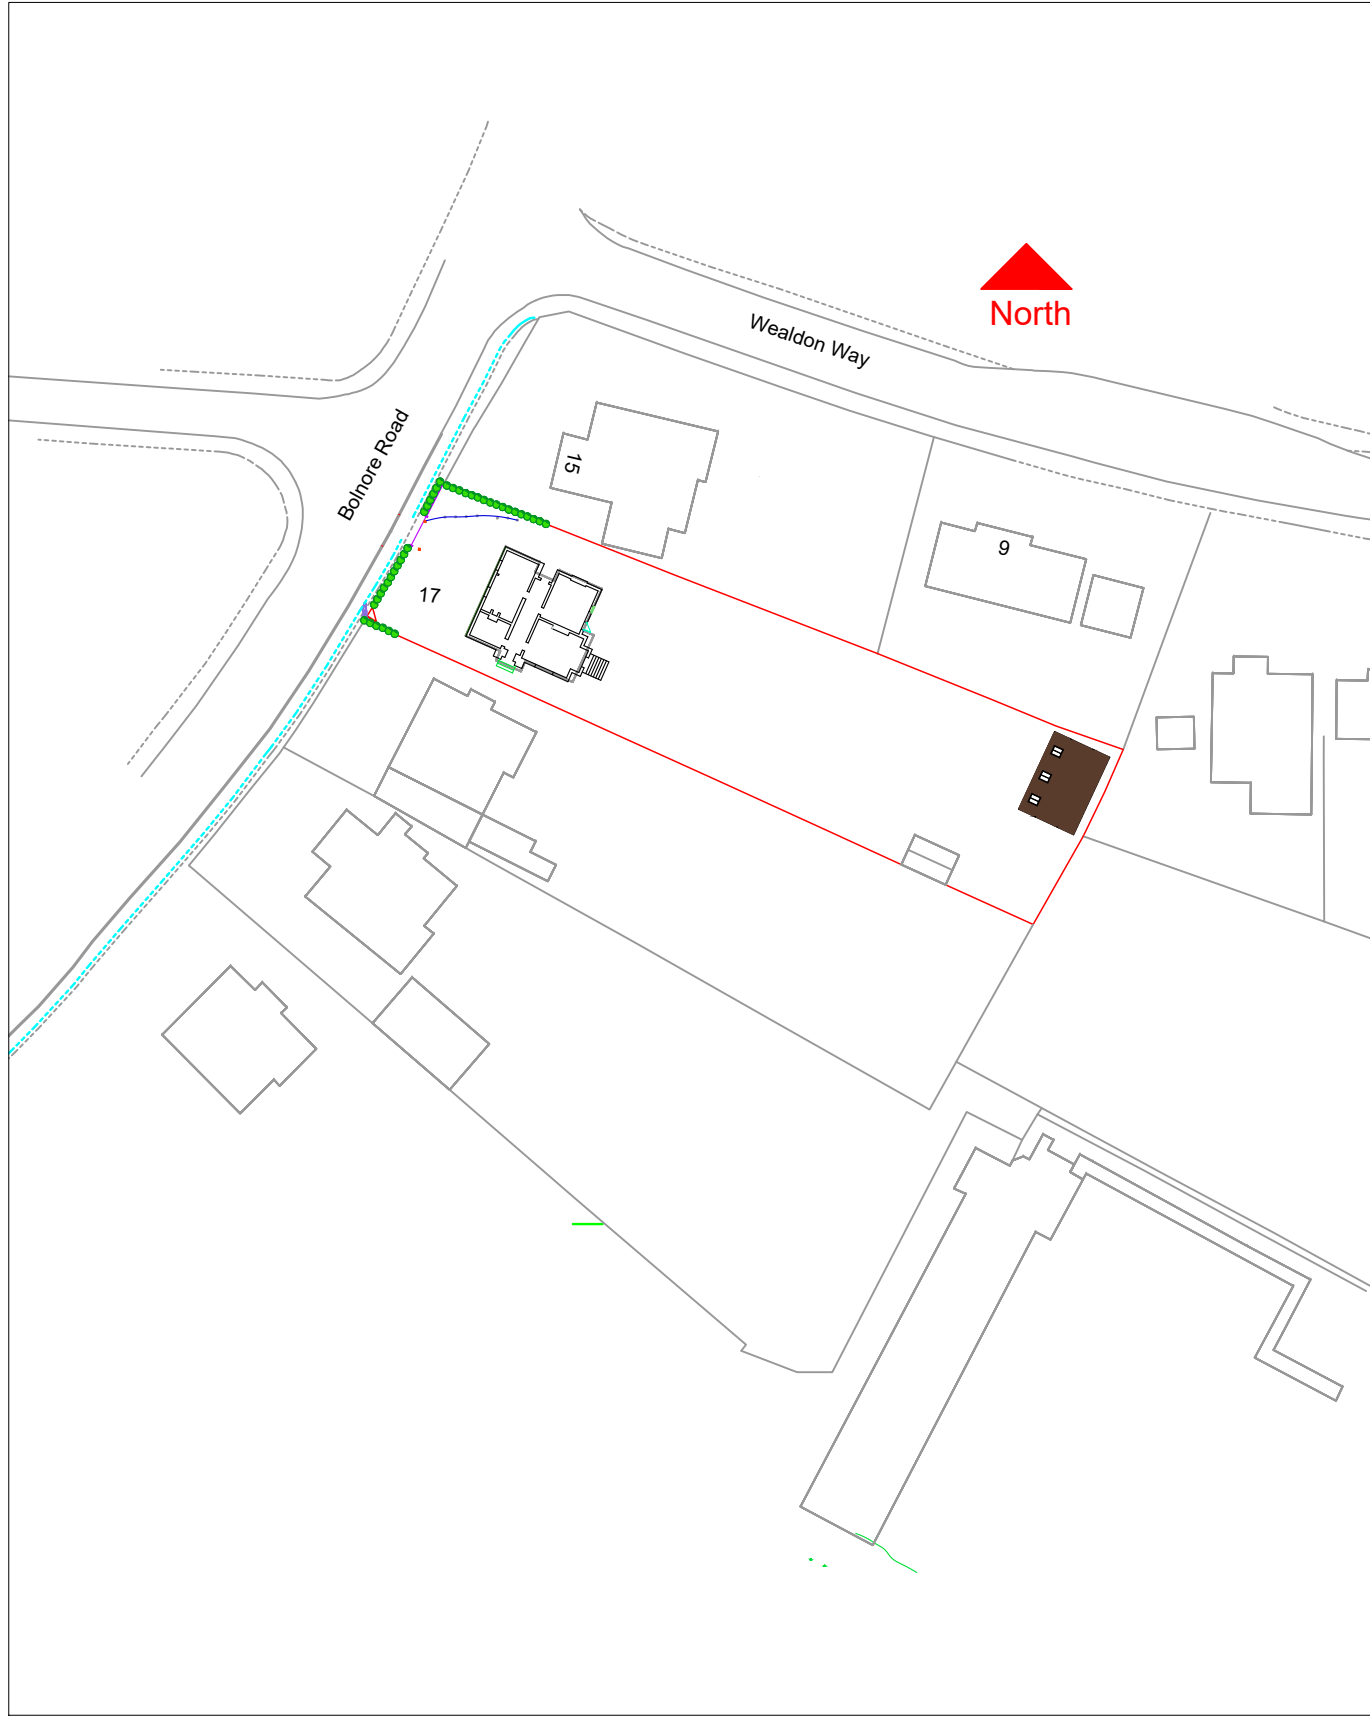

Proposed Location Plan Scale 1:1250

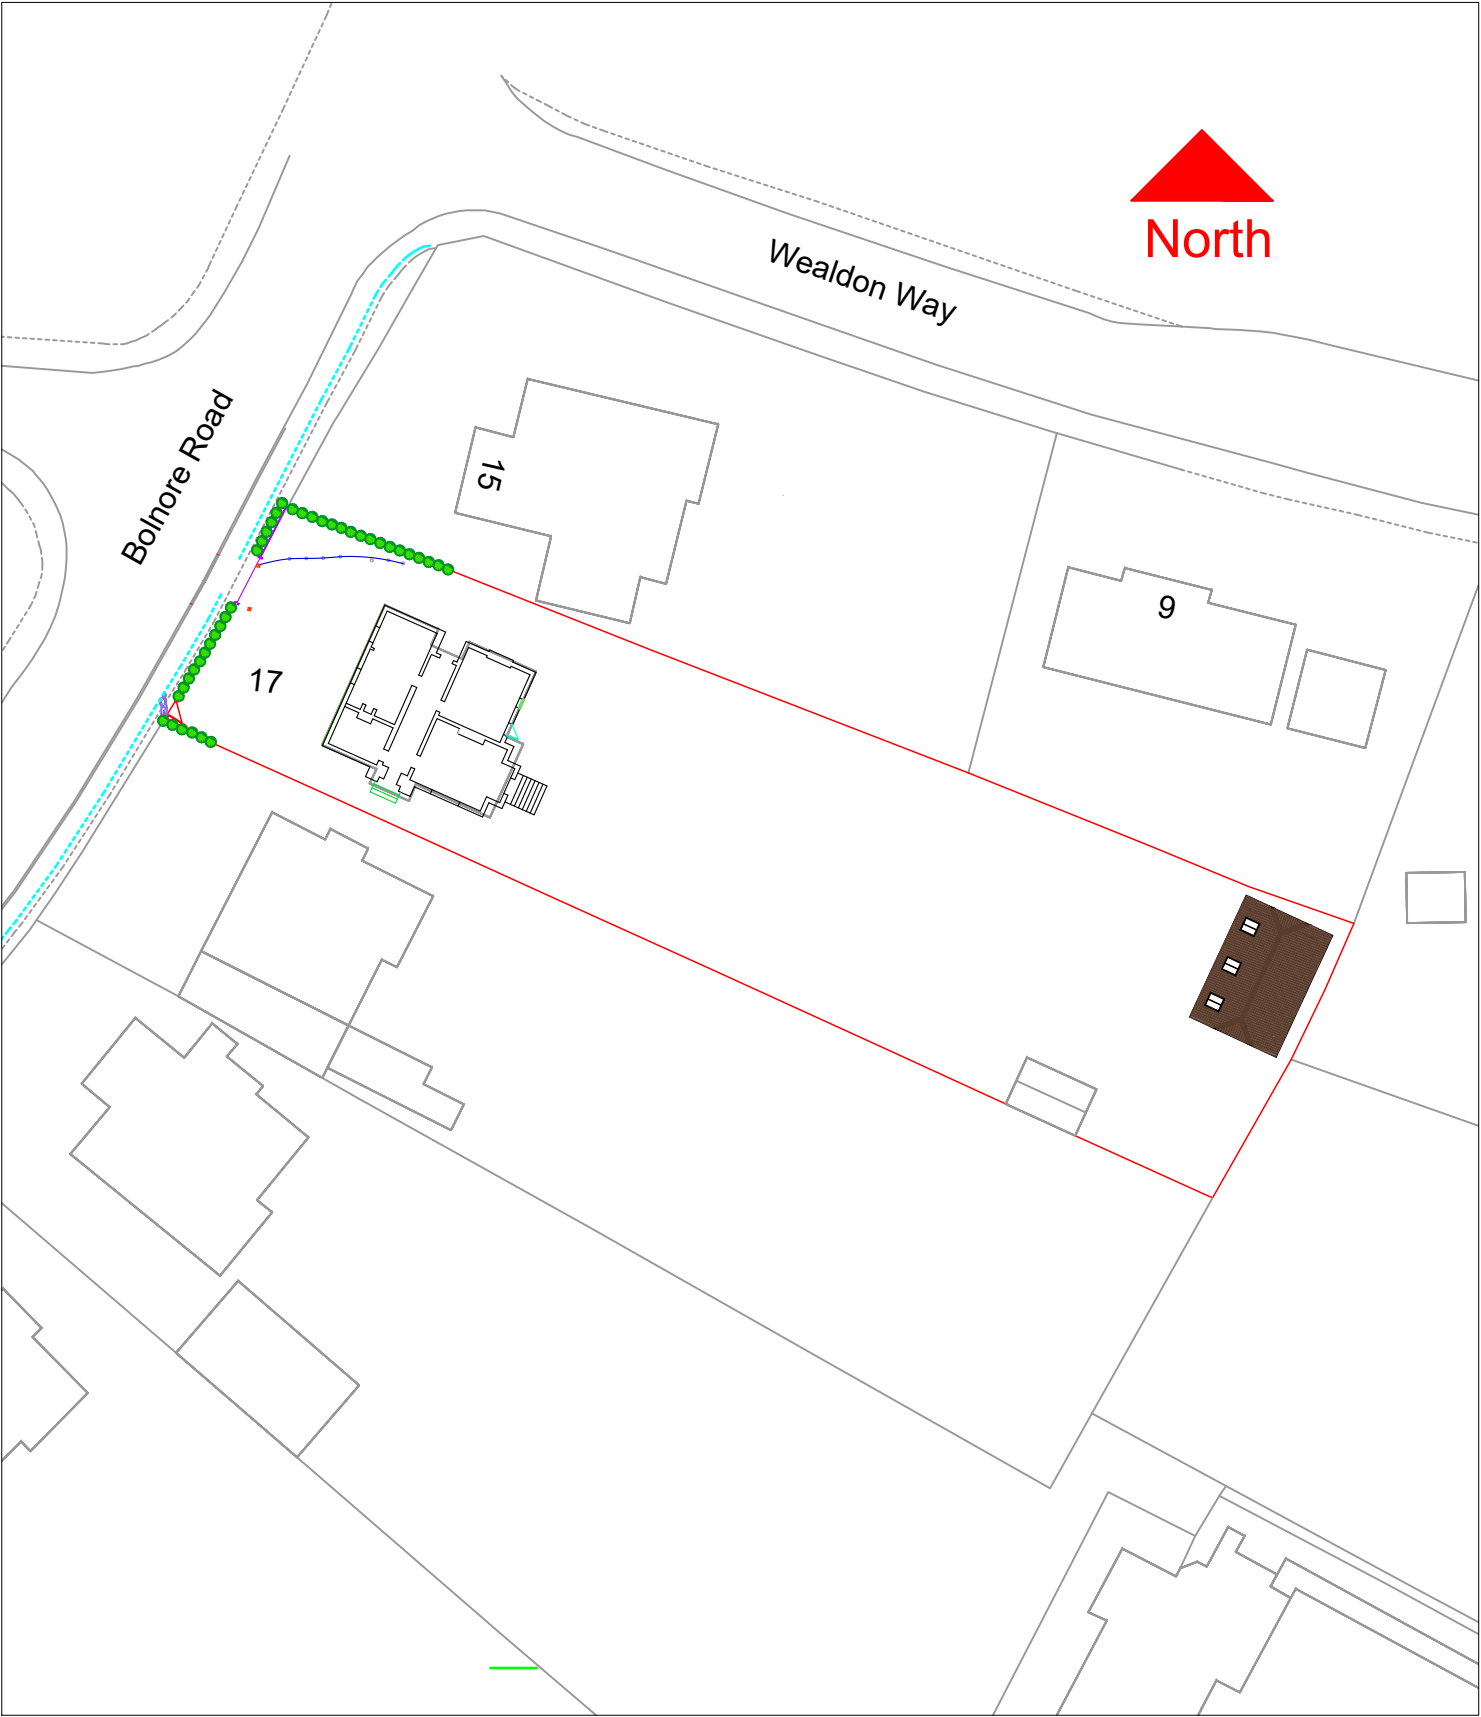

Proposed Location Plan Scale 1:500

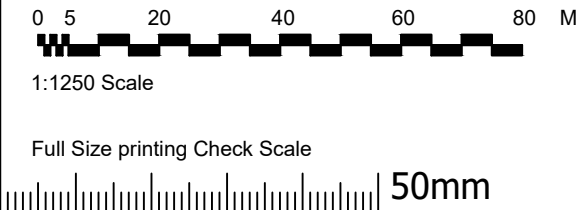

HenSon Logistics Ltd
Specialists in Self Storage Design and Project Management
Tel: 01246 239419 Fax: 01246 559007 Mob: 07976 015906 mail@hensonlogistics.co.uk
9, Southfield Ave, Hasland, Chesterfield, Derbyshire, England S41 0LX
HenSon Logistics Ltd - Registered in England and Wales 4449753

© HenSon Logistics Ltd
This document is the sole property of HenSon Logistics Ltd, and shall not be copied or reproduced in any manner, communicated to any third party, nor used for any purpose whatsoever except with the express authority of HenSon Logistics Ltd.

Client
Rich and Zeb
17 Bolnore Rd
Haywards Heath RH16 4AB
Project
Extension & Refurbishment

Title Proposed Location Plan		
Job No H26-887	Drawn by DJH	Date 29/01/26
Drawing No 887-04	Scale 1:1250@A3	Revision -