



The whole site will be surrounded by this 2.9m security fence. There is a gate at the front to let clients in and out. This fence will replace the current 2.9m high fence which surrounds both of the tennis courts.



This central space will have some tables for clients to sit at before or after their games of Padel. This is inside the main security gate, but not in each of the Padel Courts.



There is comfortable seating around the courts, allowing the players to rest. They can also be used during coaching sessions.

This is a covered entrance space which clients will pass through to get into the Padel complex. Within this space there will be notice boards for members and other information about rules while on site. This complex is designed to be staffed, so is also a reception area for staff to greet members and deal with any additional needs.

This is a Padel Touch Court. It is great for beginners or juniors, who don't require a full court. It can also work well as a training environment. It is on the foot print of the original tennis court.

The proposed padel courts will be fully enclosed within a robust structural framework, which forms an integral part of the playing experience. This enclosure comprises a combination of reinforced safety glass and a powder-coated steel mesh system, providing both containment and visibility, while meeting the technical requirements of the sport.

The playing surface of each court will consist of artificial turf, sitting on a porous asphalt surface, specifically designed for drainage and durability in outdoor conditions. Surrounding the courts, the area will be finished with a different grade of artificial turf to differentiate between on court and off court; this also sits on porous asphalt.

An undercover seating area will be constructed between the courts, an overhead sail will provide protection from the elements for players and their belongings.



This planting is outside the perimeter fence, in the space which has been cleared at the top of the bank. It will be in direct view as clients venture into the complex, giving a natural and vibrant feel upon entry.

It also works along side all of the larger planted pots to soften the hardscape environment around the playing courts.



This drain is currently on the tennis court. It has been avoided with the Padel court to make sure that there is an even surface on the court and easy access to the drain if required.

This parking area is dedicated parking for the swimming pool next to the Padel Courts. There is dedicated parking the other side of the Bowls green for Padel players.

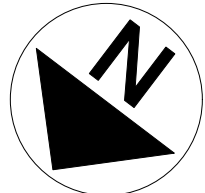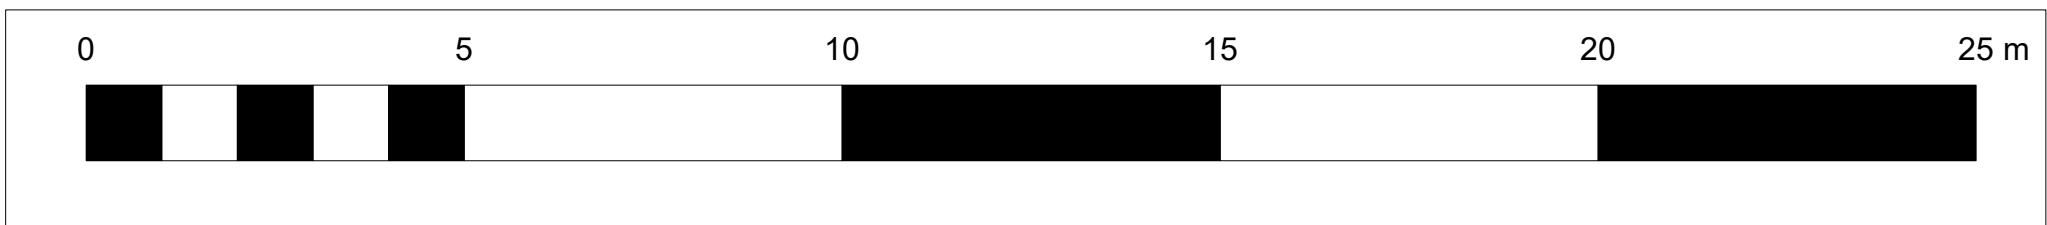

All Rights Reserved
Any reproduction, adaptation & modification or work produced by Inspired Homes & Gardens Ltd is strictly prohibited under the 1988 copyright, design and patents act.



COMPANY

Hundred Acre Lane
Wivelsfield Green,
RH17 7RU

CLIENT

Hurstwood Sports
Group Limited

DRAWING

Princess Royal Hospital
Detailed Plan

INFO

01273 082505
julian@ihag.uk
www.ihag.uk

DATE

05/11/2025

DRAWN BY

PC

SCALE

1:100 @ A1