



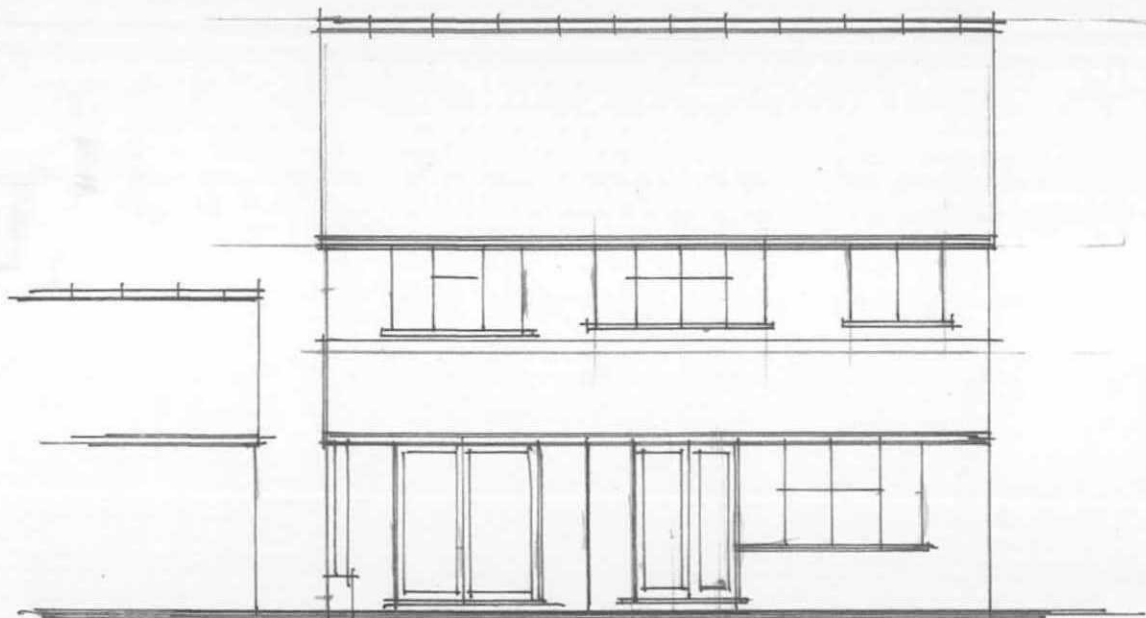

REAR

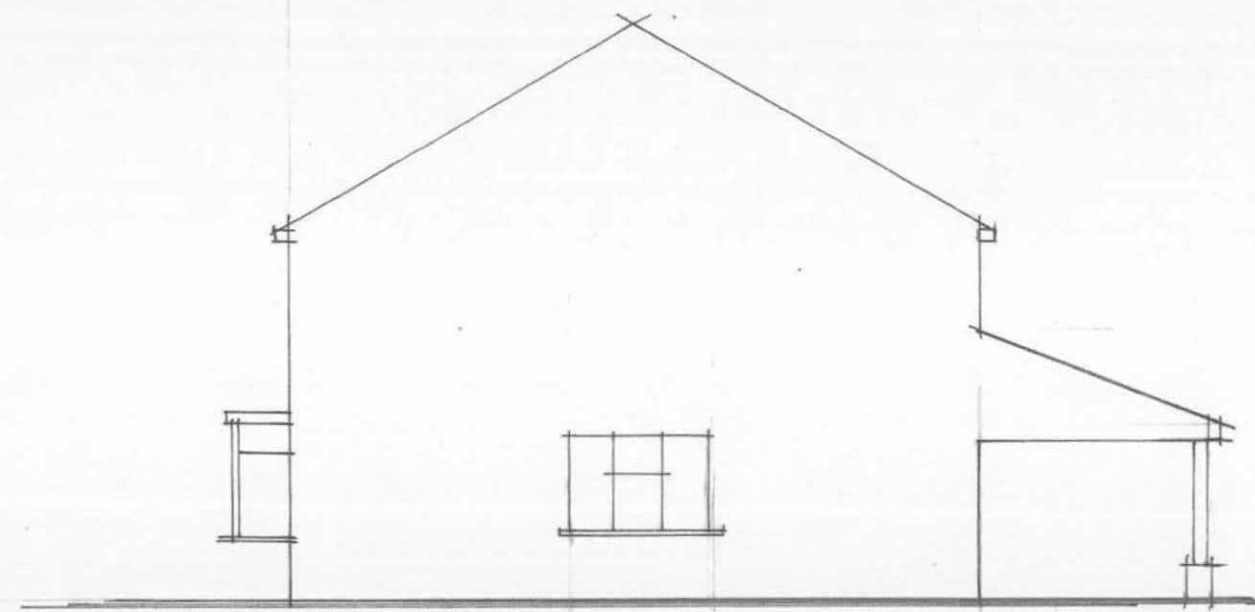


SIDE

MID SUSSEX DC
ENVIRONMENT DIVISION
27 OCT 2017
Scale bar for use with plans
0cm 1 2 3 4 5



FRONT

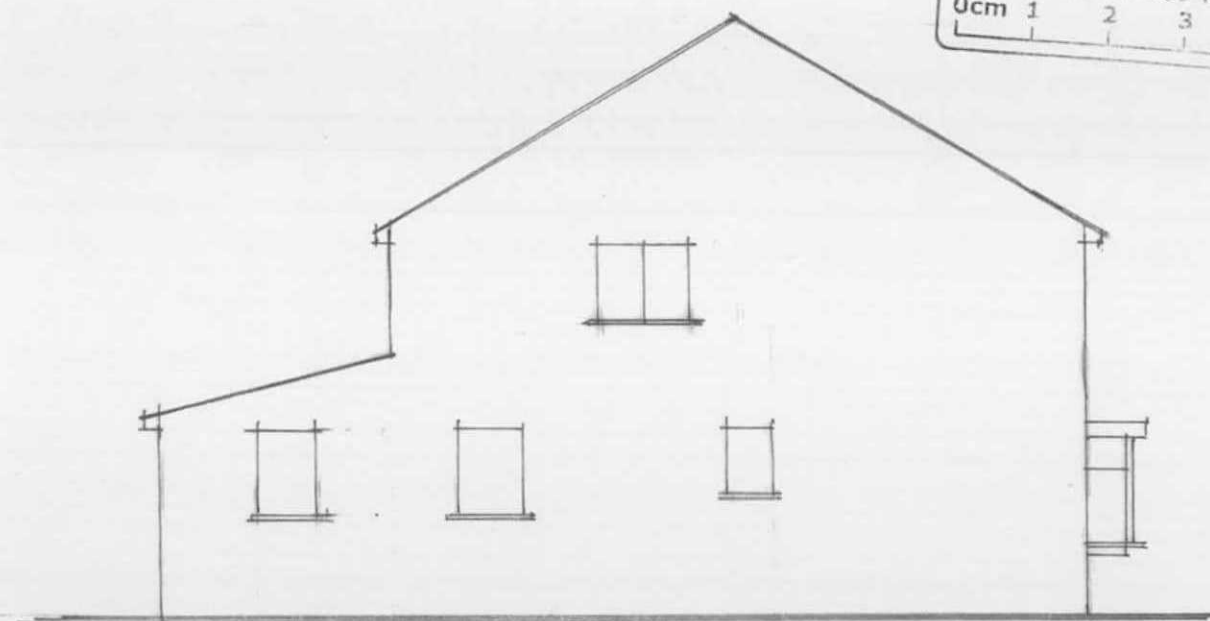

SIDE

**PROPOSED LOFT CONVERSION AND INTERNAL ALTERATIONS 17 WOODHALL
CLOSE, CUCKFIELD RH17 5HJ**

EXISTING ELEVATIONS .

SCALE 1: 100 @A3

SEPTEMBER 2017

DRG NO 17/24/12 REV

DRG BY

(Handwritten signature)