



## 2 Preston Cottages

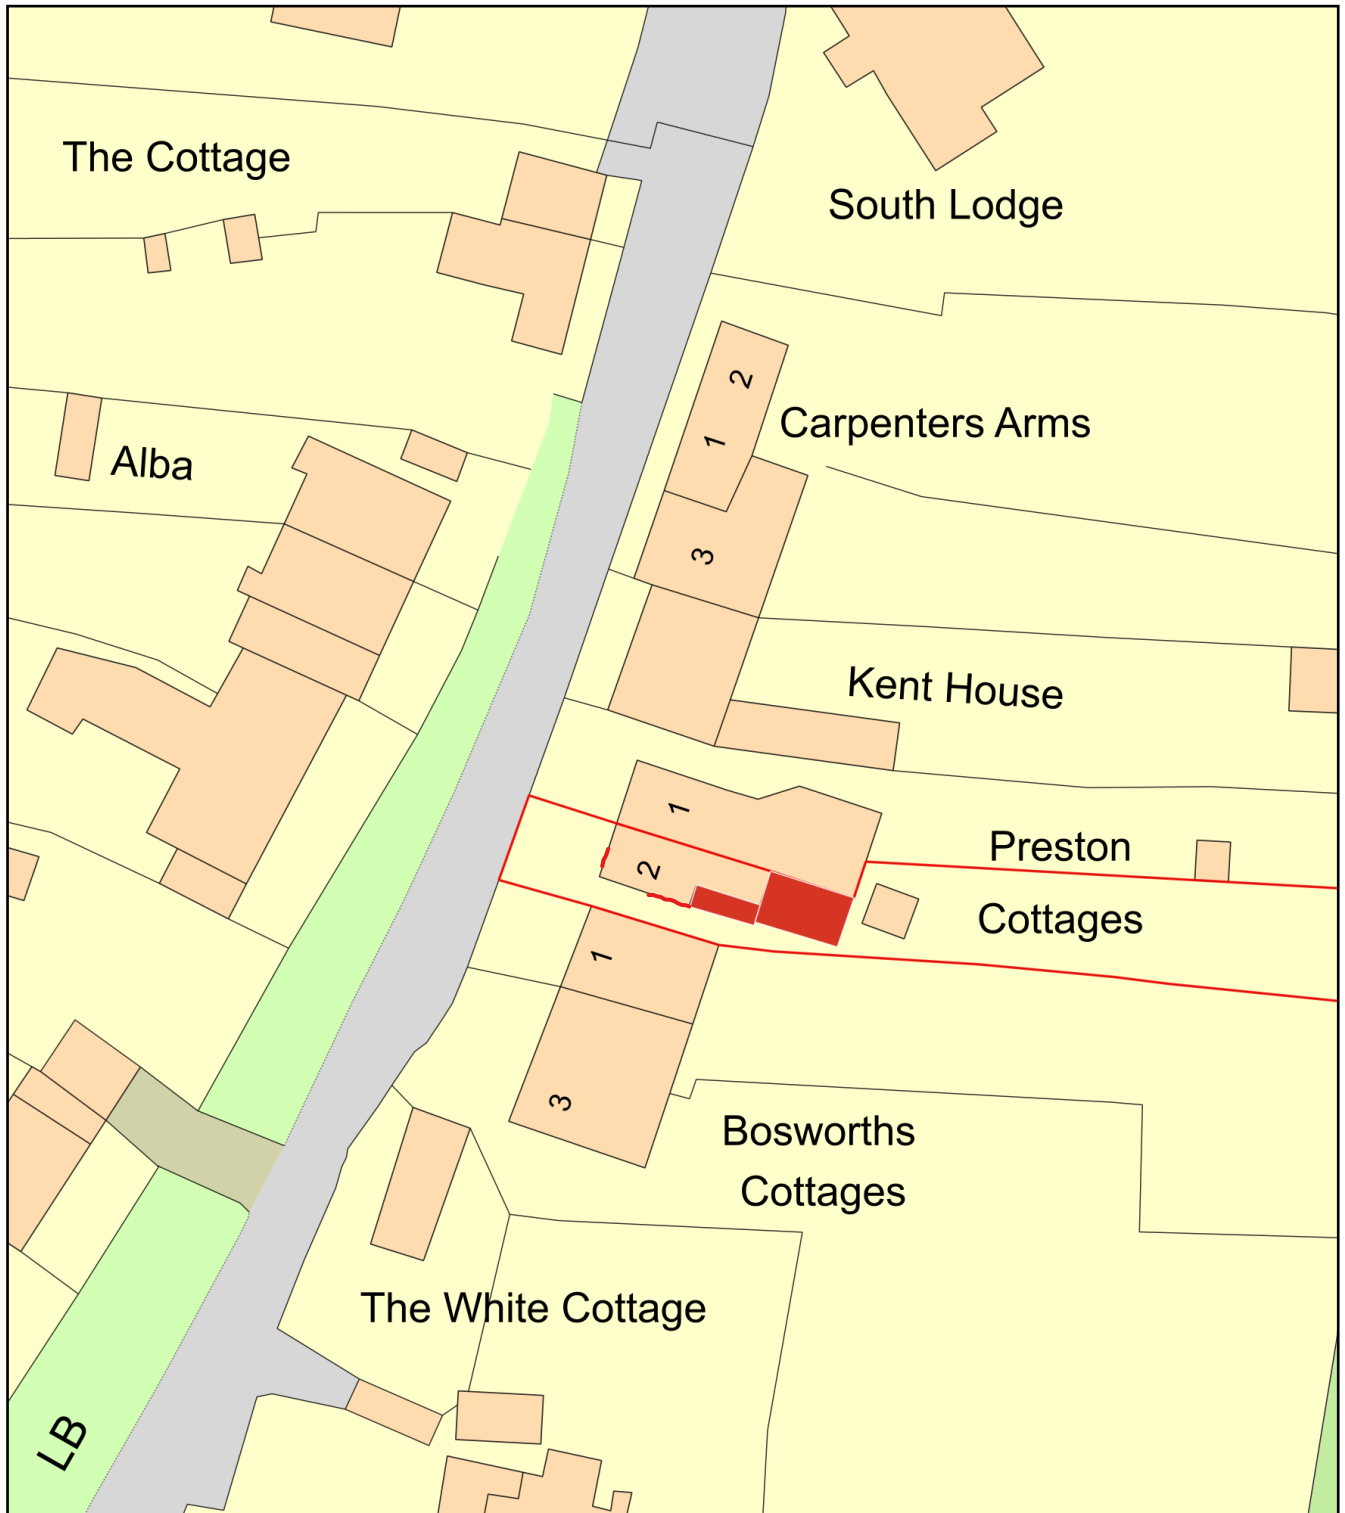

0 20  
Metres

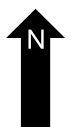

Plan Produced for: Sarah Breeze

Date Produced: 06 Nov 2025

Plan Reference Number: TQRQM25310171507095

Scale: 1:500 @ A4