

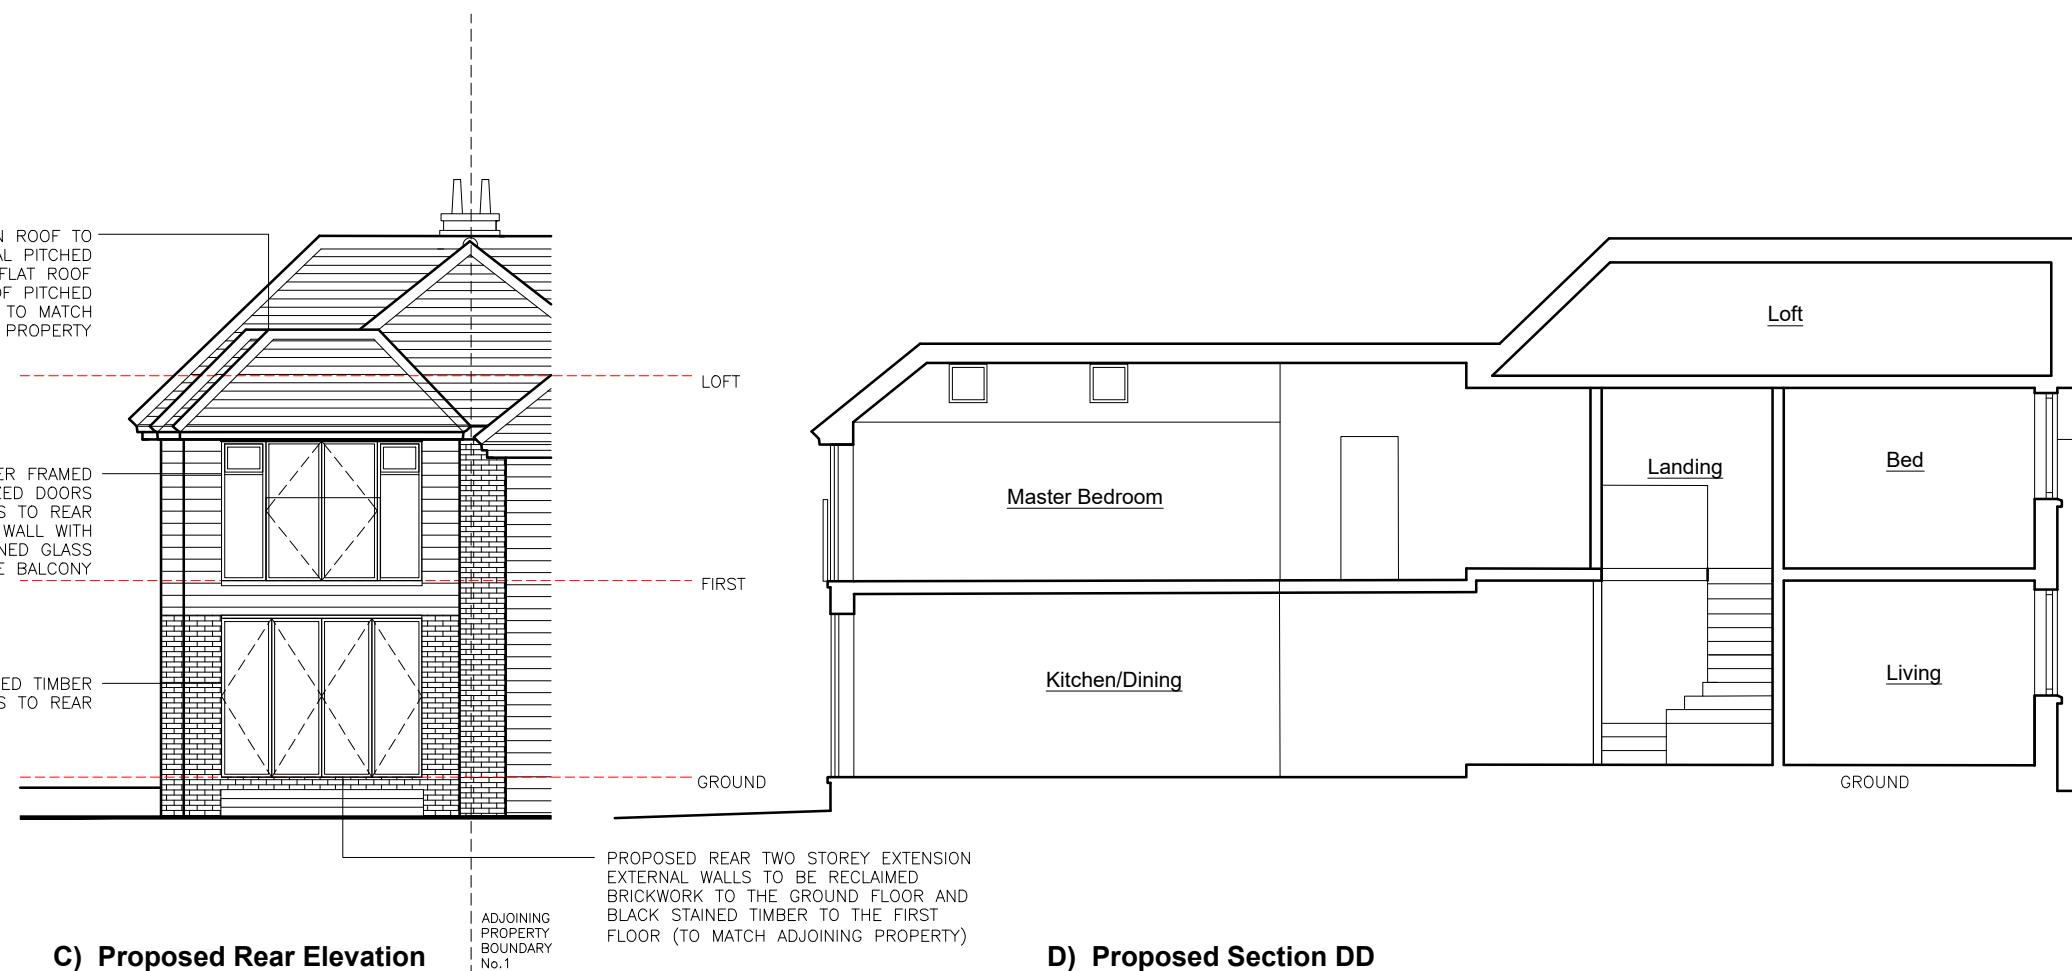


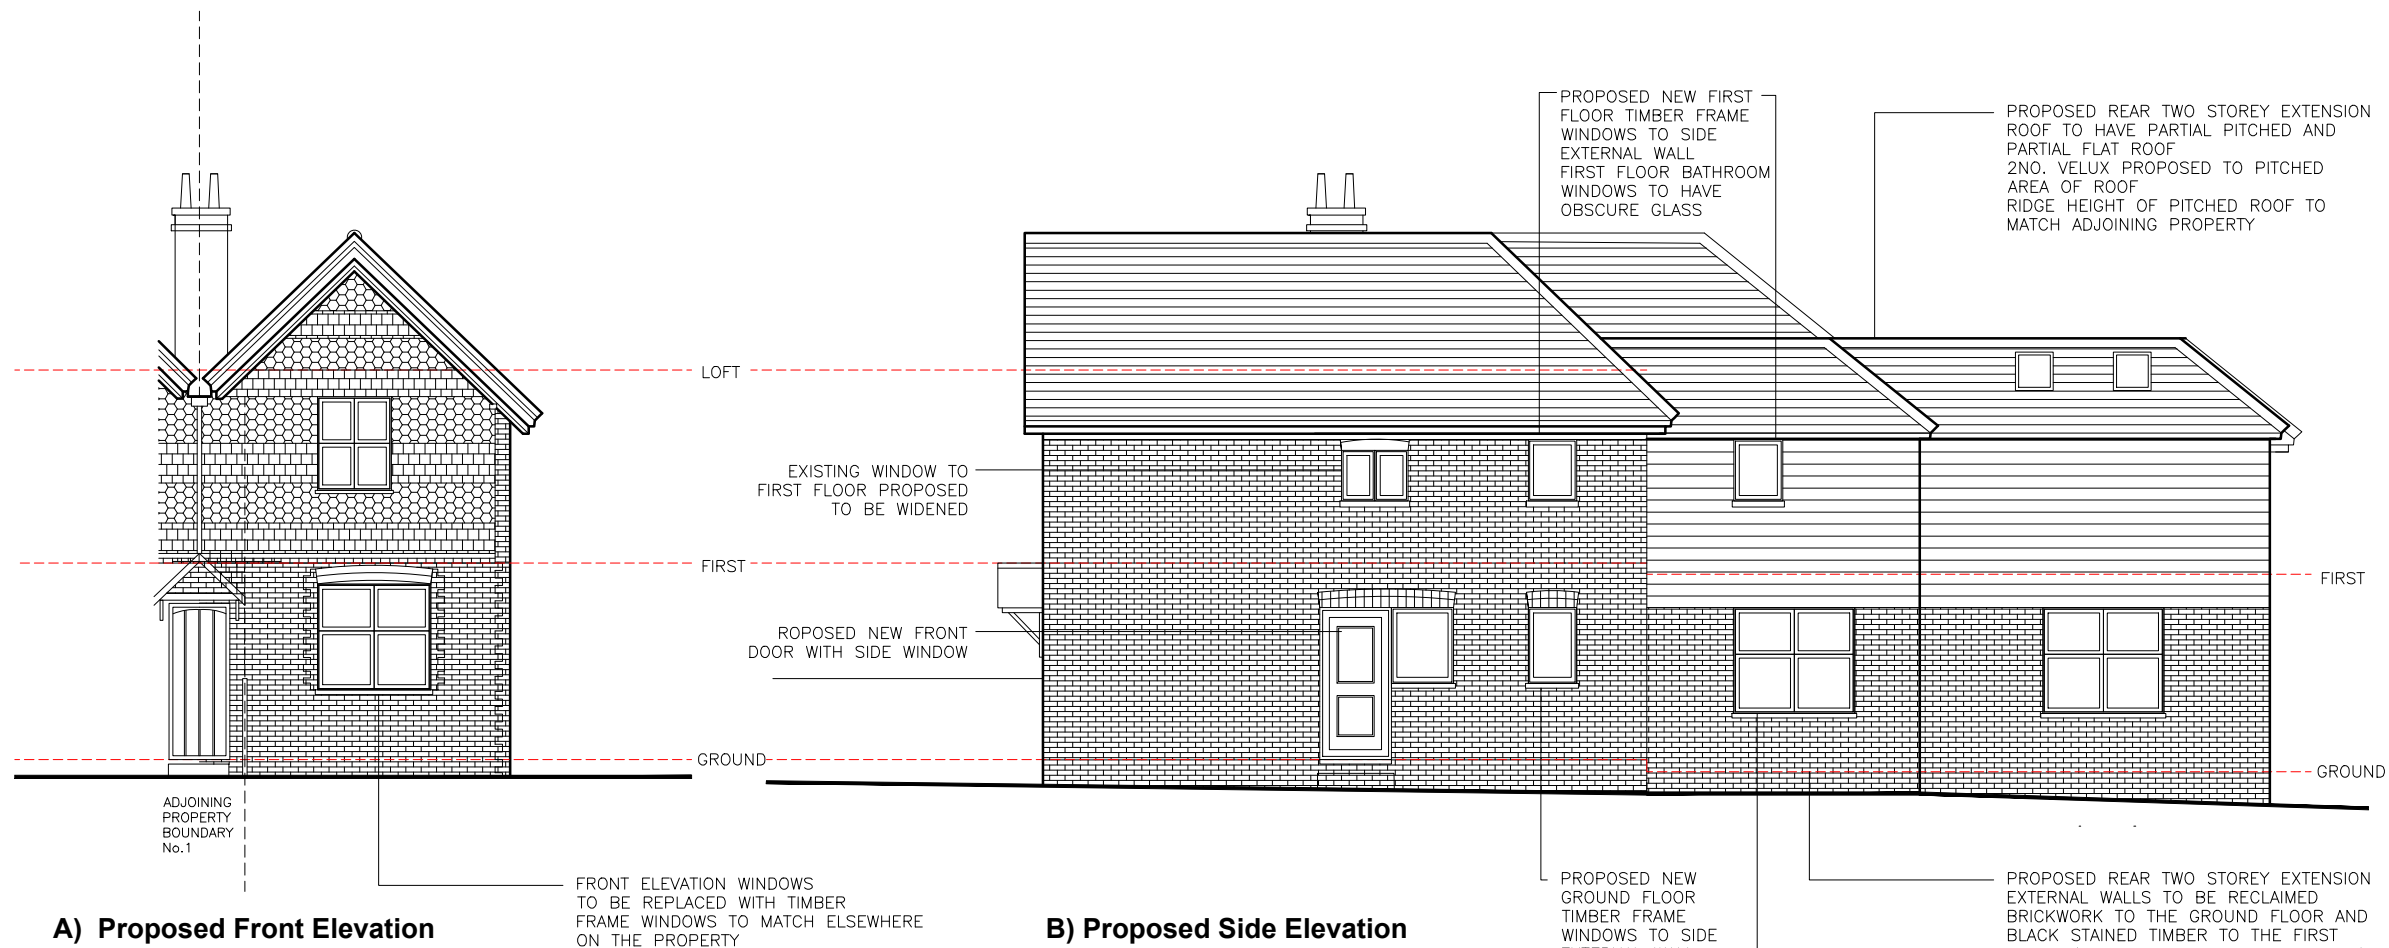

PLANNING DRAWING

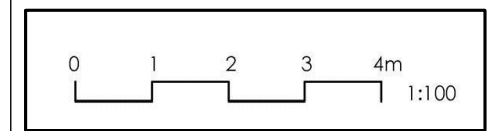

SARAH BREEZE RIBA

Client
Clare Stevens and Paul Hawkes

Project
**2 Preston Cottages
Slaugham
West Sussex RH17 6AQ**

Title
Proposed Elevations & Section

<i>Drawn by</i> SB	<i>Checked by</i> CS&PH
------------------------------	---------------------------------------

<i>Scale</i> A3 @ 1:100	<i>Date</i> 07.11.25
-----------------------------------	--------------------------------

<i>Project no.</i>	<i>Dwg. no.</i>	<i>Revision</i>	<i>Prelim.</i>
BA217	11	--	