
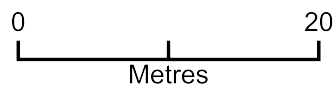


20 Hamsey Road

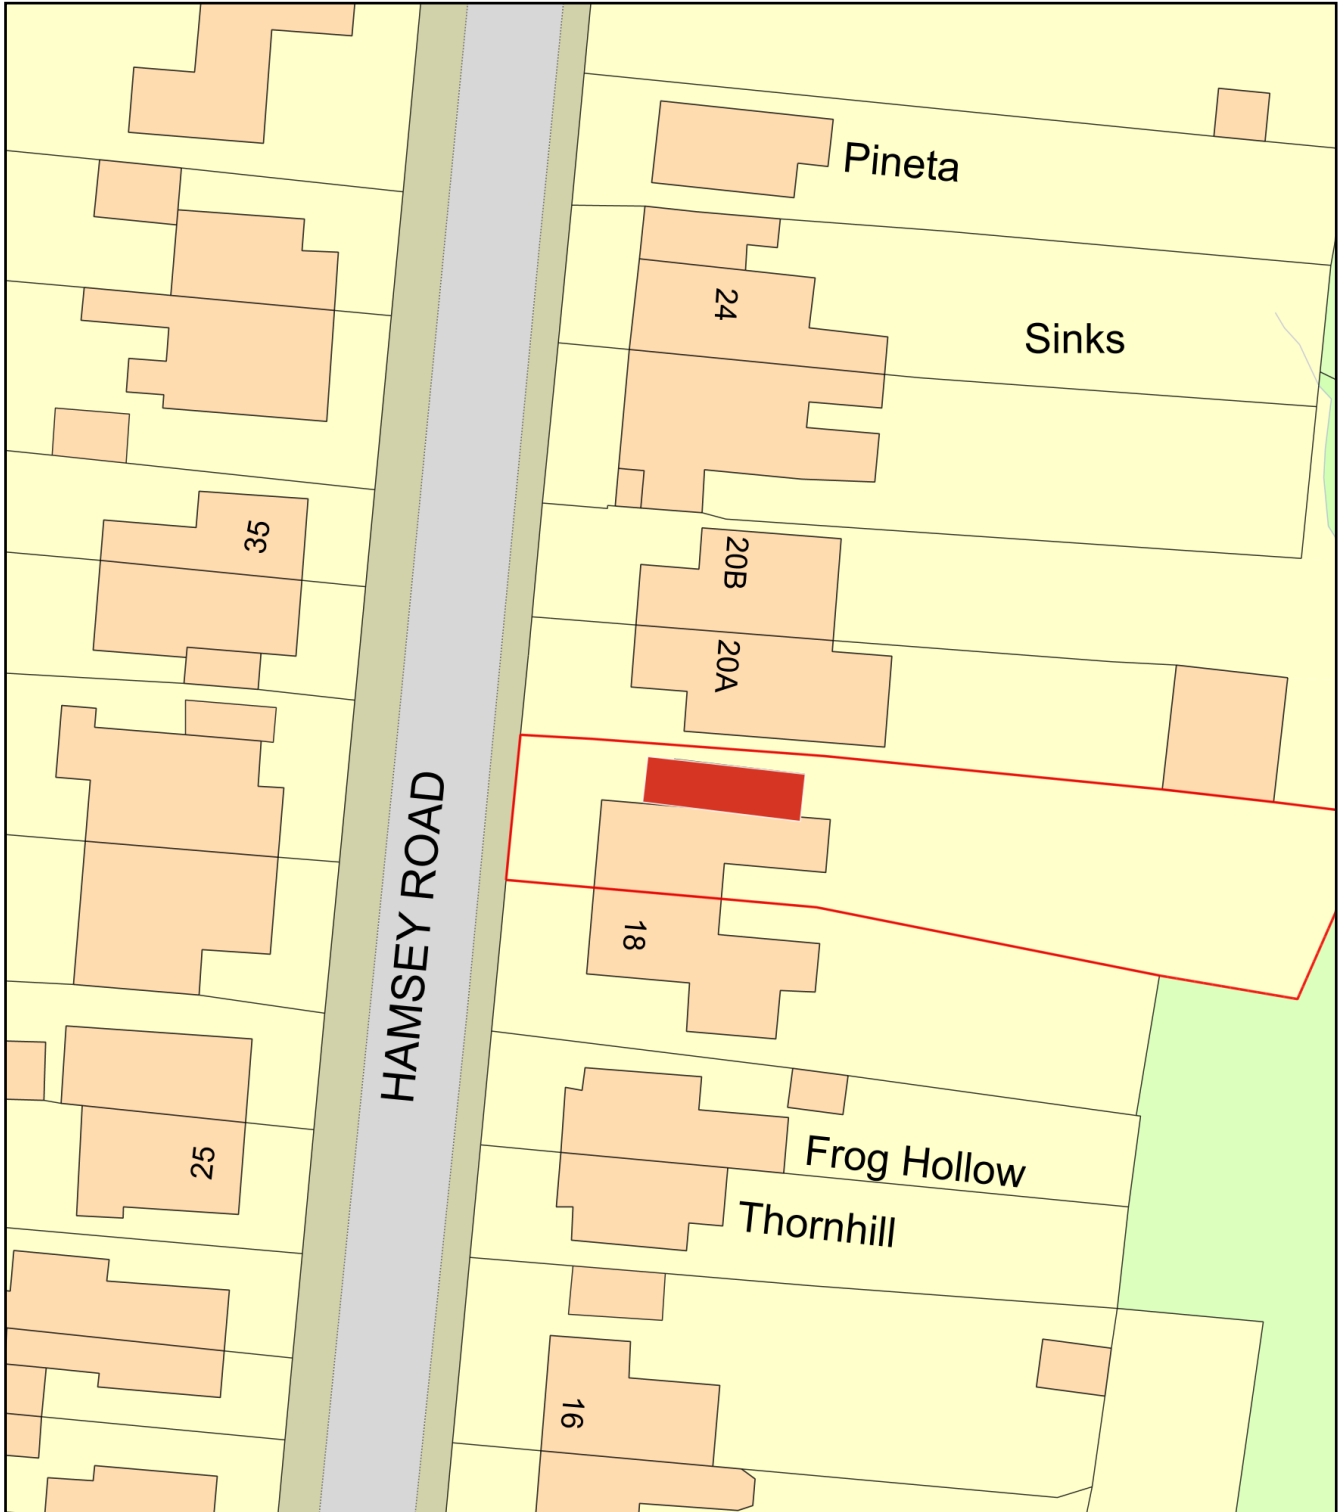

Plan Produced for: Sarah Breeze

Date Produced: 27 Mar 2026

Plan Reference Number: TQRQM26086115822066

Scale: 1:500 @ A4