



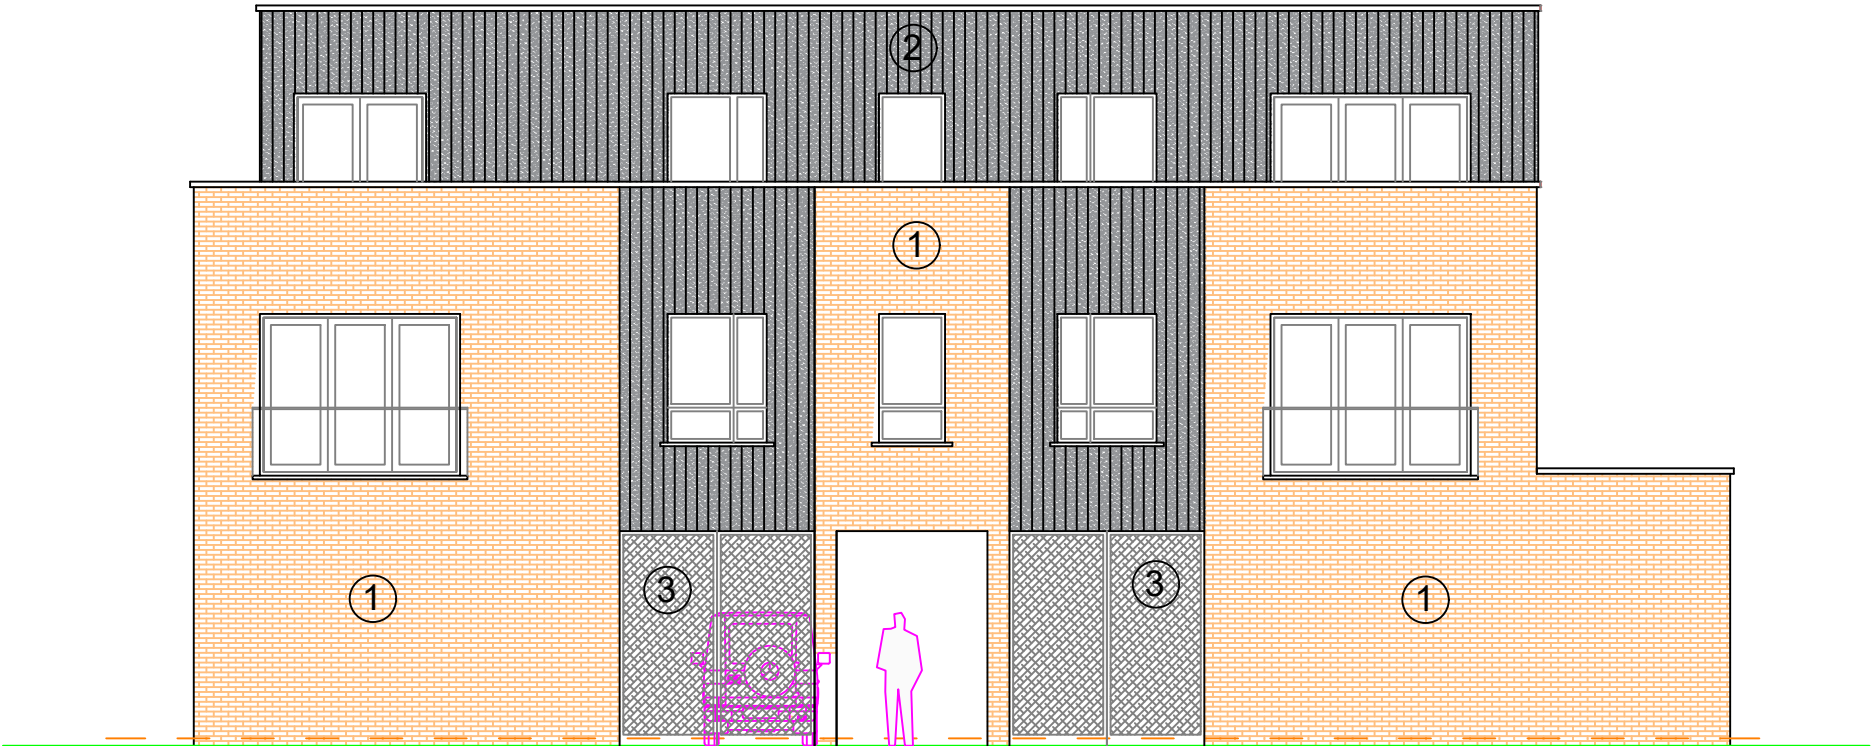

Existing South East Elevation

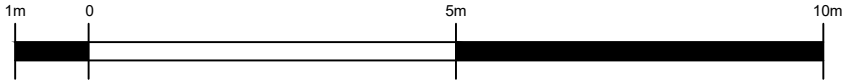

Existing South West Elevation

False Panels

- Notes
1. This drawing is copyright no part of this drawing to be copied unless written consent is given by the practice
 2. Do not scale from this drawing. All discrepancies to be reported immediately to the project co-ordinator

Materials Schedule

- 1 - Ibstock Facing Bricks Ref: New Chailey Stock.
- 2 - Weberpral M Render Scrape Finish Colour - Stone Grey
- 3 - RMIG Metal Screen Pattern Ref: - Infinity Material: Corten Steel
- 4 - Duration Aluminium Powder Coated Windows
- Range: Dura Therm 300 Colour Ref: RAL 9007
- 5 - Steel and glass balconies.
- 6 - Single ply roof behind parapet upstand

Rev.	Date	Description	Name
OUT THE BOX 3BONCHESTER CLOSE CAMDEN PARK ROAD CHISLEHURST KENT BR7 5HS TELEPHONE 07964 691620 Email : neal.penfold@hotmail.co.uk			
Project Former Car Sales Yard Tower Close, East Grinstead			
drawn	NP	disk	
date	SEP 2019	scale	1:100 A3
Title Existing Elevations			
TC.01	PL08	J3	