


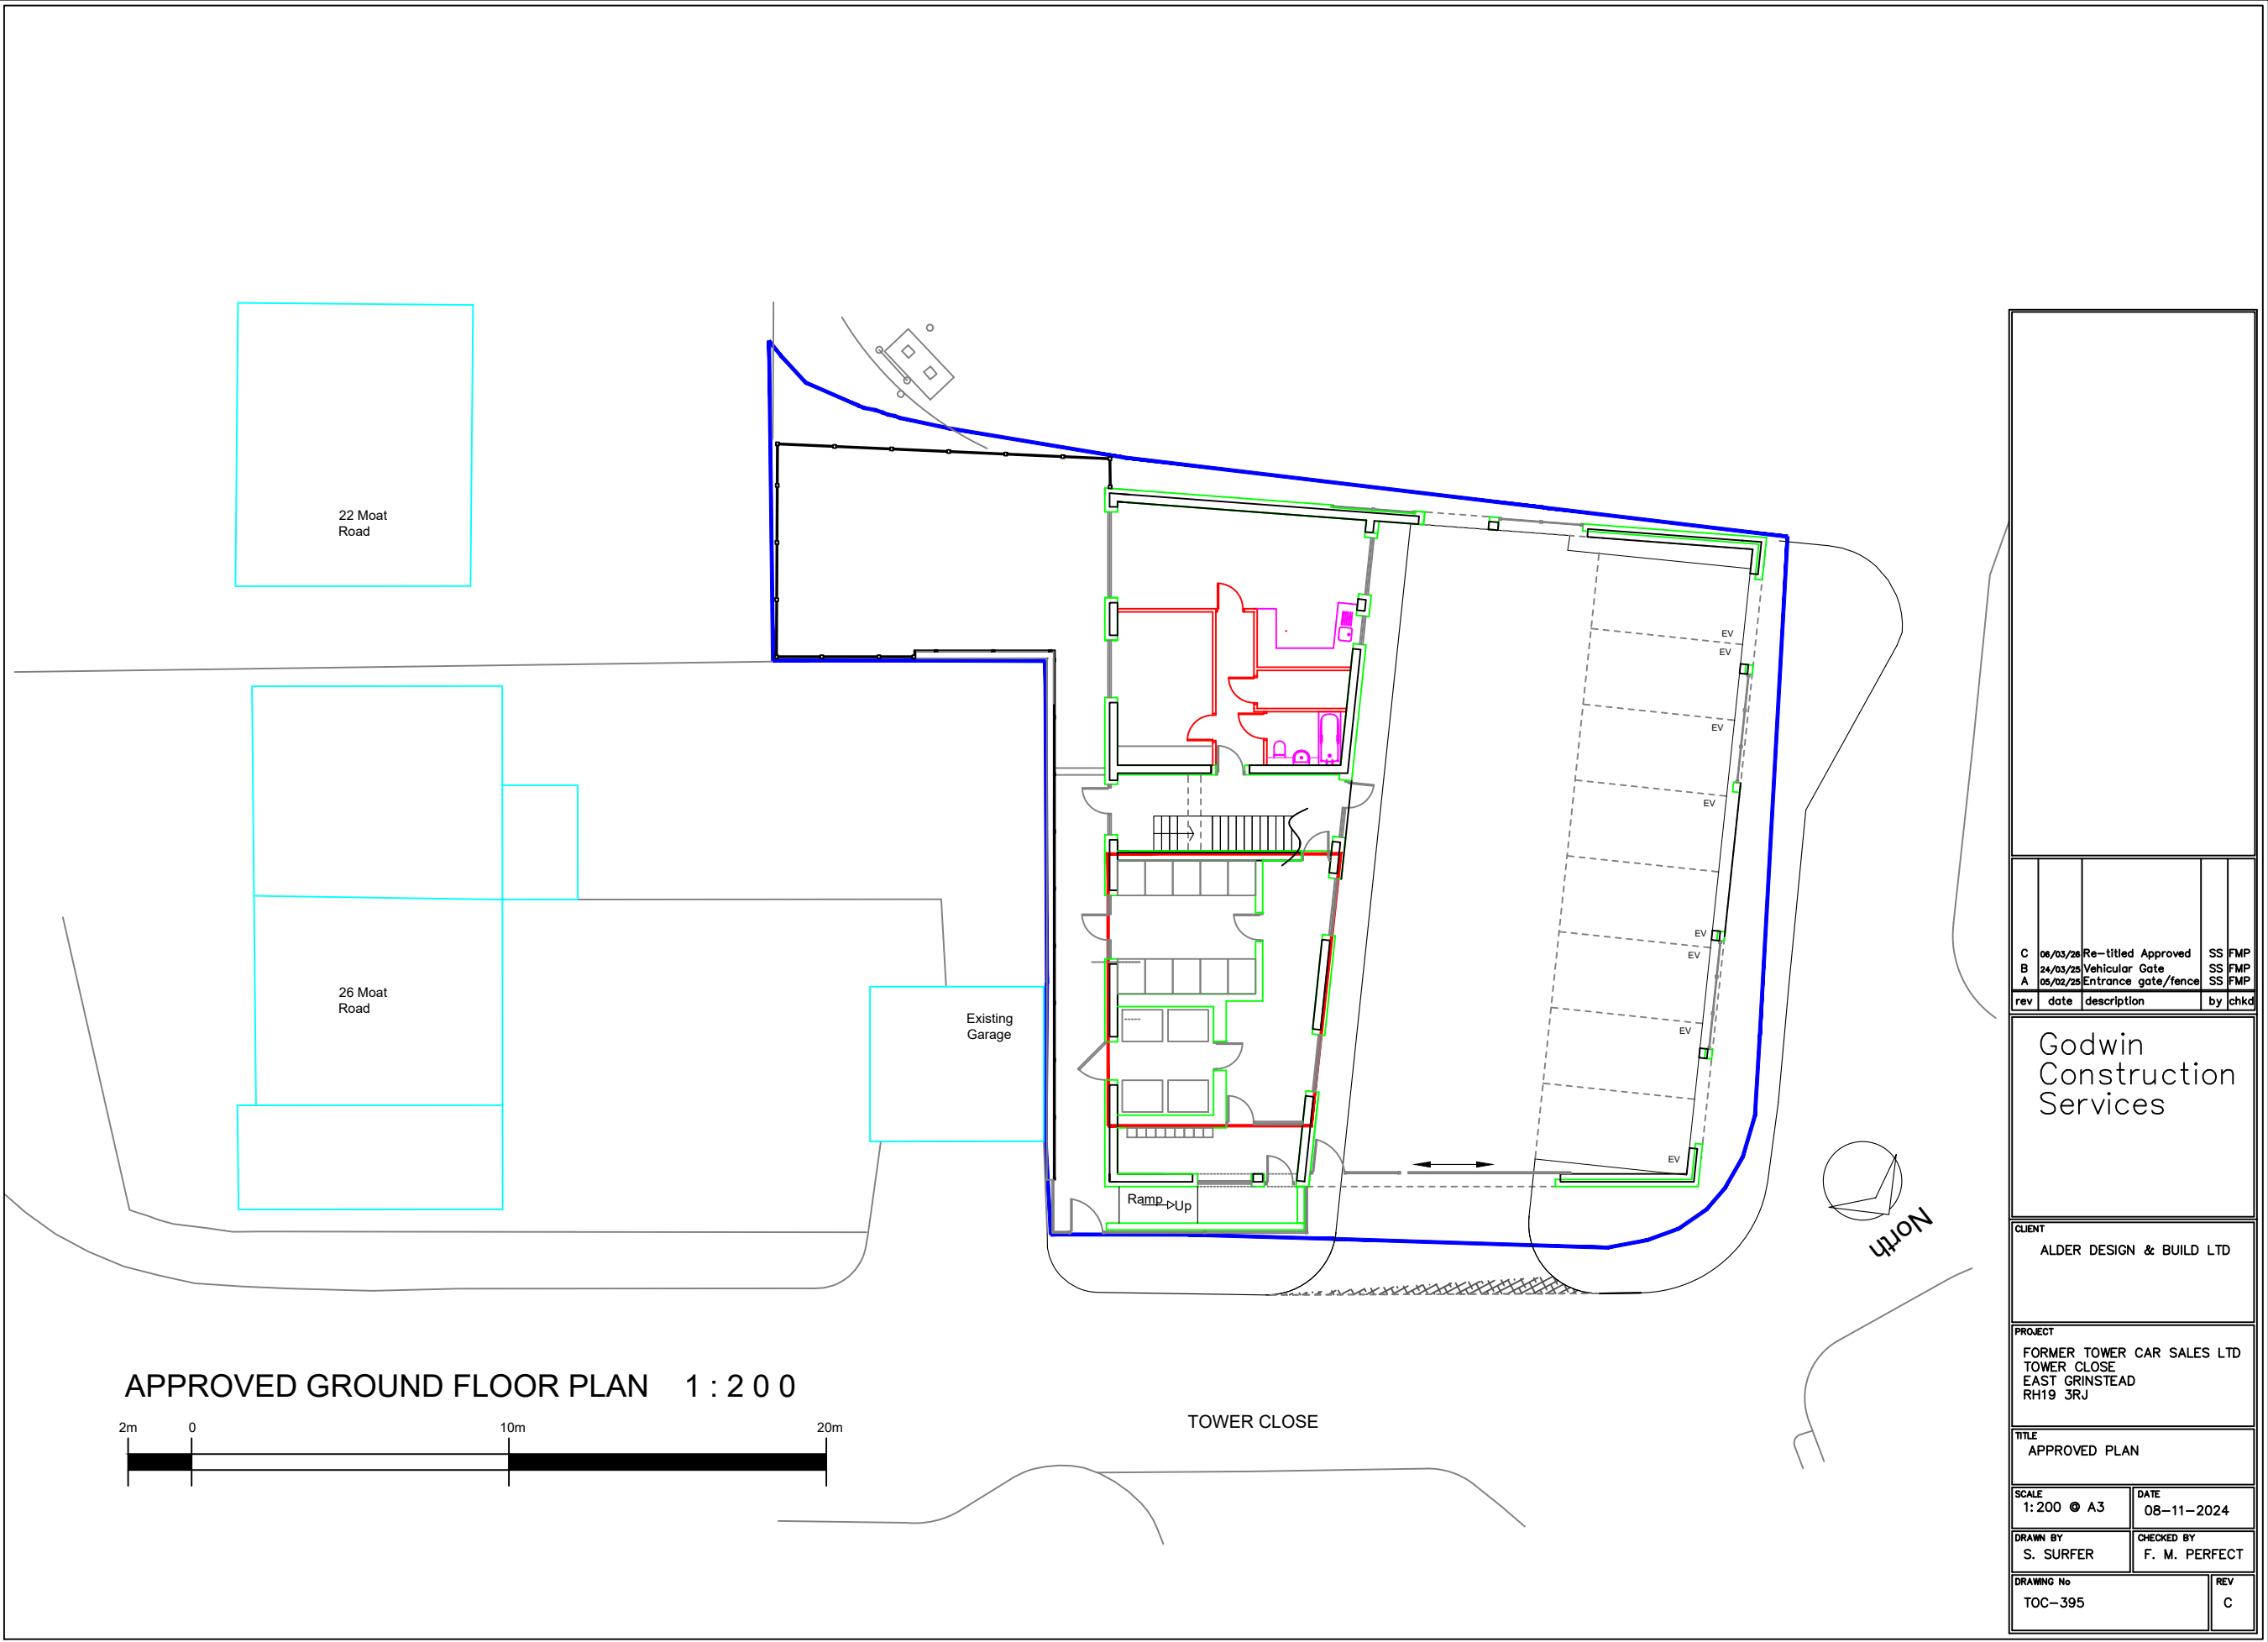

C	06/03/26	Re-titled Approved	SS FMP
B	24/03/25	Vehicular Gate	SS FMP
A	05/02/25	Entrance gate/fence	SS FMP
rev	date	description	by chkd
Godwin Construction Services			
CLIENT ALDER DESIGN & BUILD LTD			
PROJECT FORMER TOWER CAR SALES LTD TOWER CLOSE EAST GRINSTEAD RH19 3RJ			
TITLE APPROVED PLAN			
SCALE 1:200 @ A3		DATE 08-11-2024	
DRAWN BY S. SURFER		CHECKED BY F. M. PERFECT	
DRAWING No TOC-395			REV C