


BLOCK PLAN

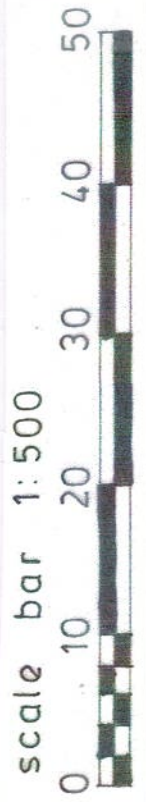

**Belmont Designs Practice
Limited**

37 Ashenground Road
Haywards Heath
West Sussex
RH16 4PS
email:james@belmontdesigns.co.uk

Architectural Practice

Client
Mr & Mrs S White

Site
35 St Wilfrids Road
Burgess Hill
RH15 8BE

Date Feb 2026
Scale 1:500
Drawn JTM
Drawing No

B.012.26.01

Project
Proposed single storey
extension to the side of
the property

copyright and all
dimensions to be
checked prior to
commencement

Block Plan