




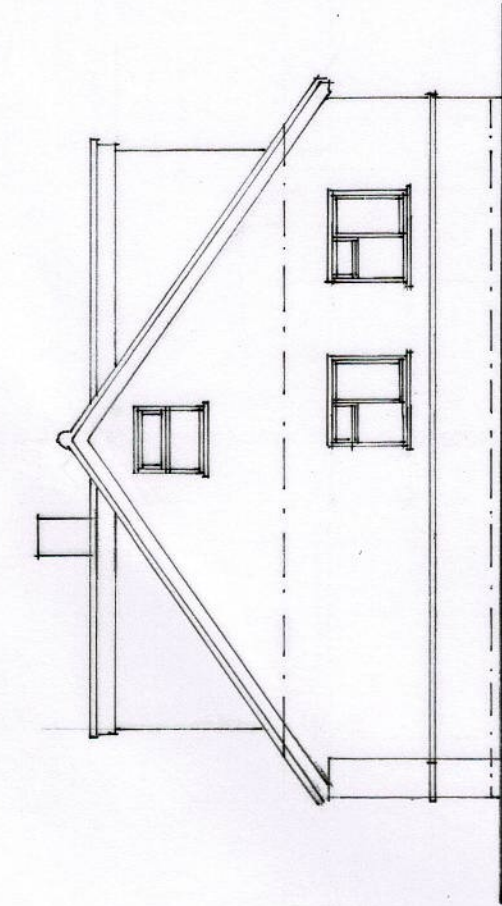


SIDE · EAST

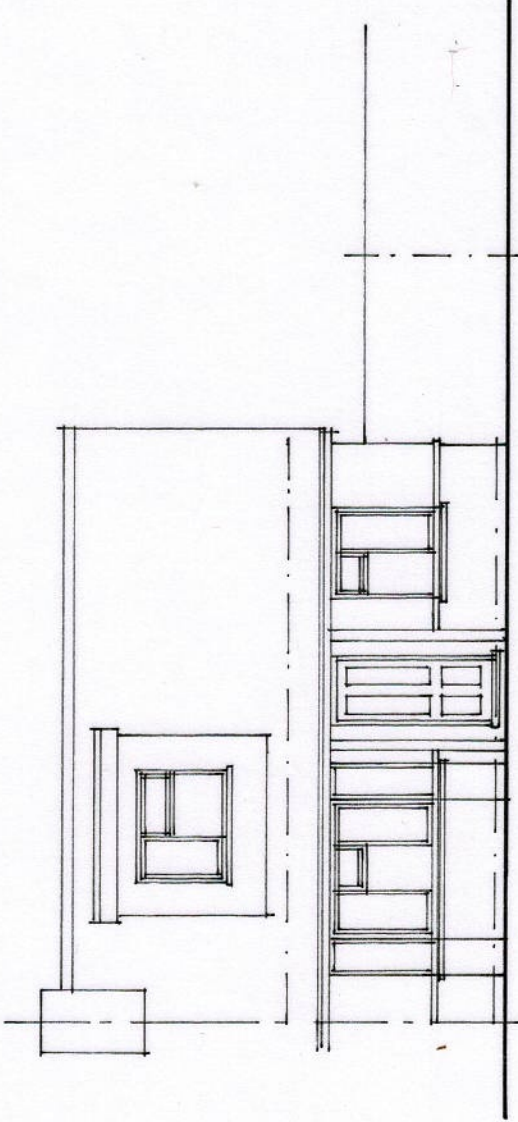

FRONT · SOUTH

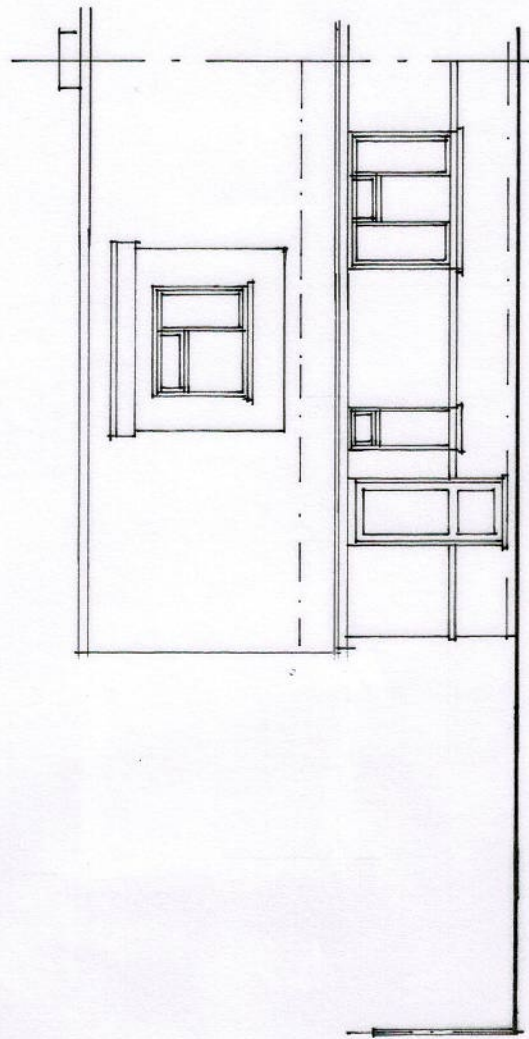

REAR · NORTH

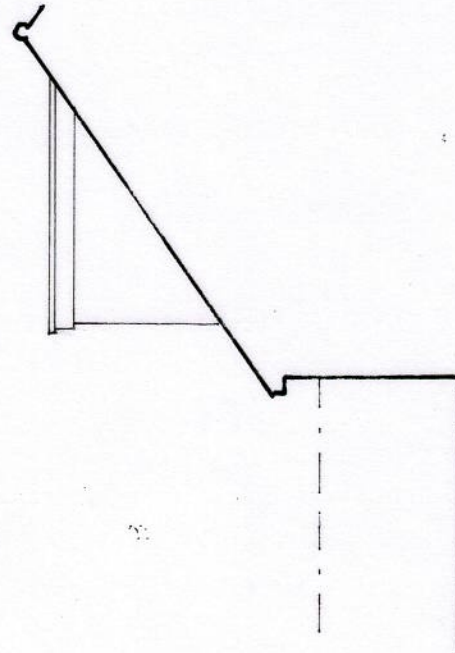

SIDE · WEST

**Belmont Designs Practice
Limited**
37 Ashenground Road
Haywards Heath
West Sussex
RH16 4PS
email:james@belmont-designs.co.uk

Architectural Practice

Client Mr & Mrs S White
Date Feb 2026
Scale 1:100
Site 35 St Wilfrids Road
Drawn JTM
Drawing No B.012.26.03
Project Proposed single storey
extension to the side of
the property
Existing Elevations
copyright and all
dimensions to be
checked prior to
commencement

