




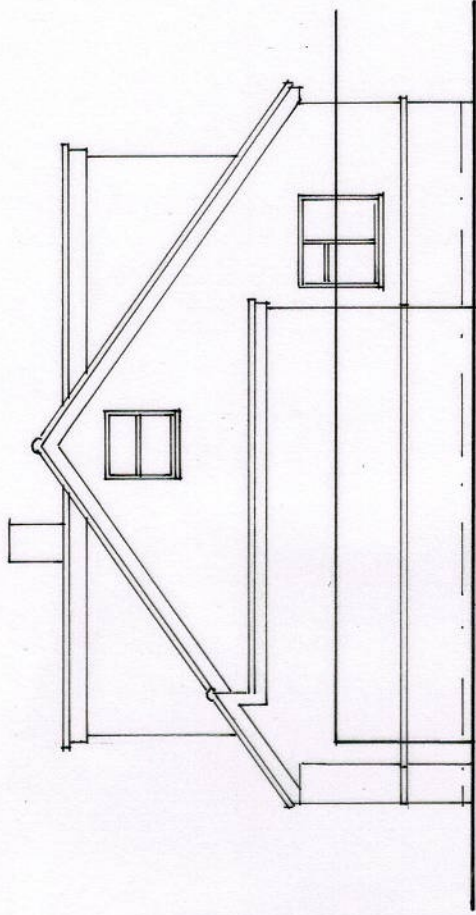

SIDE · EAST

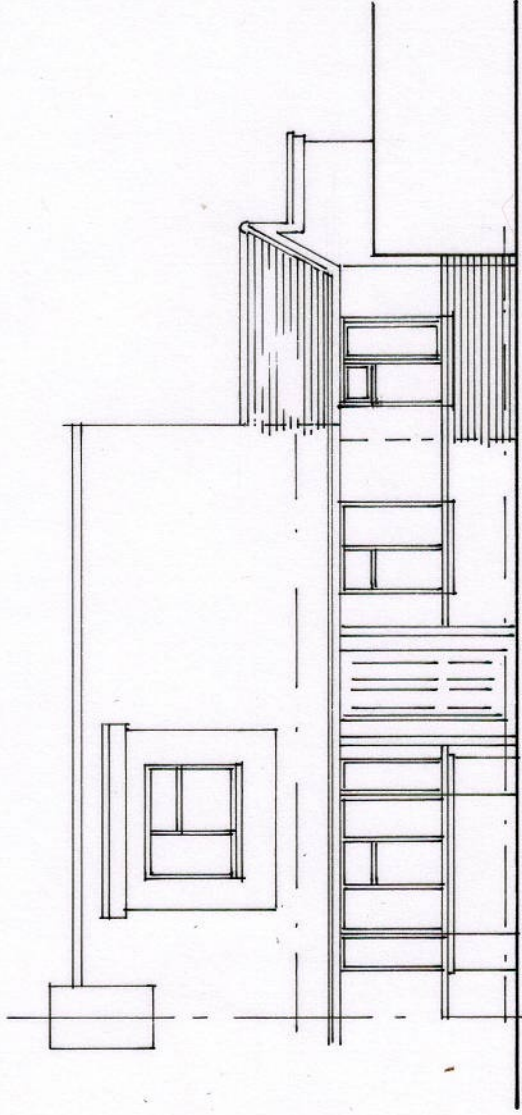

FRONT · SOUTH

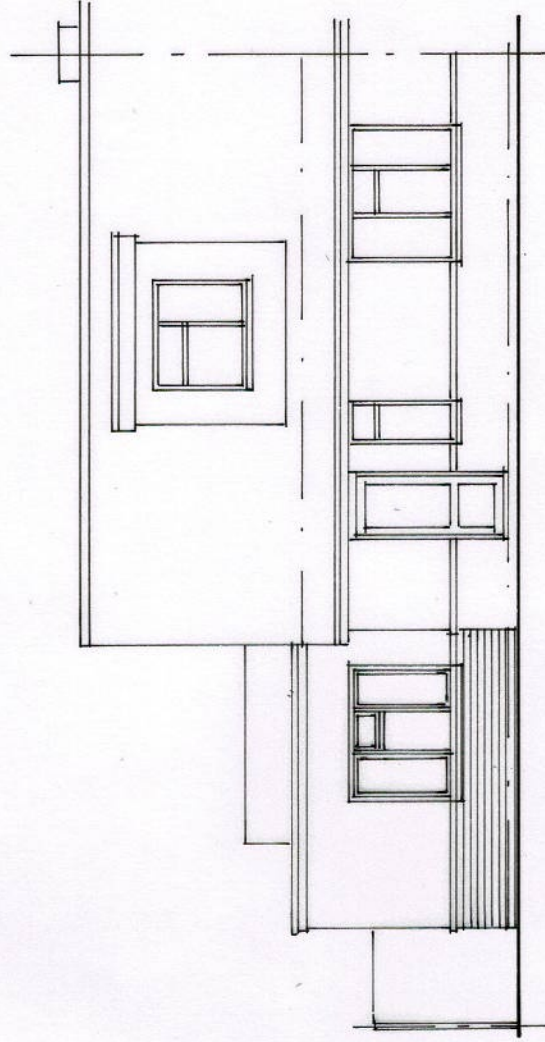

REAR · NORTH

scale bar 1:100



**Belmont Designs Practice
Limited**
37 Ashenground Road
Haywards Heath
West Sussex
RH16 4PS
email:james@belmont-designs.co.uk

Architectural Practice

Client Mr & Mrs S White
Site 35 St Wilfrids Road
Burgess Hill
RH15 8BE
Project Proposed single storey
extension to the side of
the property
Date Feb 2026
Scale 1:100
Drawn JTM
Drawing No B.012.26.05

copyright and all
dimensions to be
checked prior to
commencement

Proposed Elevations