




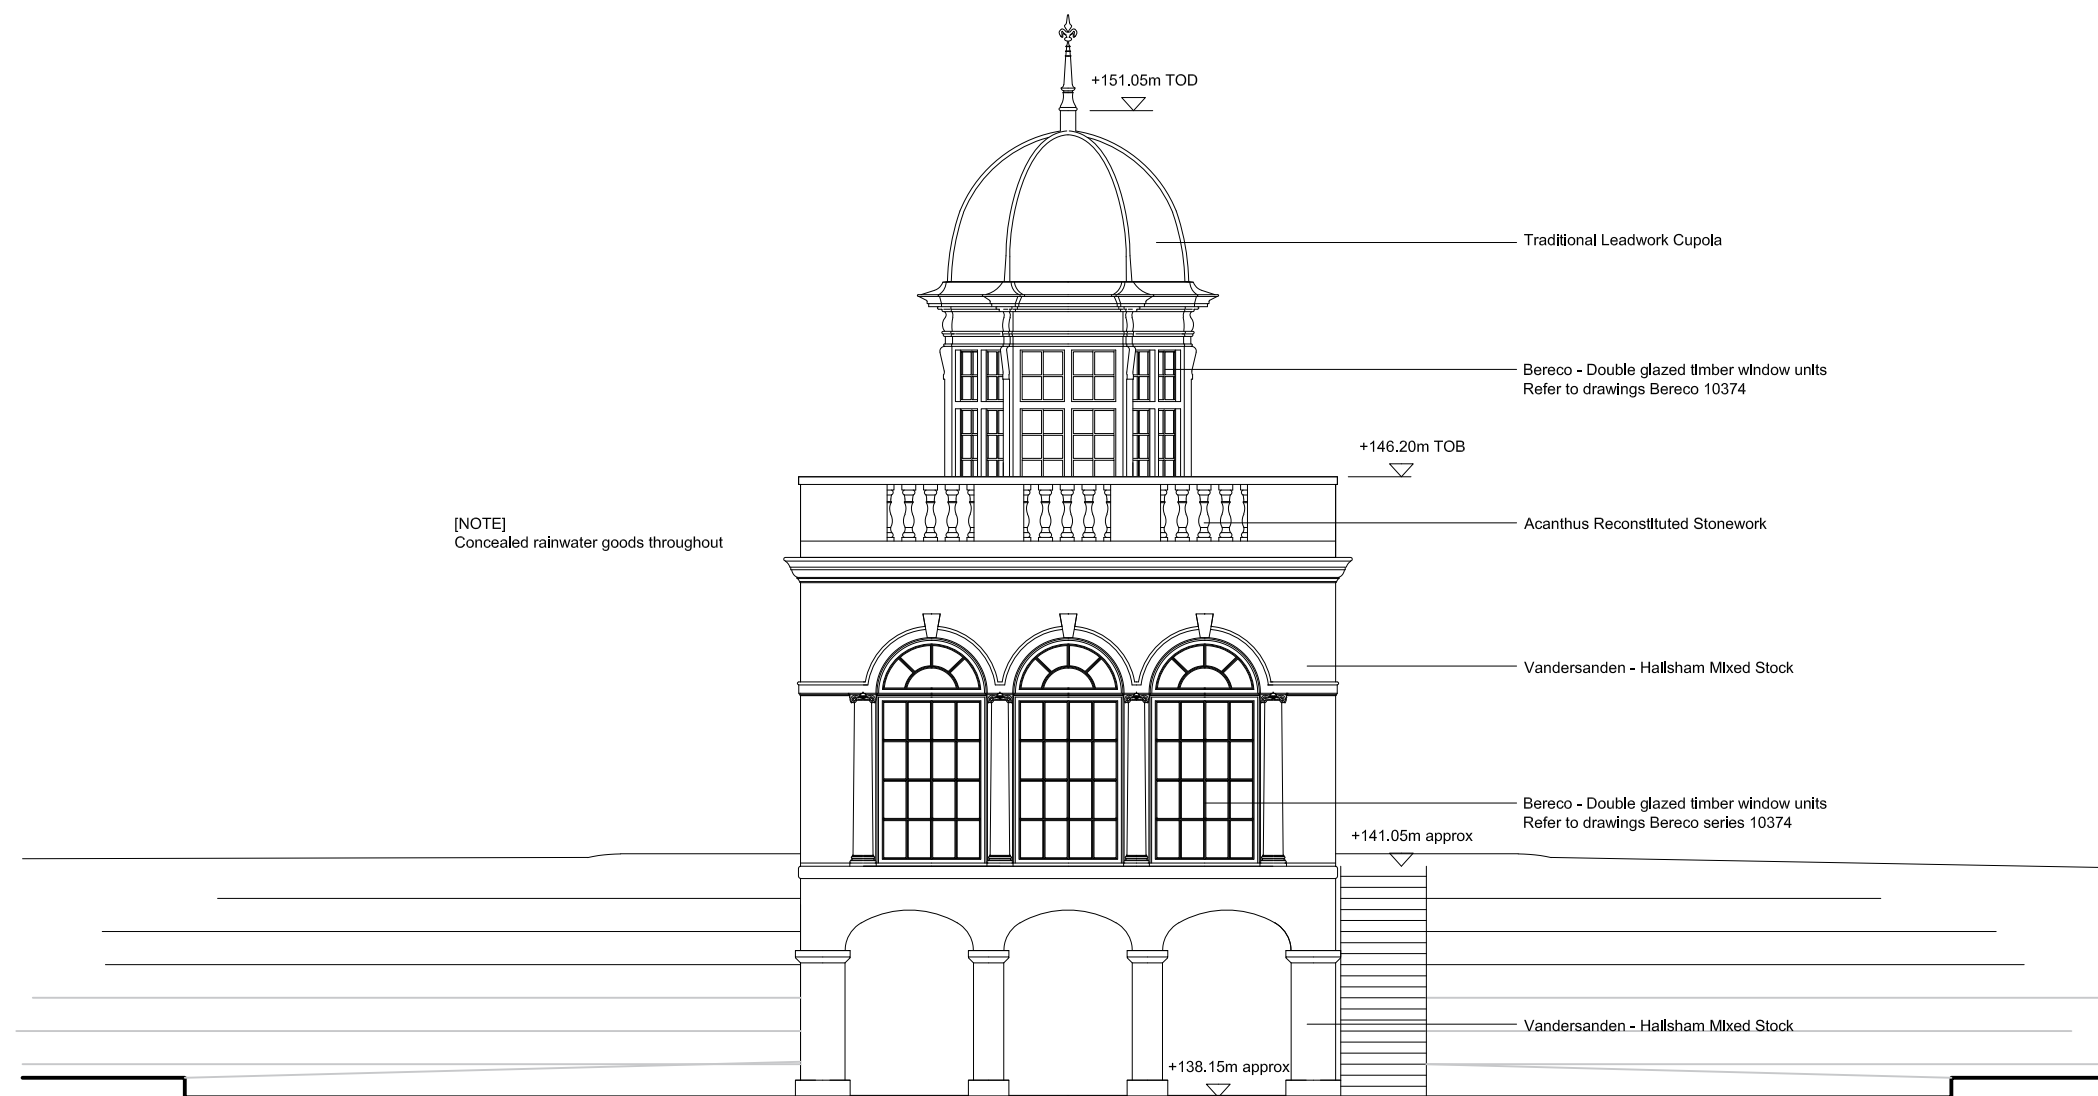


Proposed Elevation North

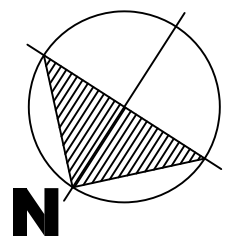


Proposed Elevation West

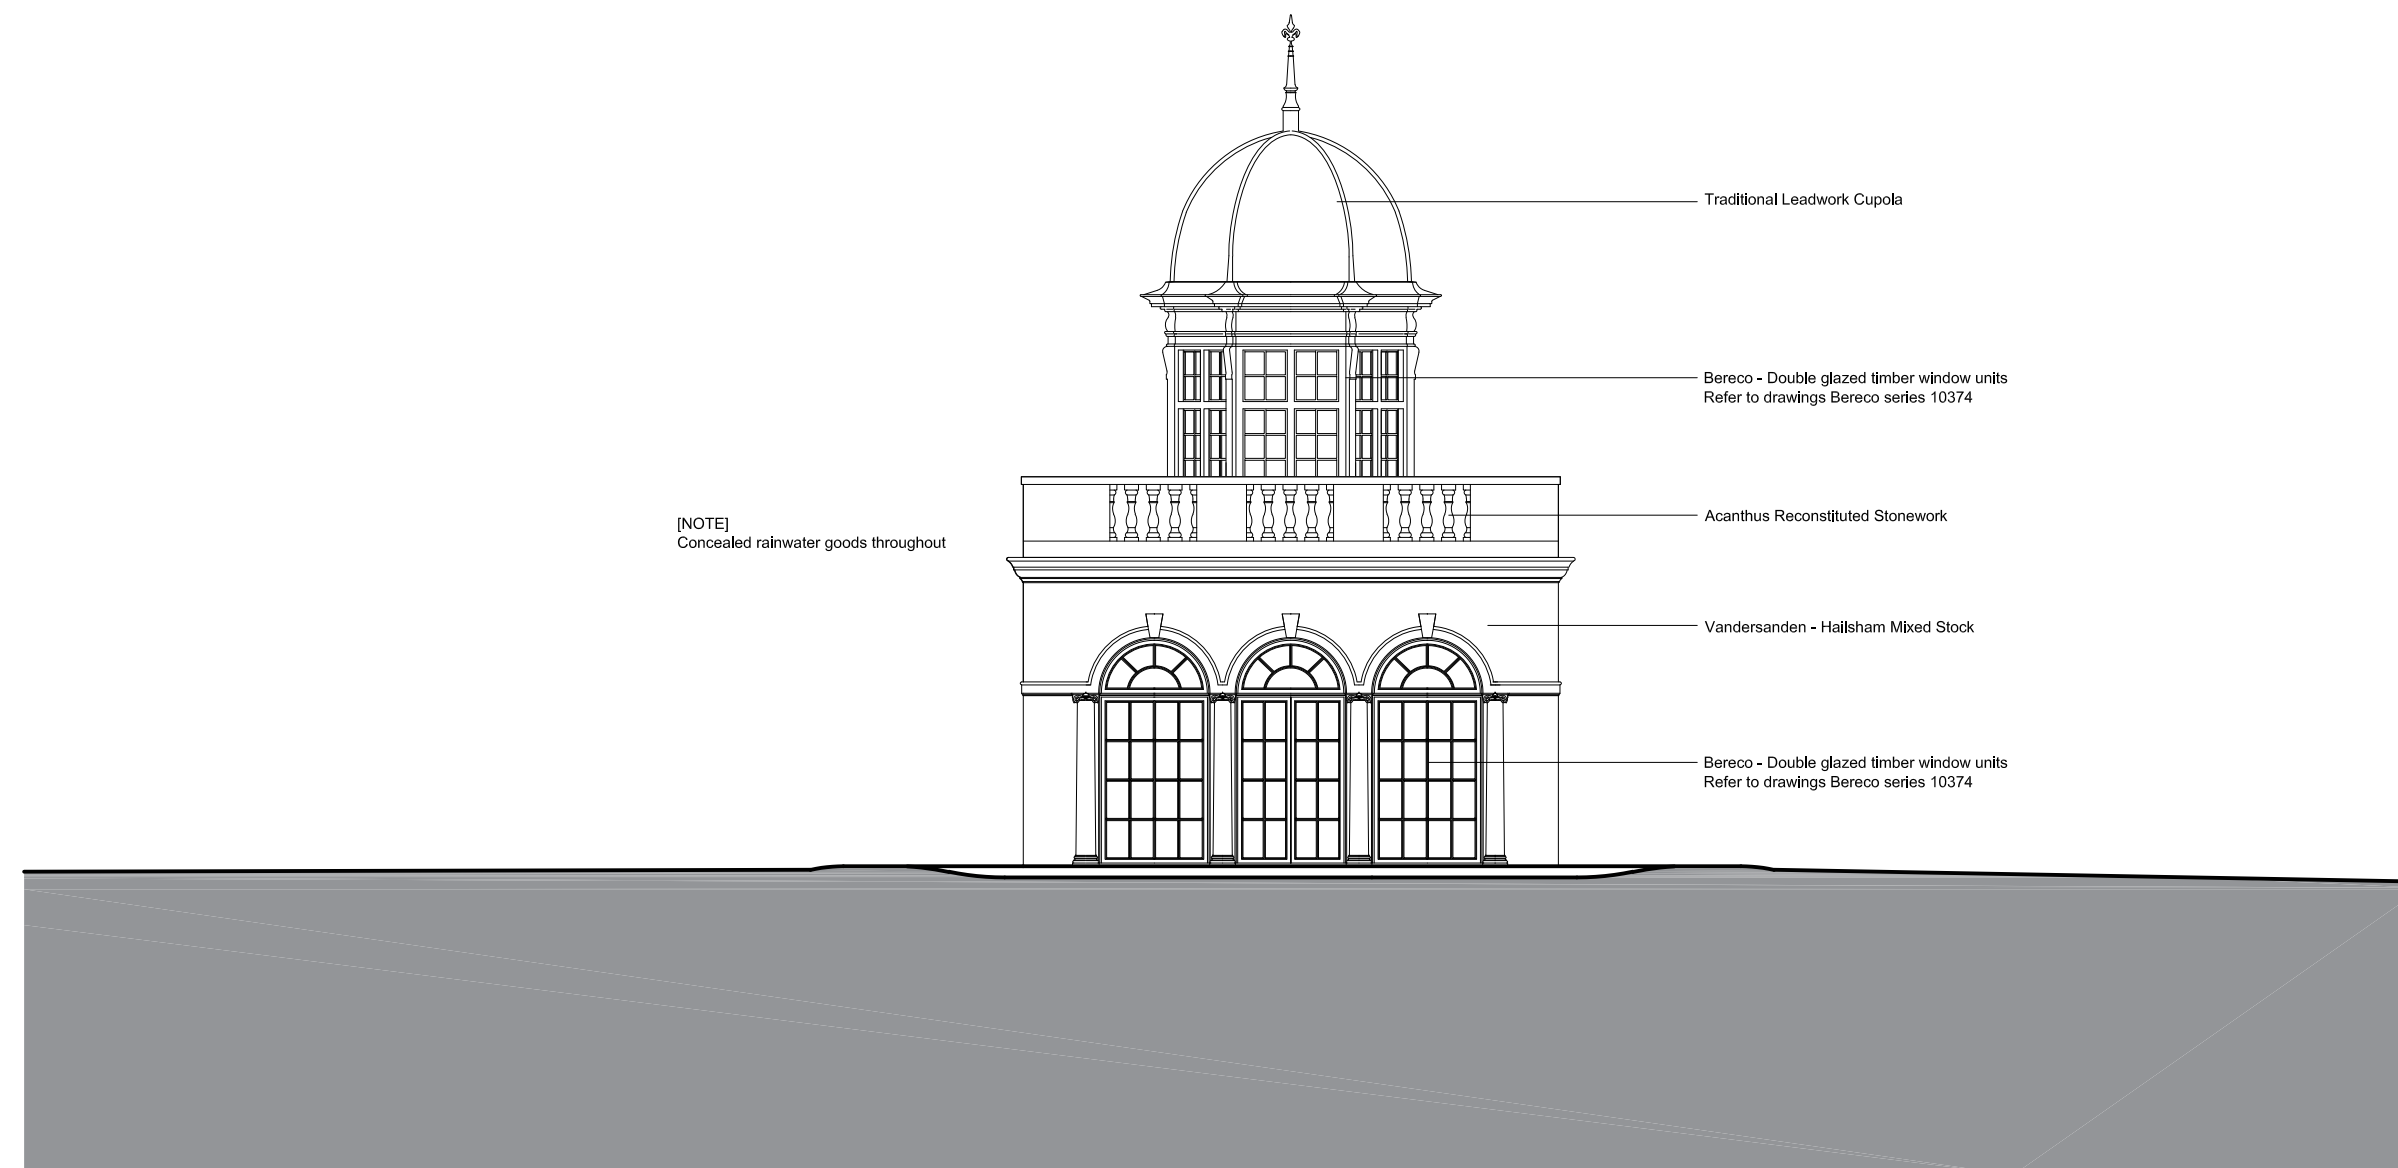

Proposed Elevation South

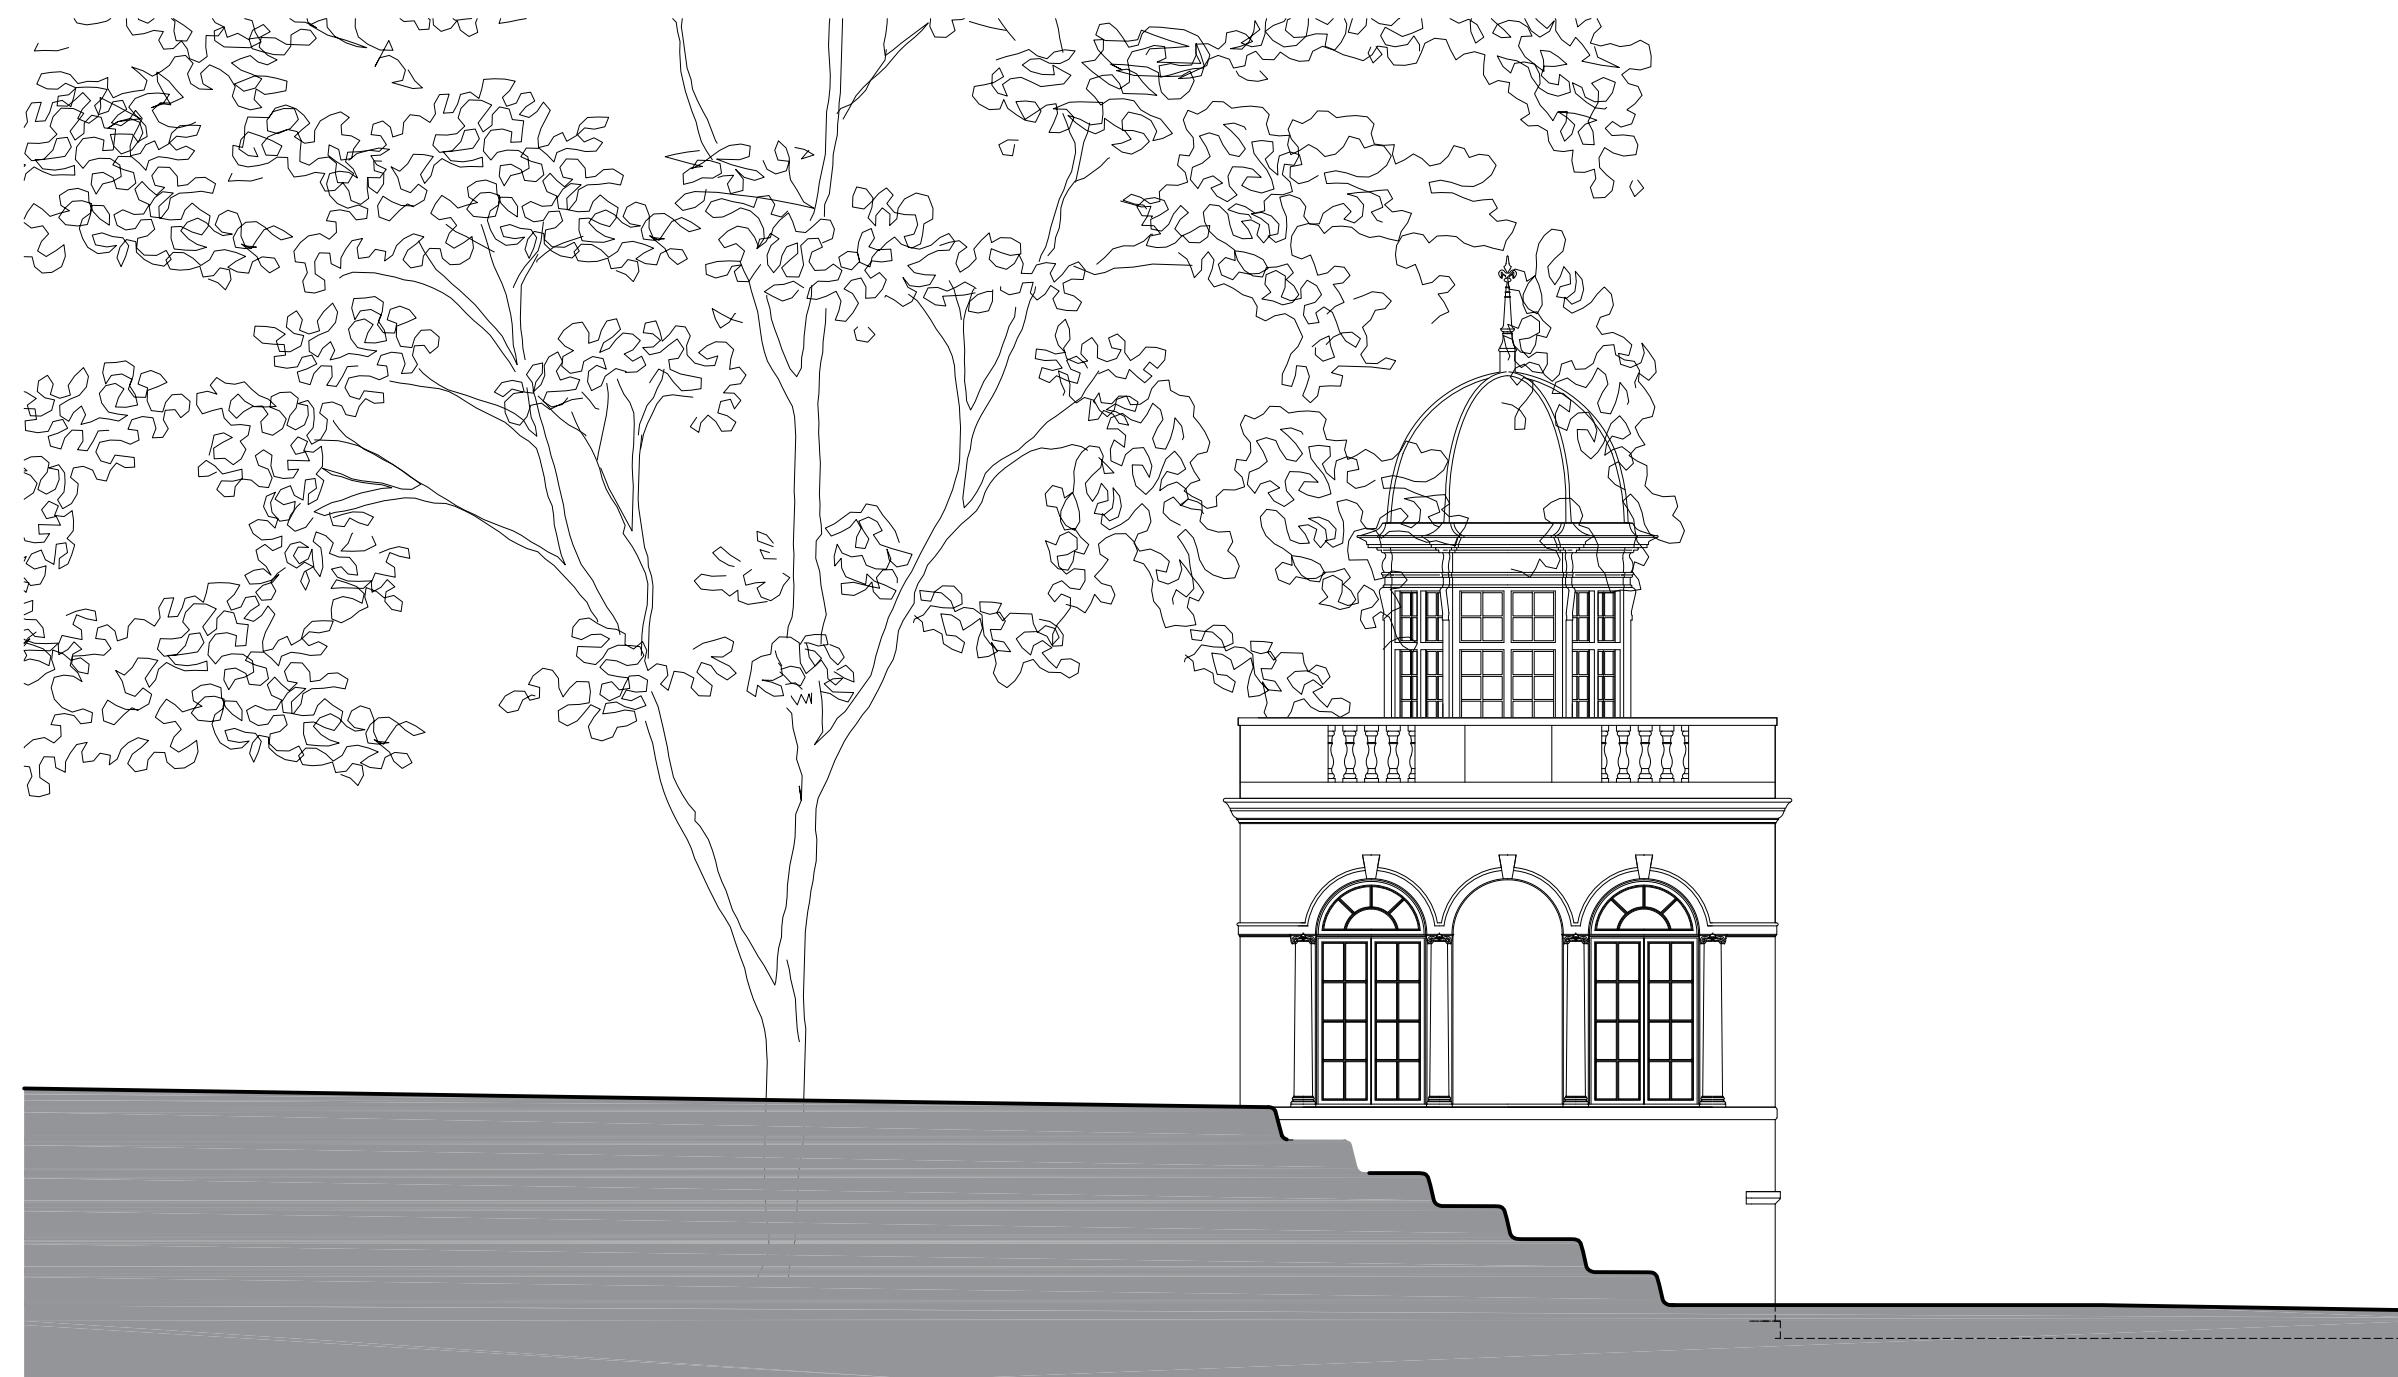

Proposed Elevation East

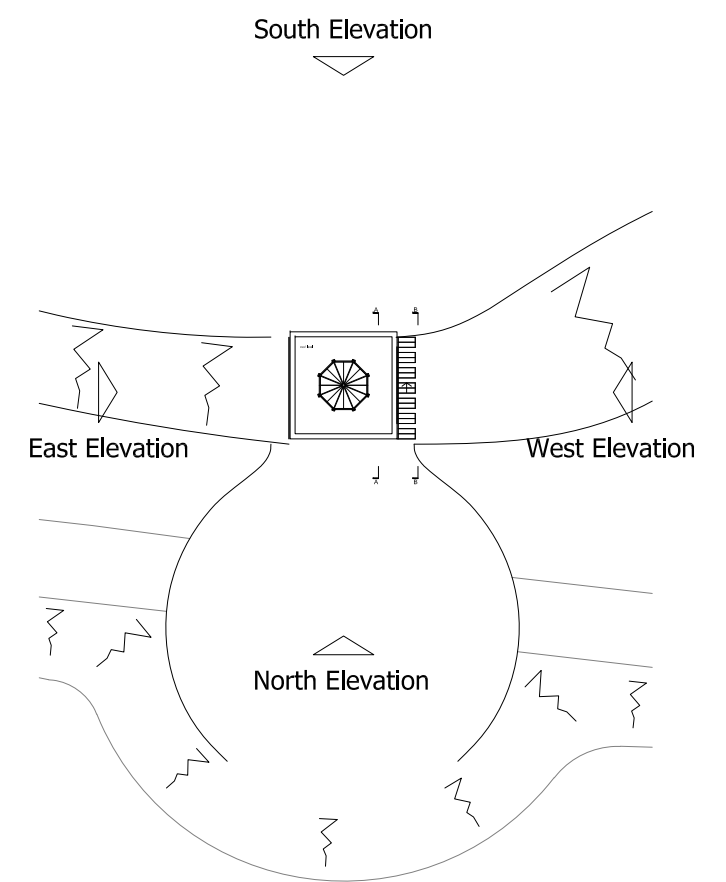

Elevation Location Plan

C	Material notes added	16/12/24	GE	NL
B	Minor amendment	17/08/23	GE	NL
A	Folly relocation	12/06/23	GE	NL
rev	description	date	dwn	chk

1:100 @A1 | drawn:MD | check:NL | issued:20/01/22