




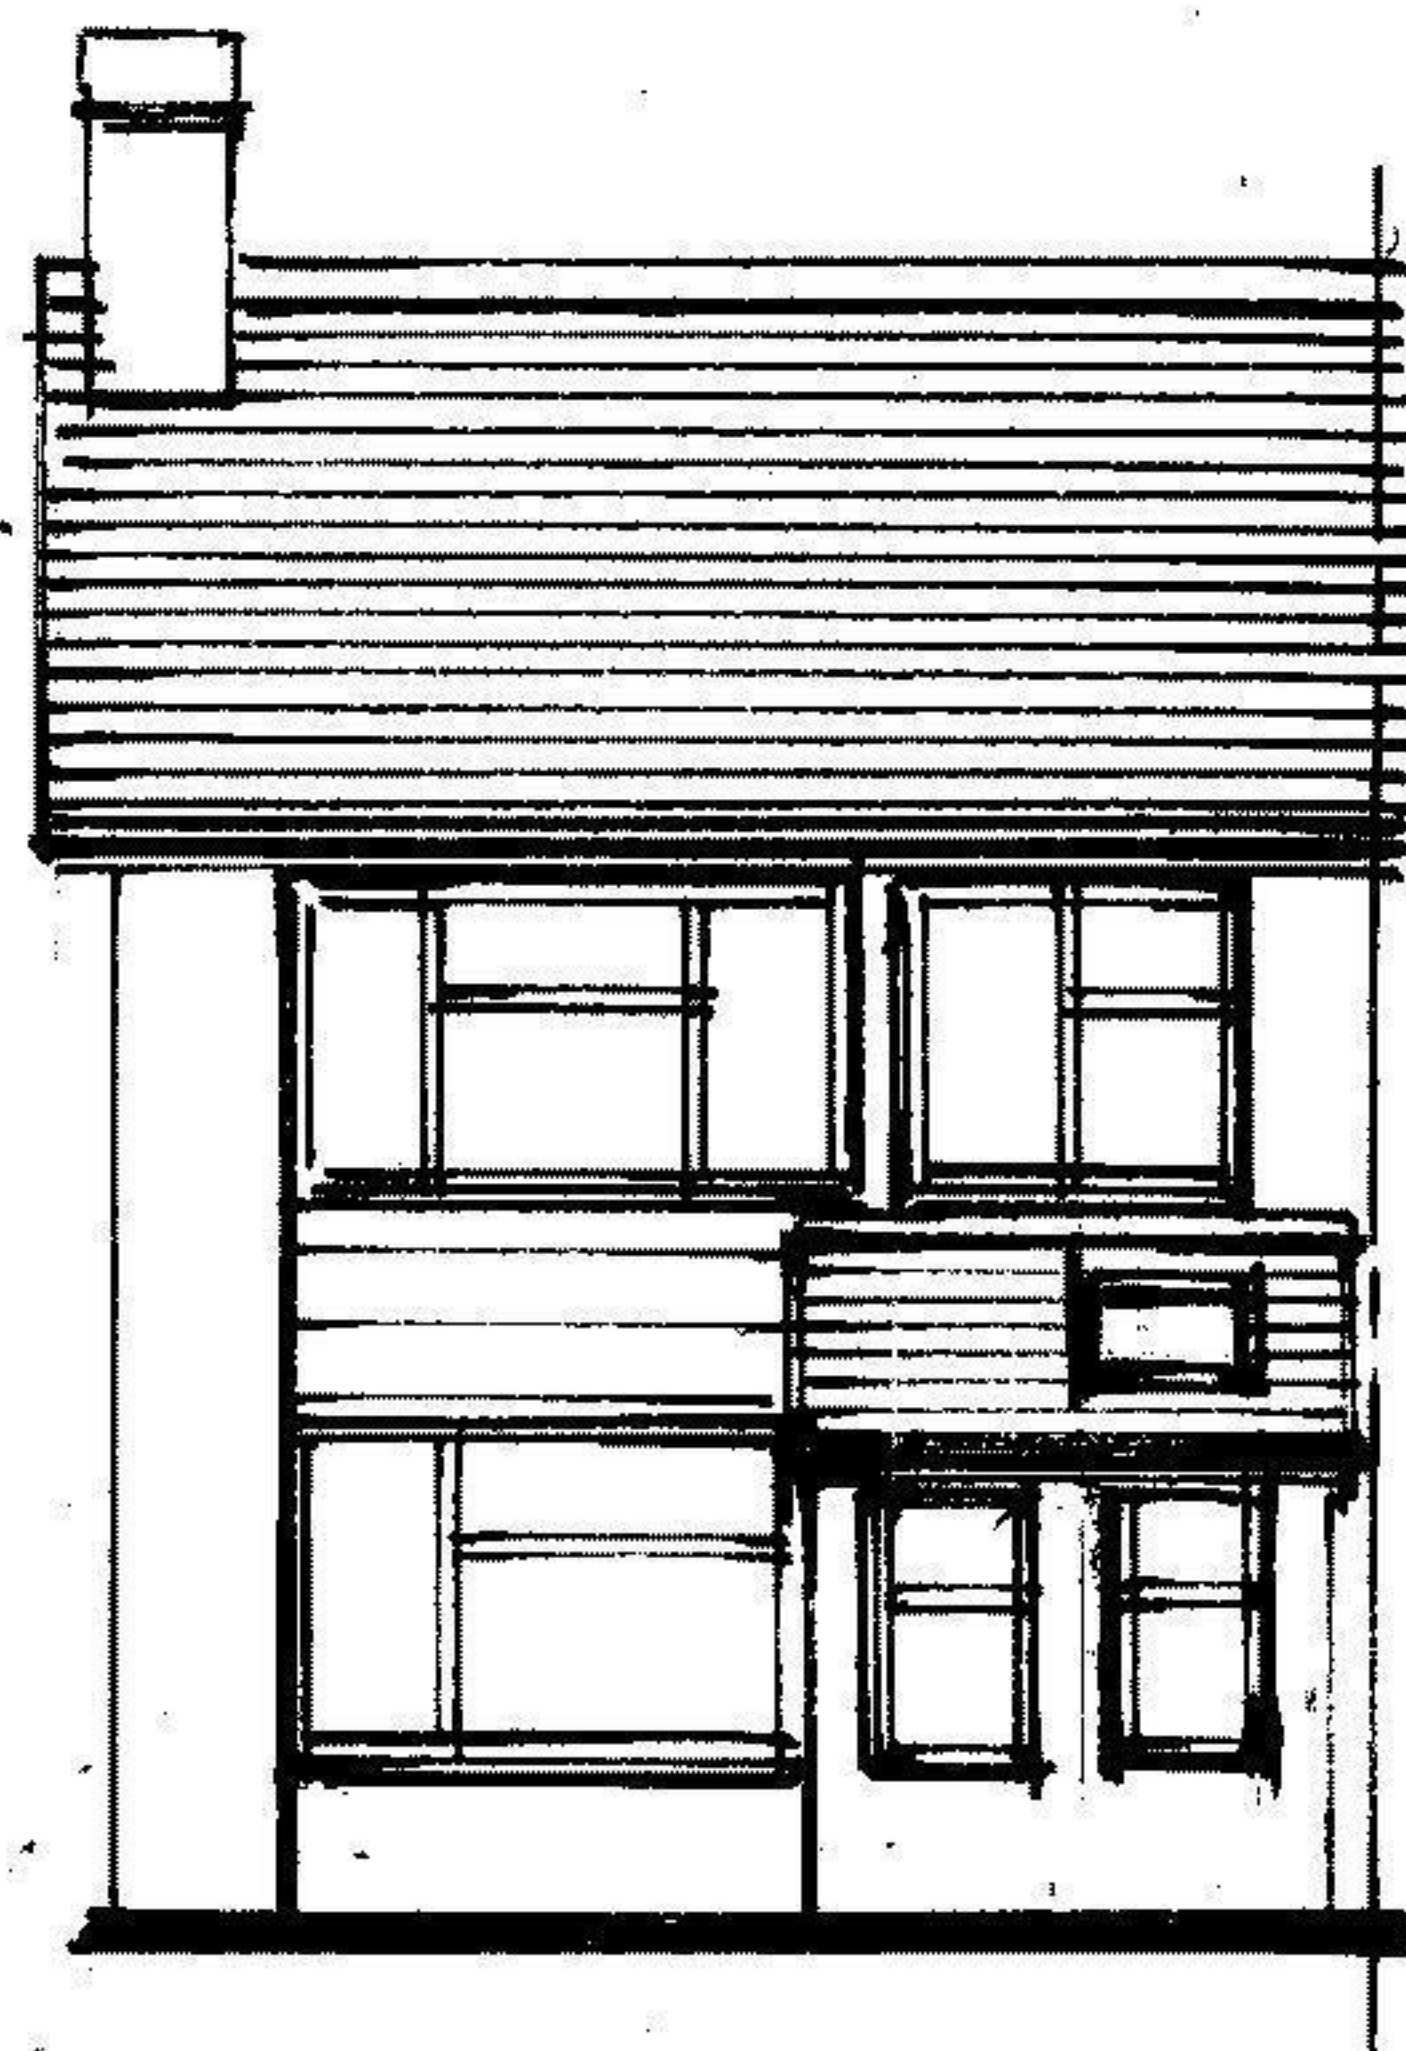

Front

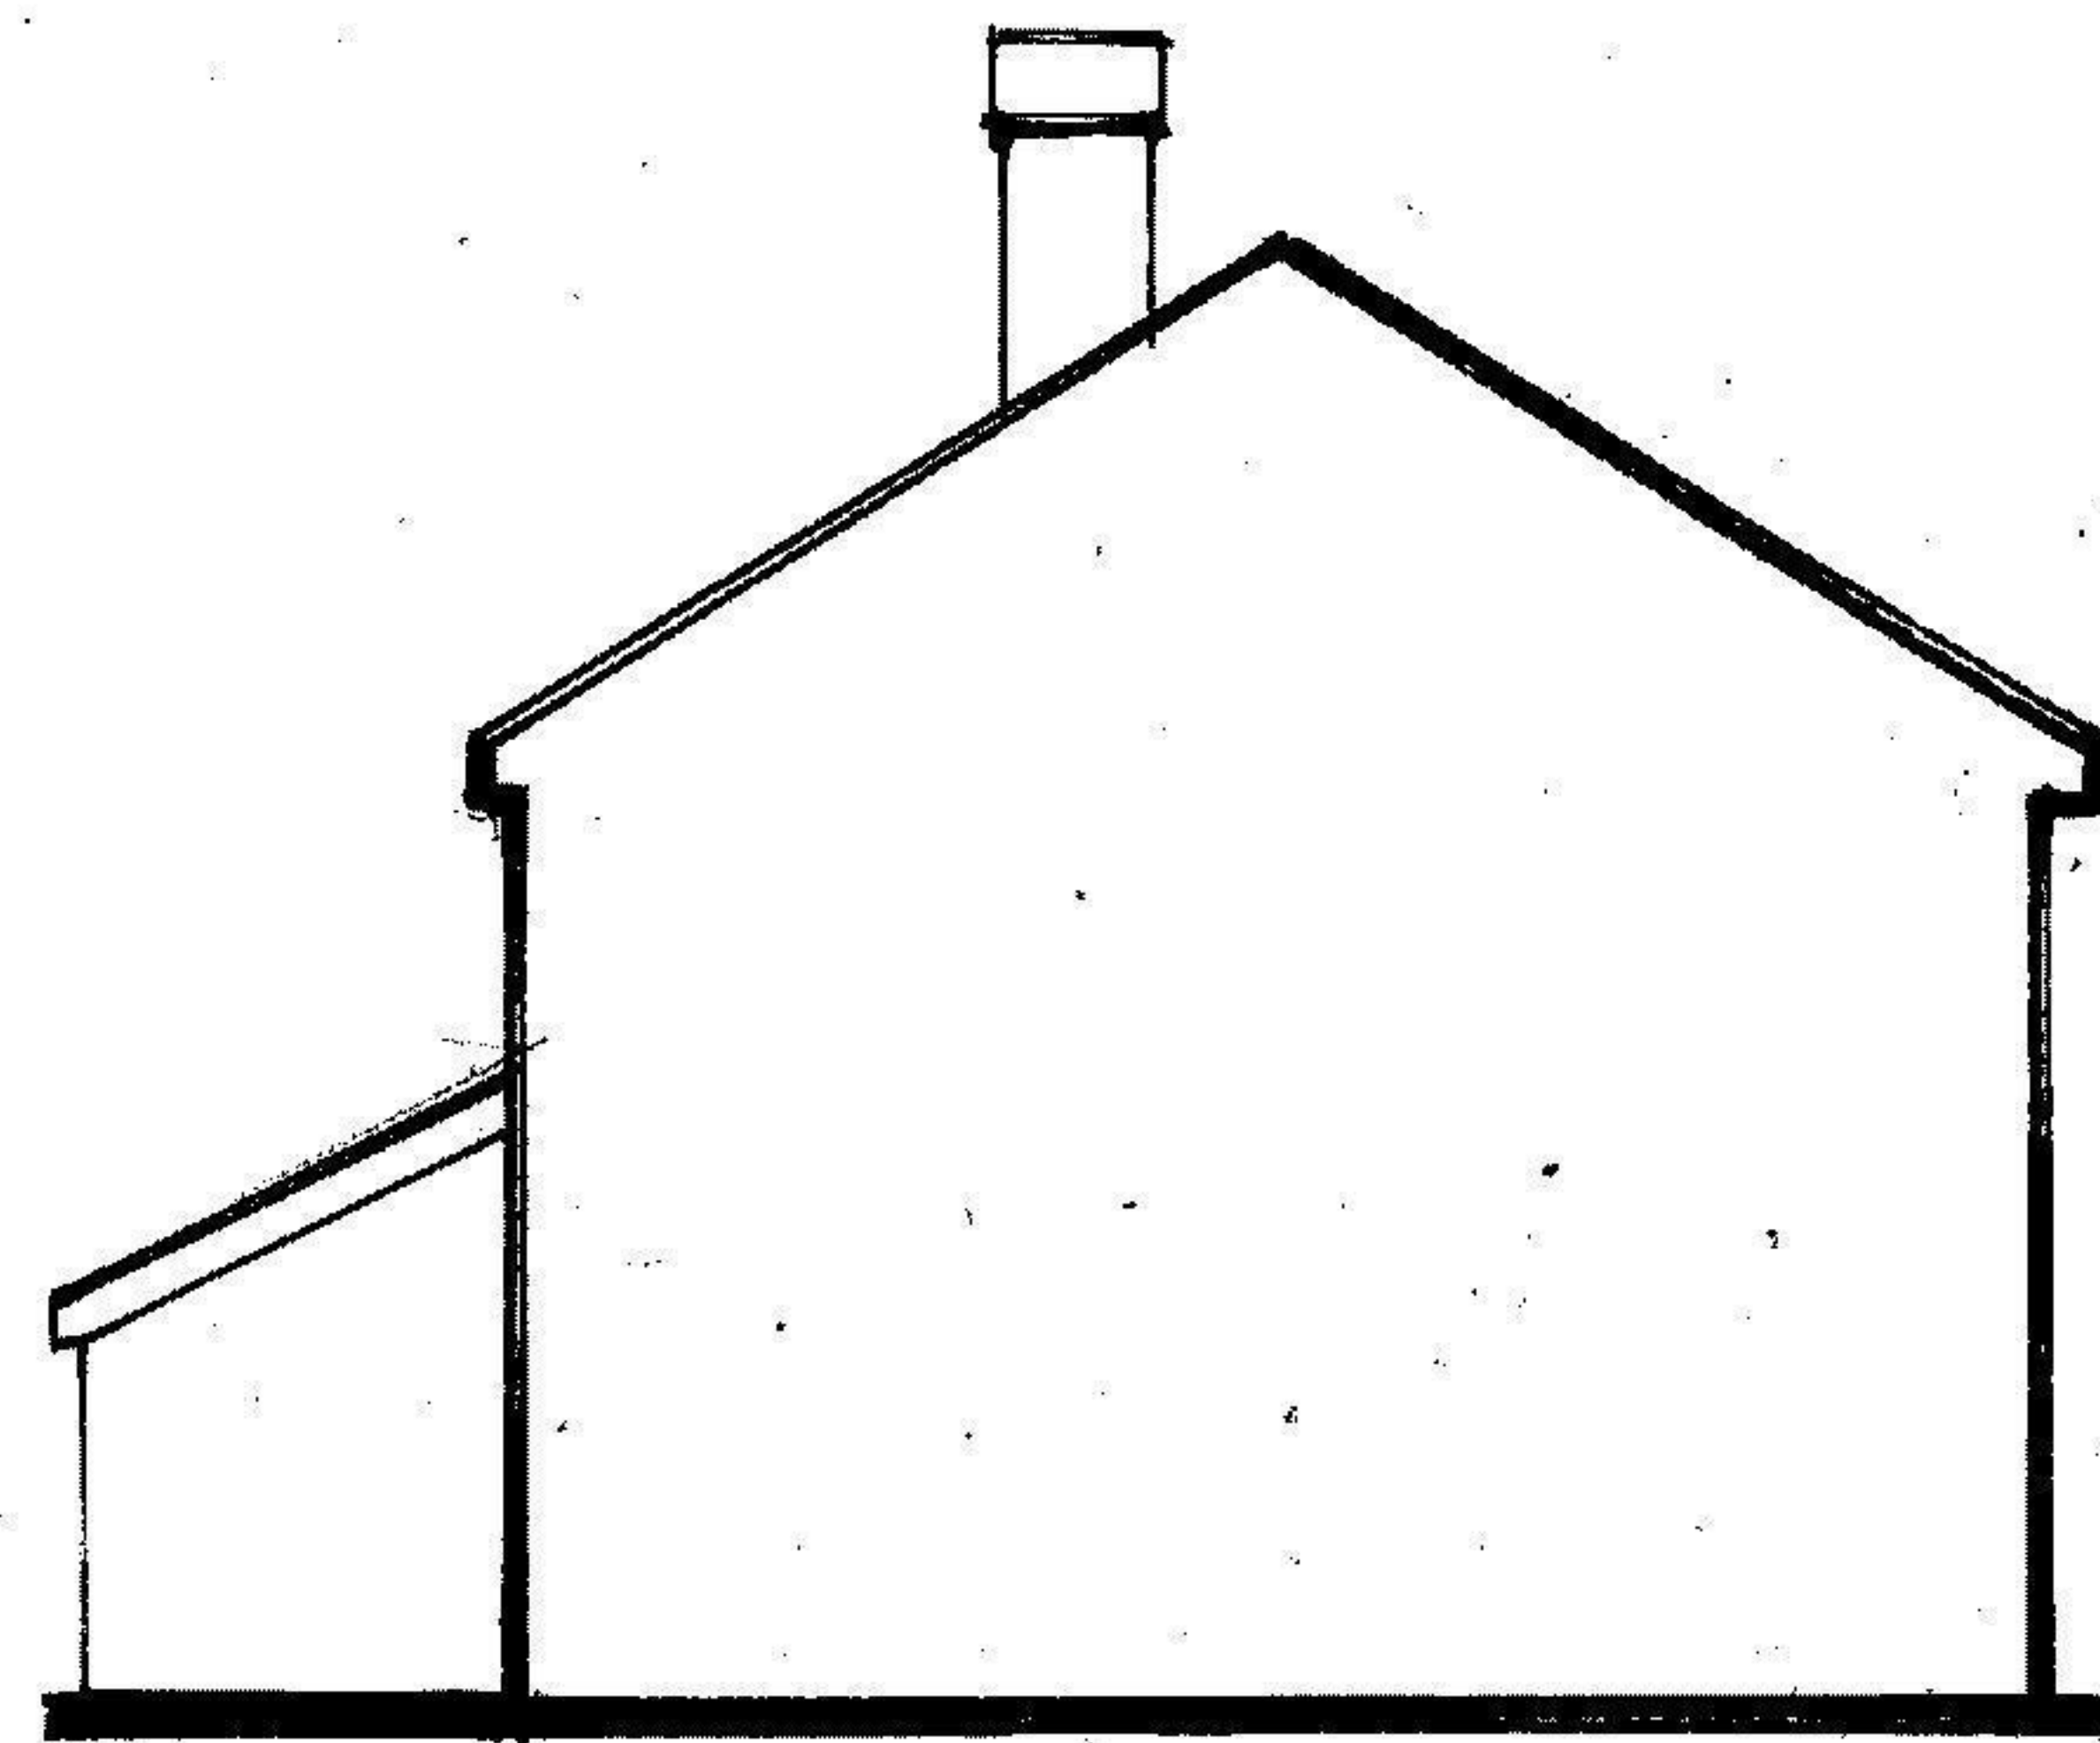


Right Side

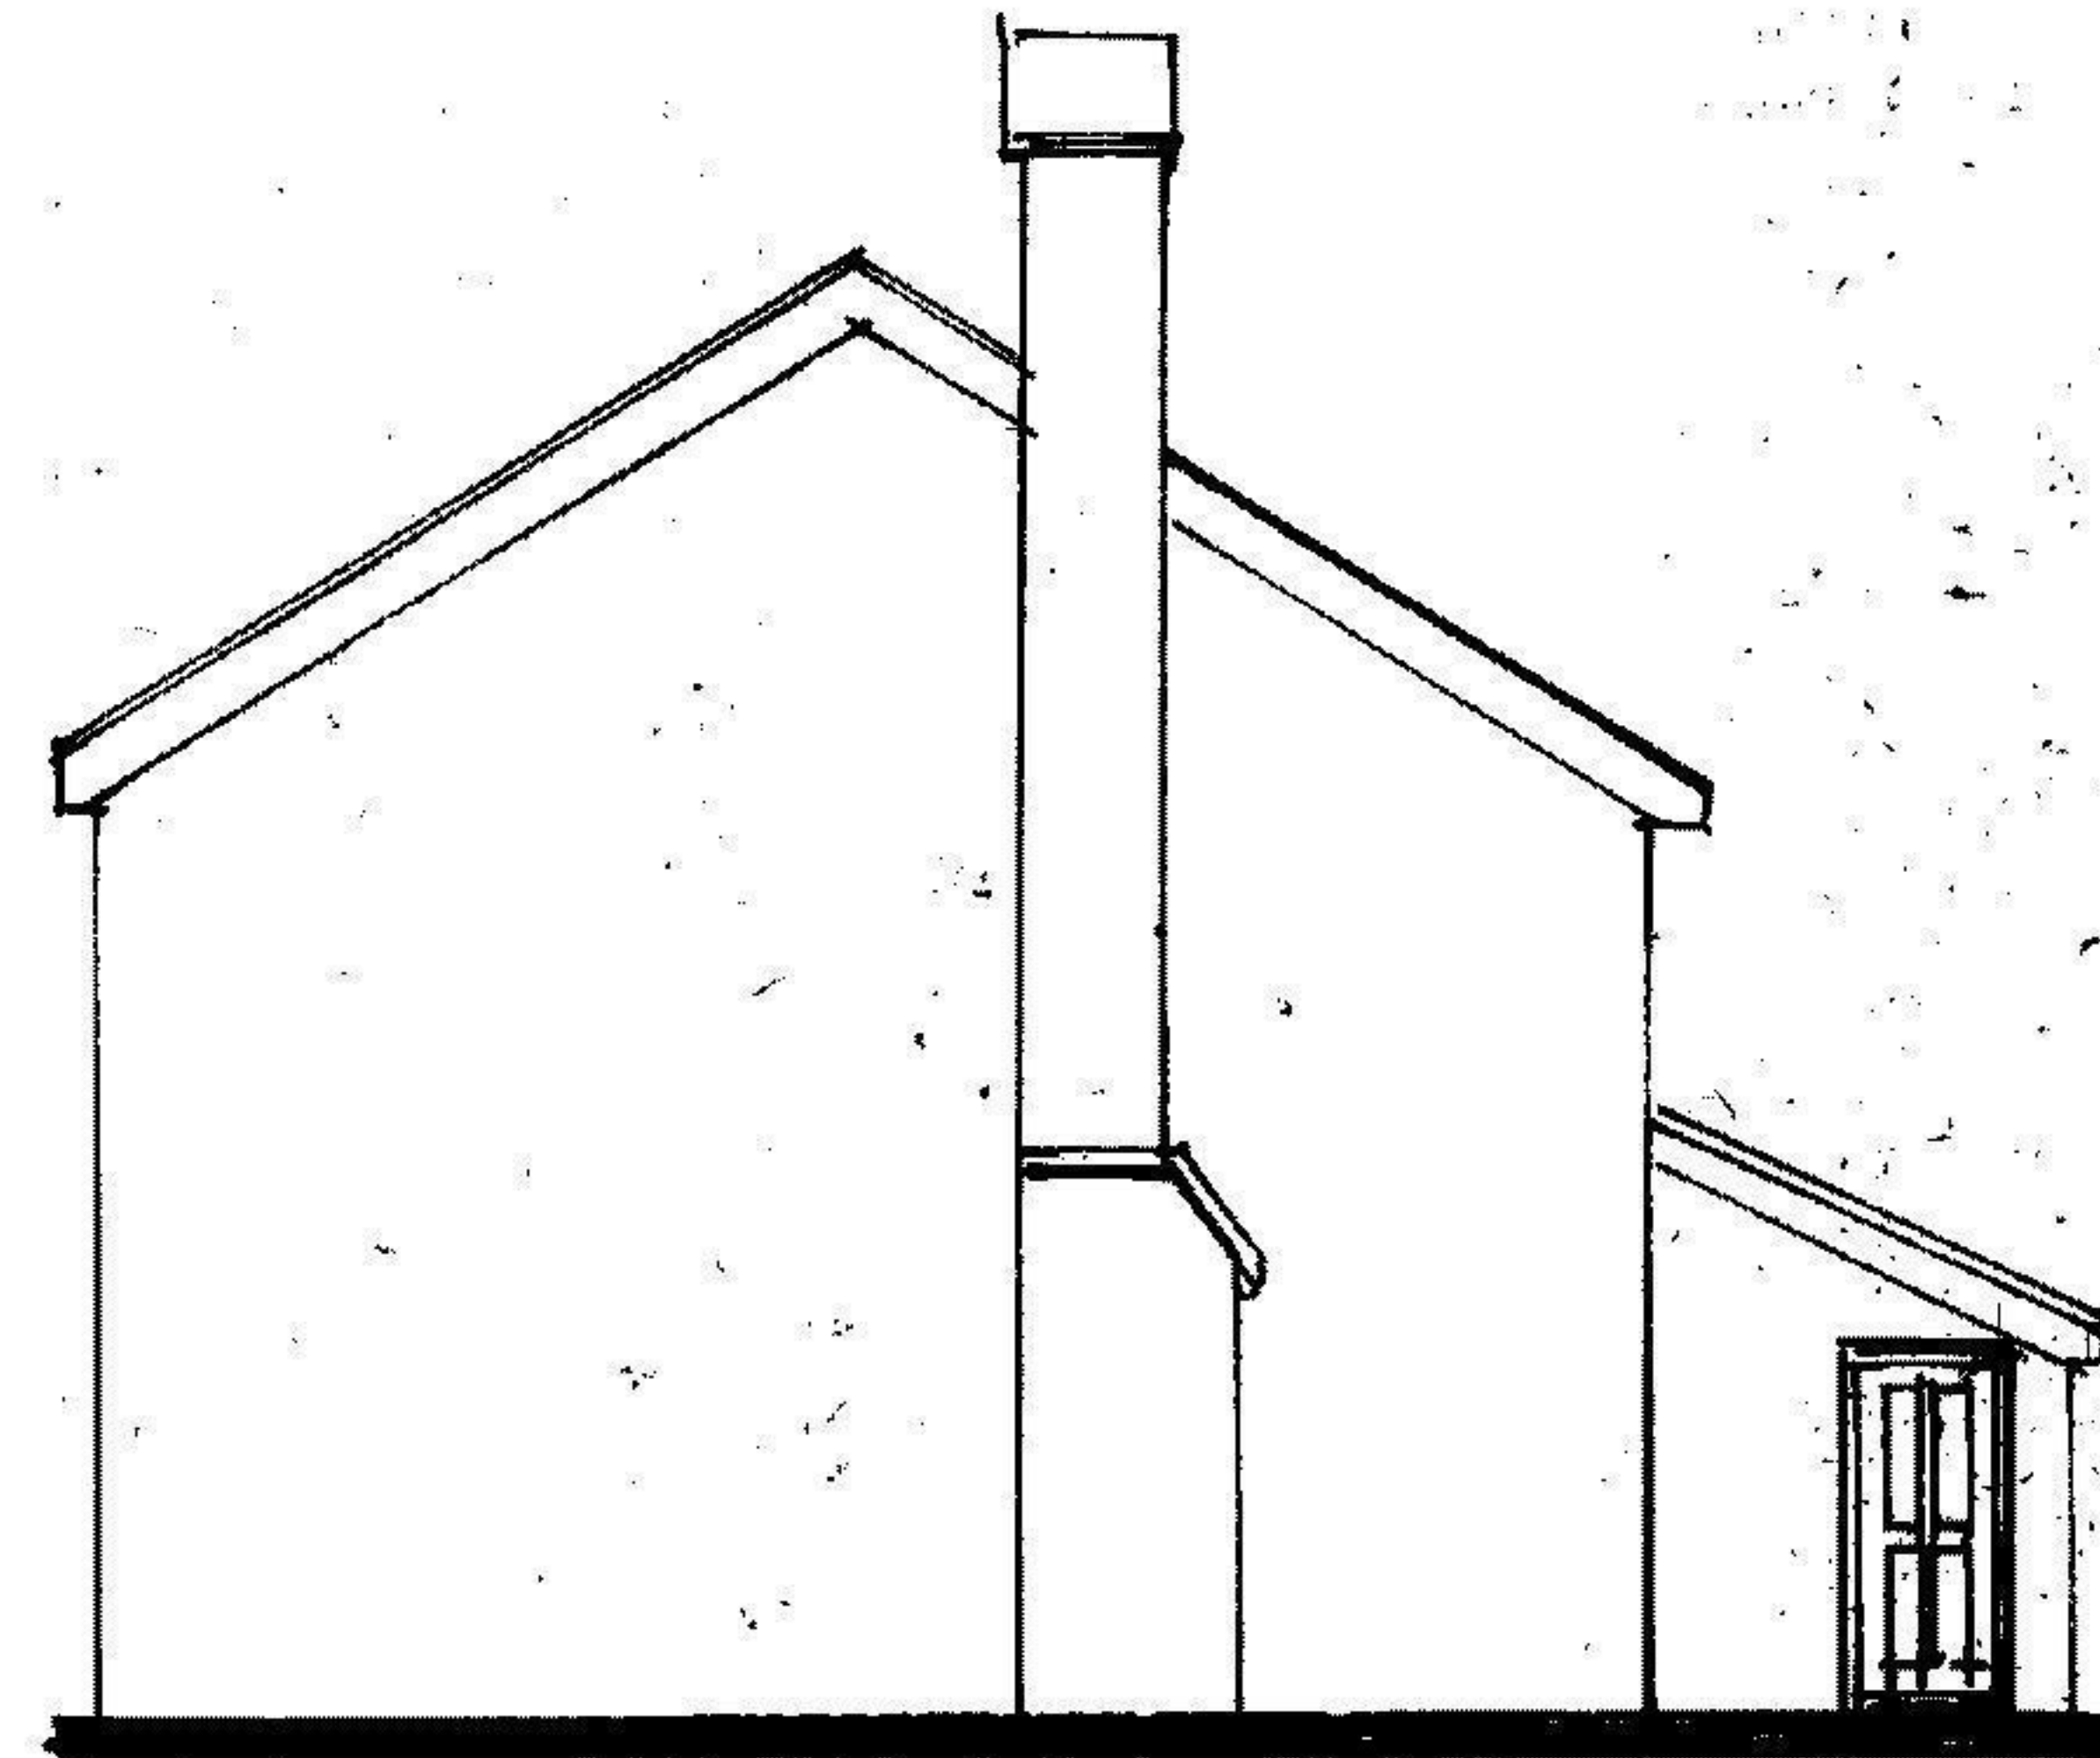


Left Side


Proposed Elevations

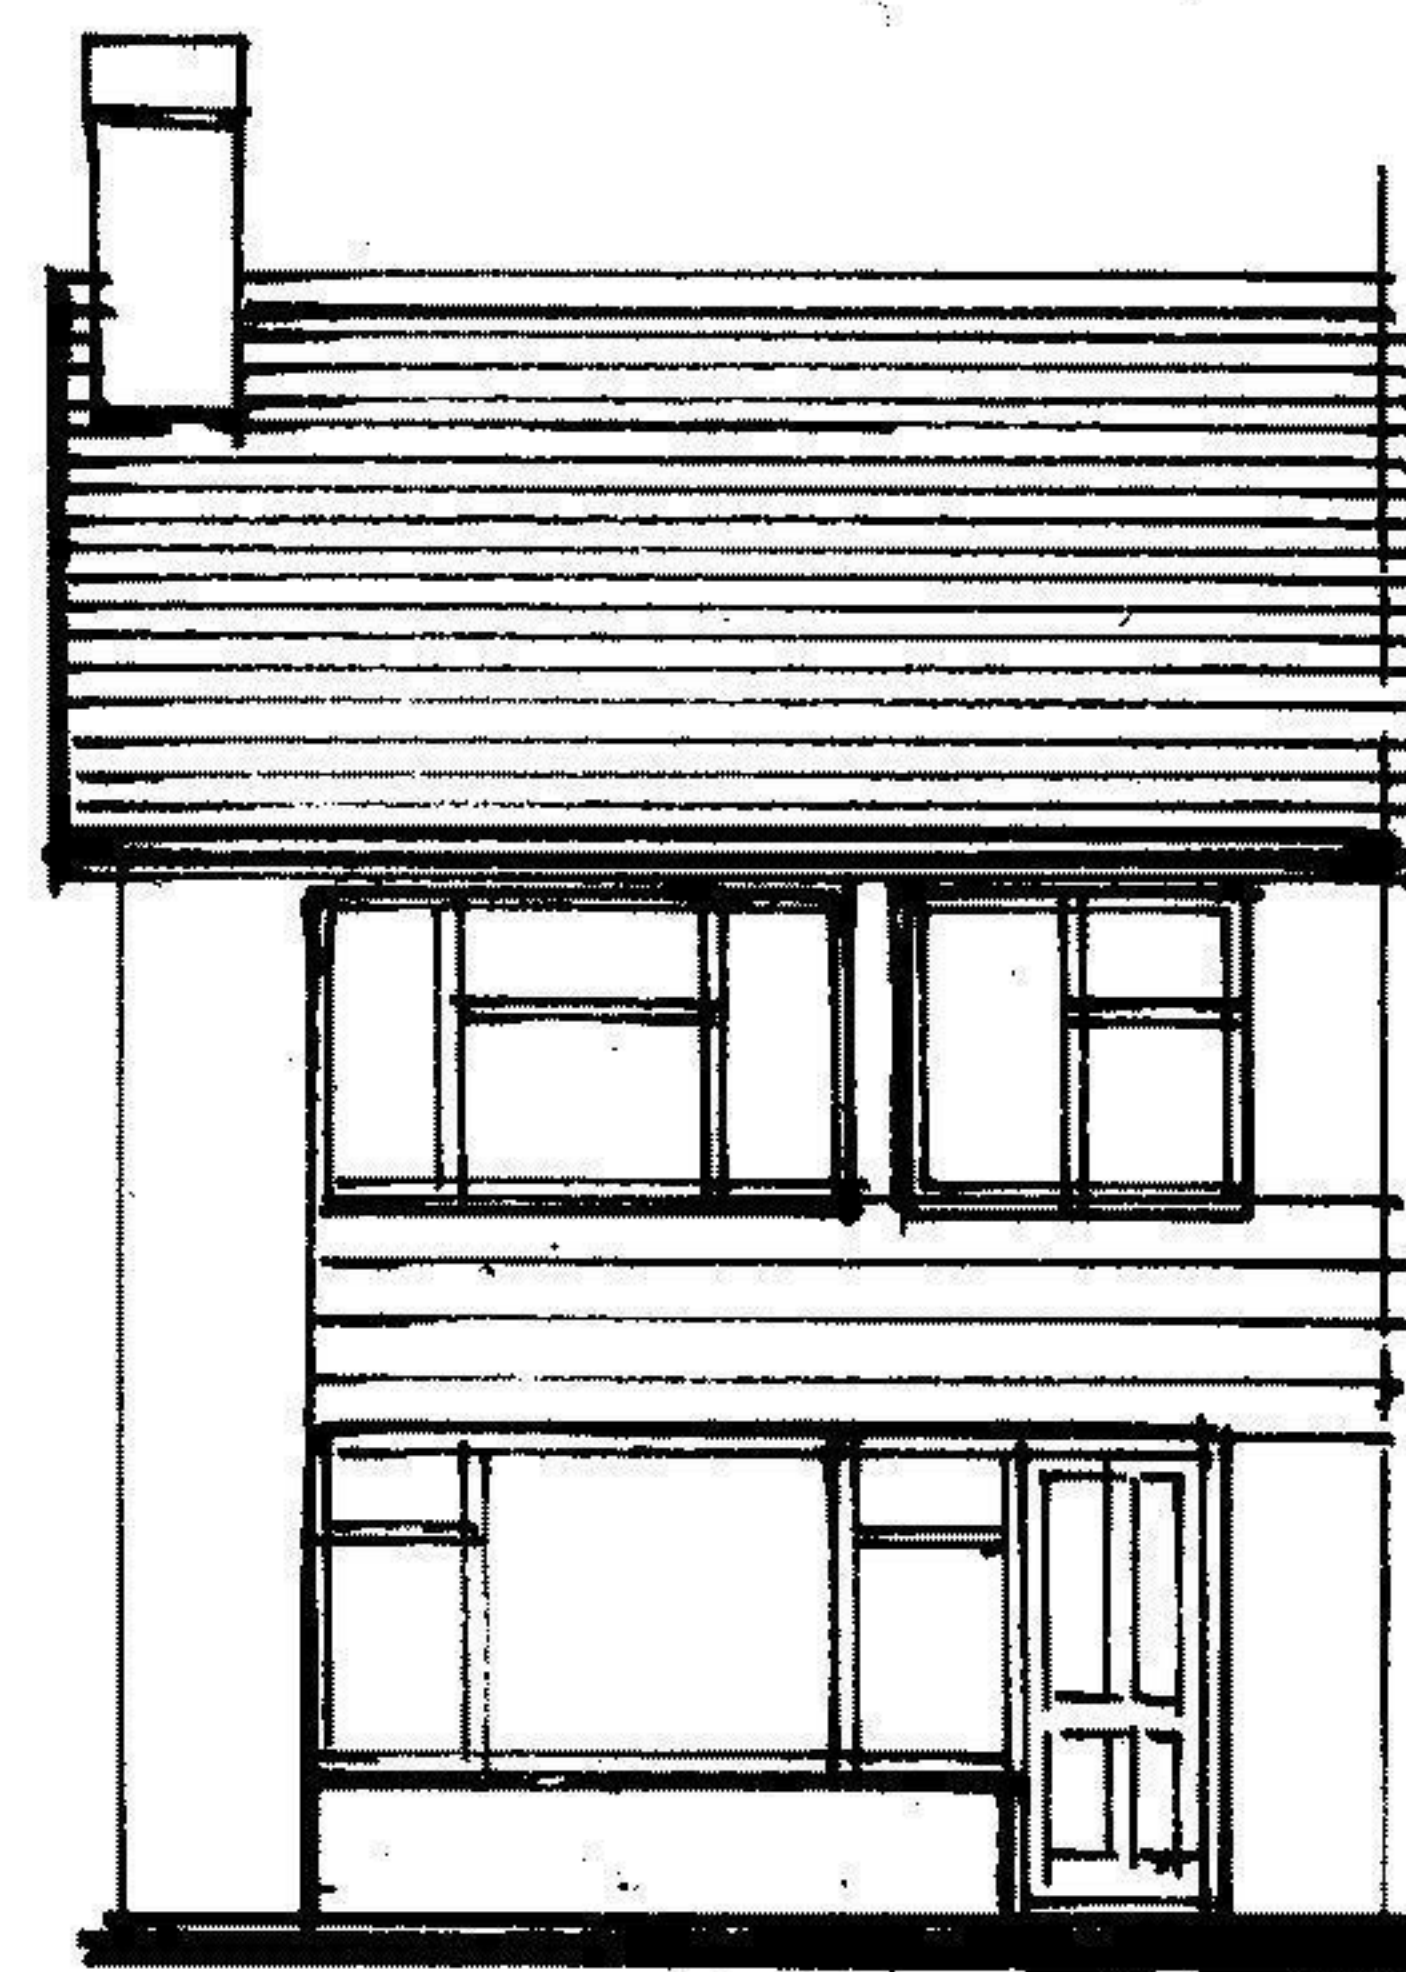

Front

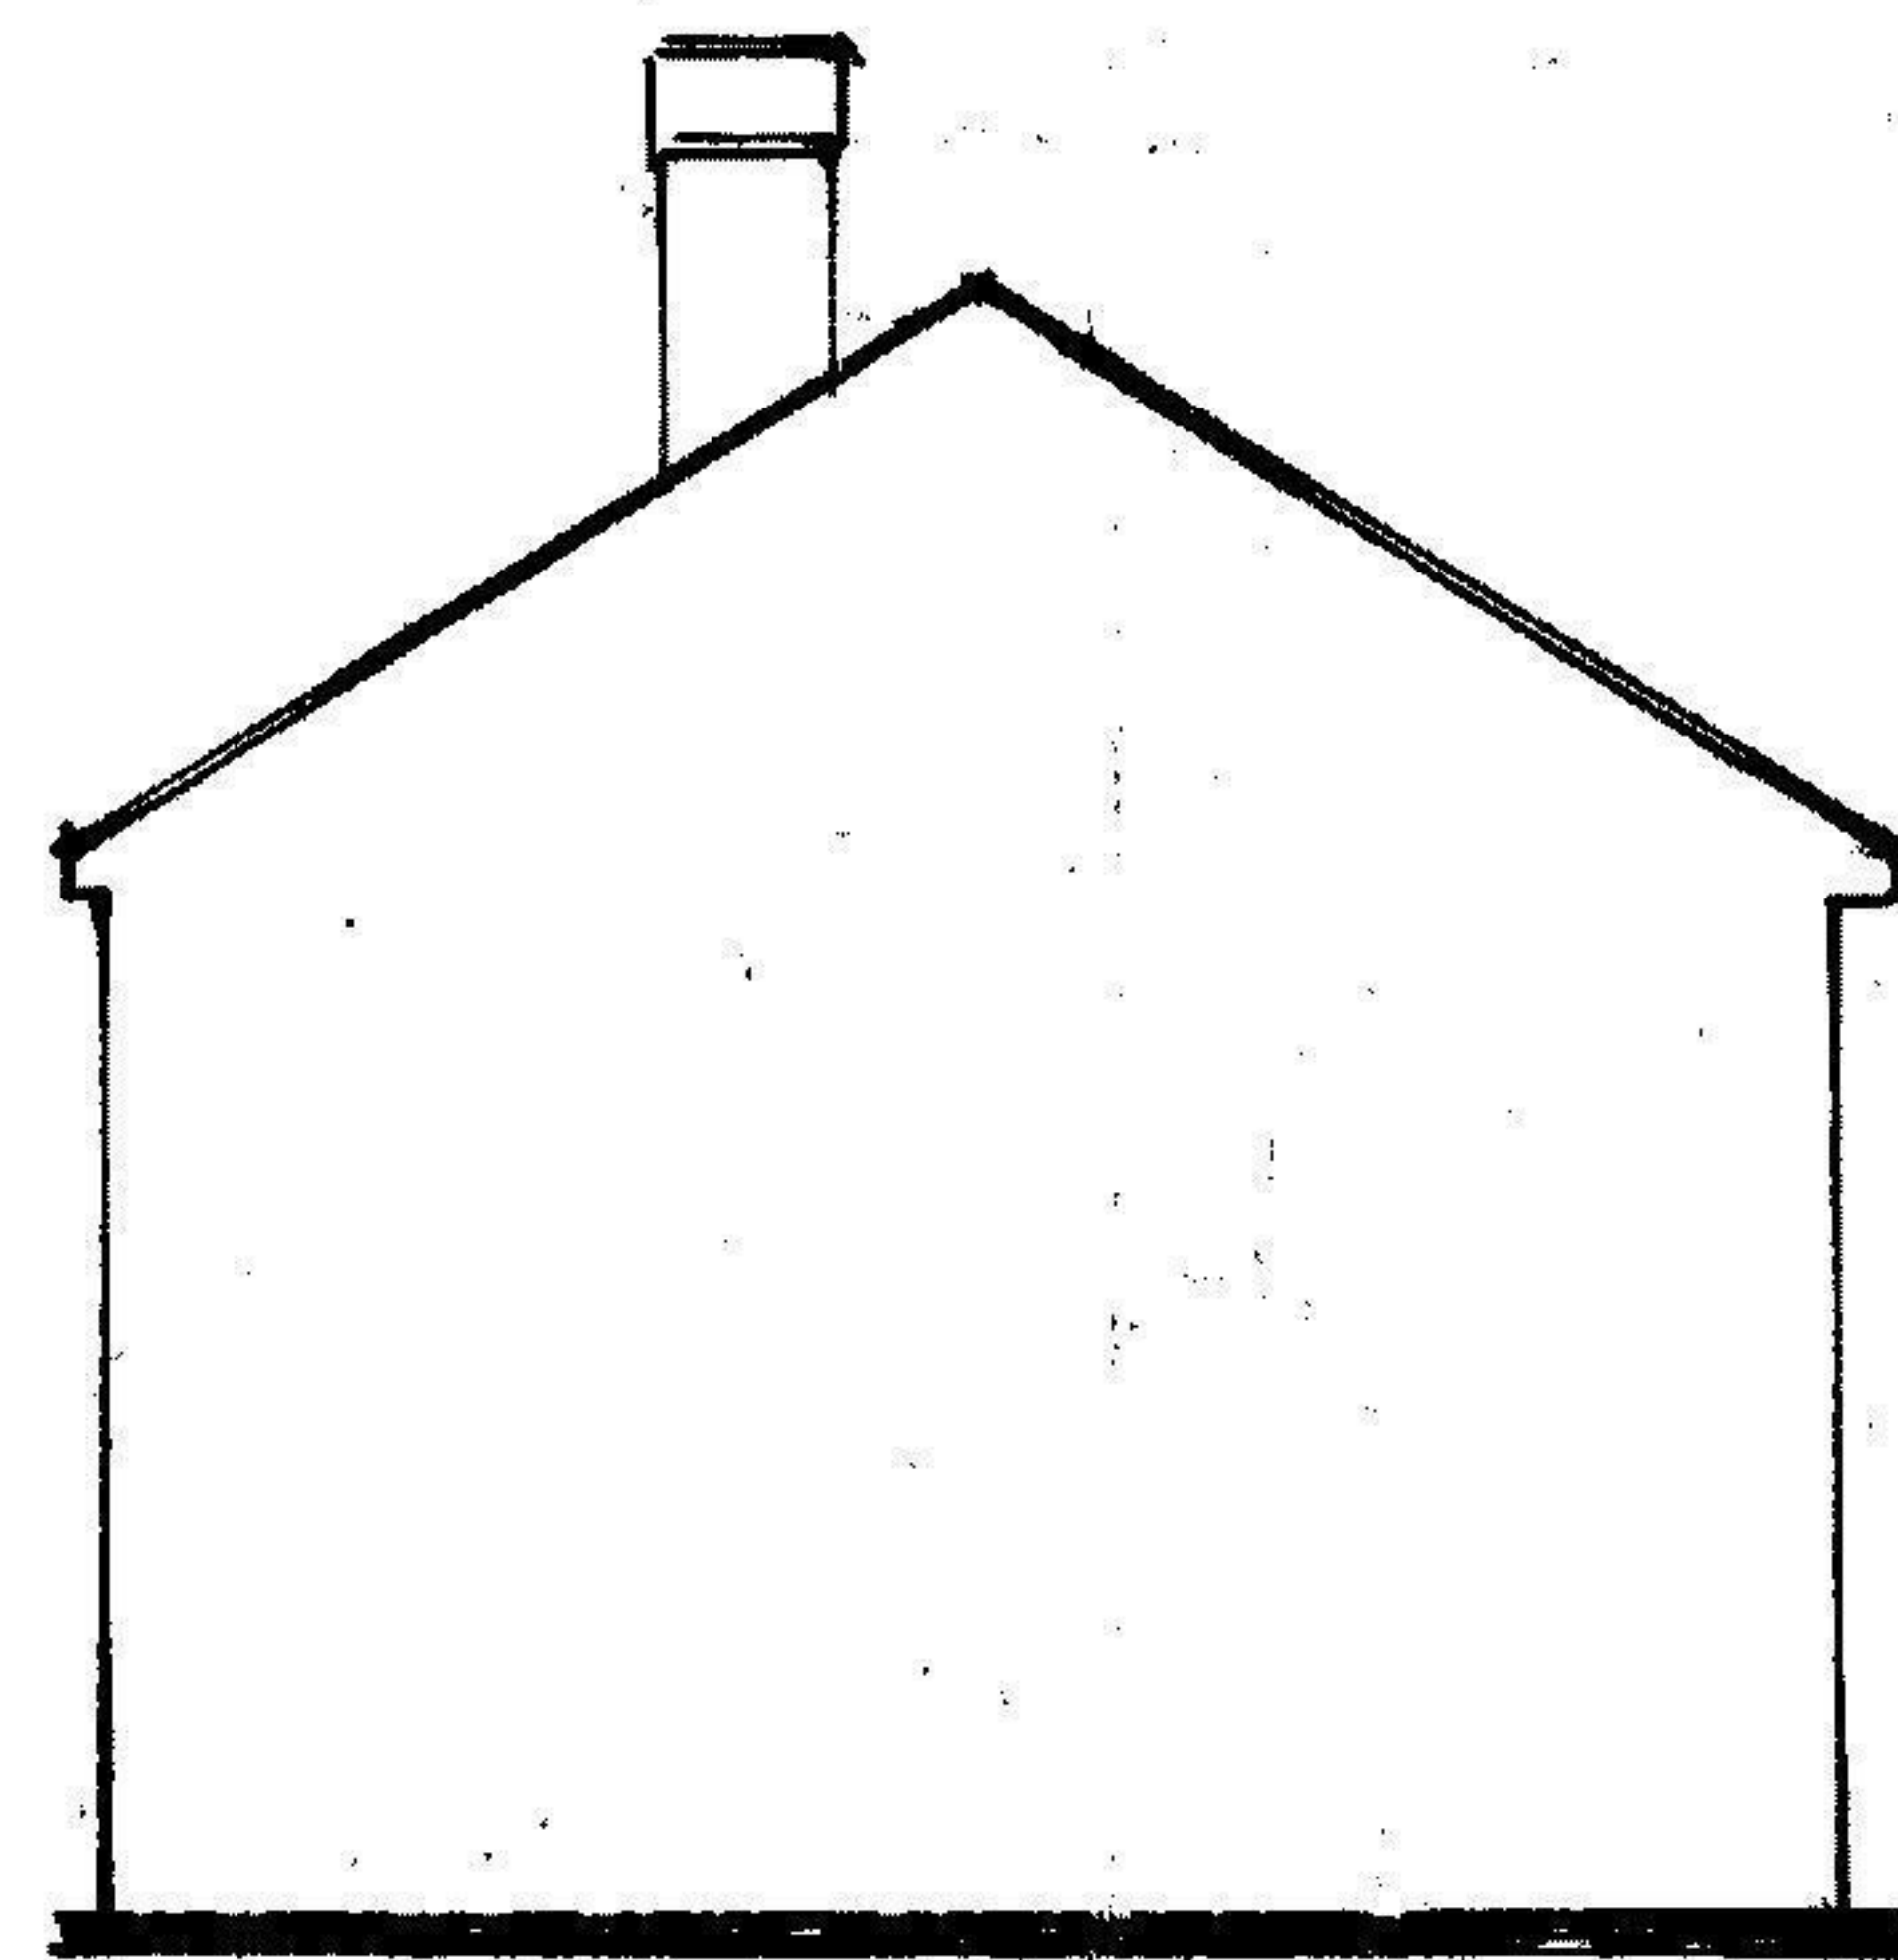

Right Side

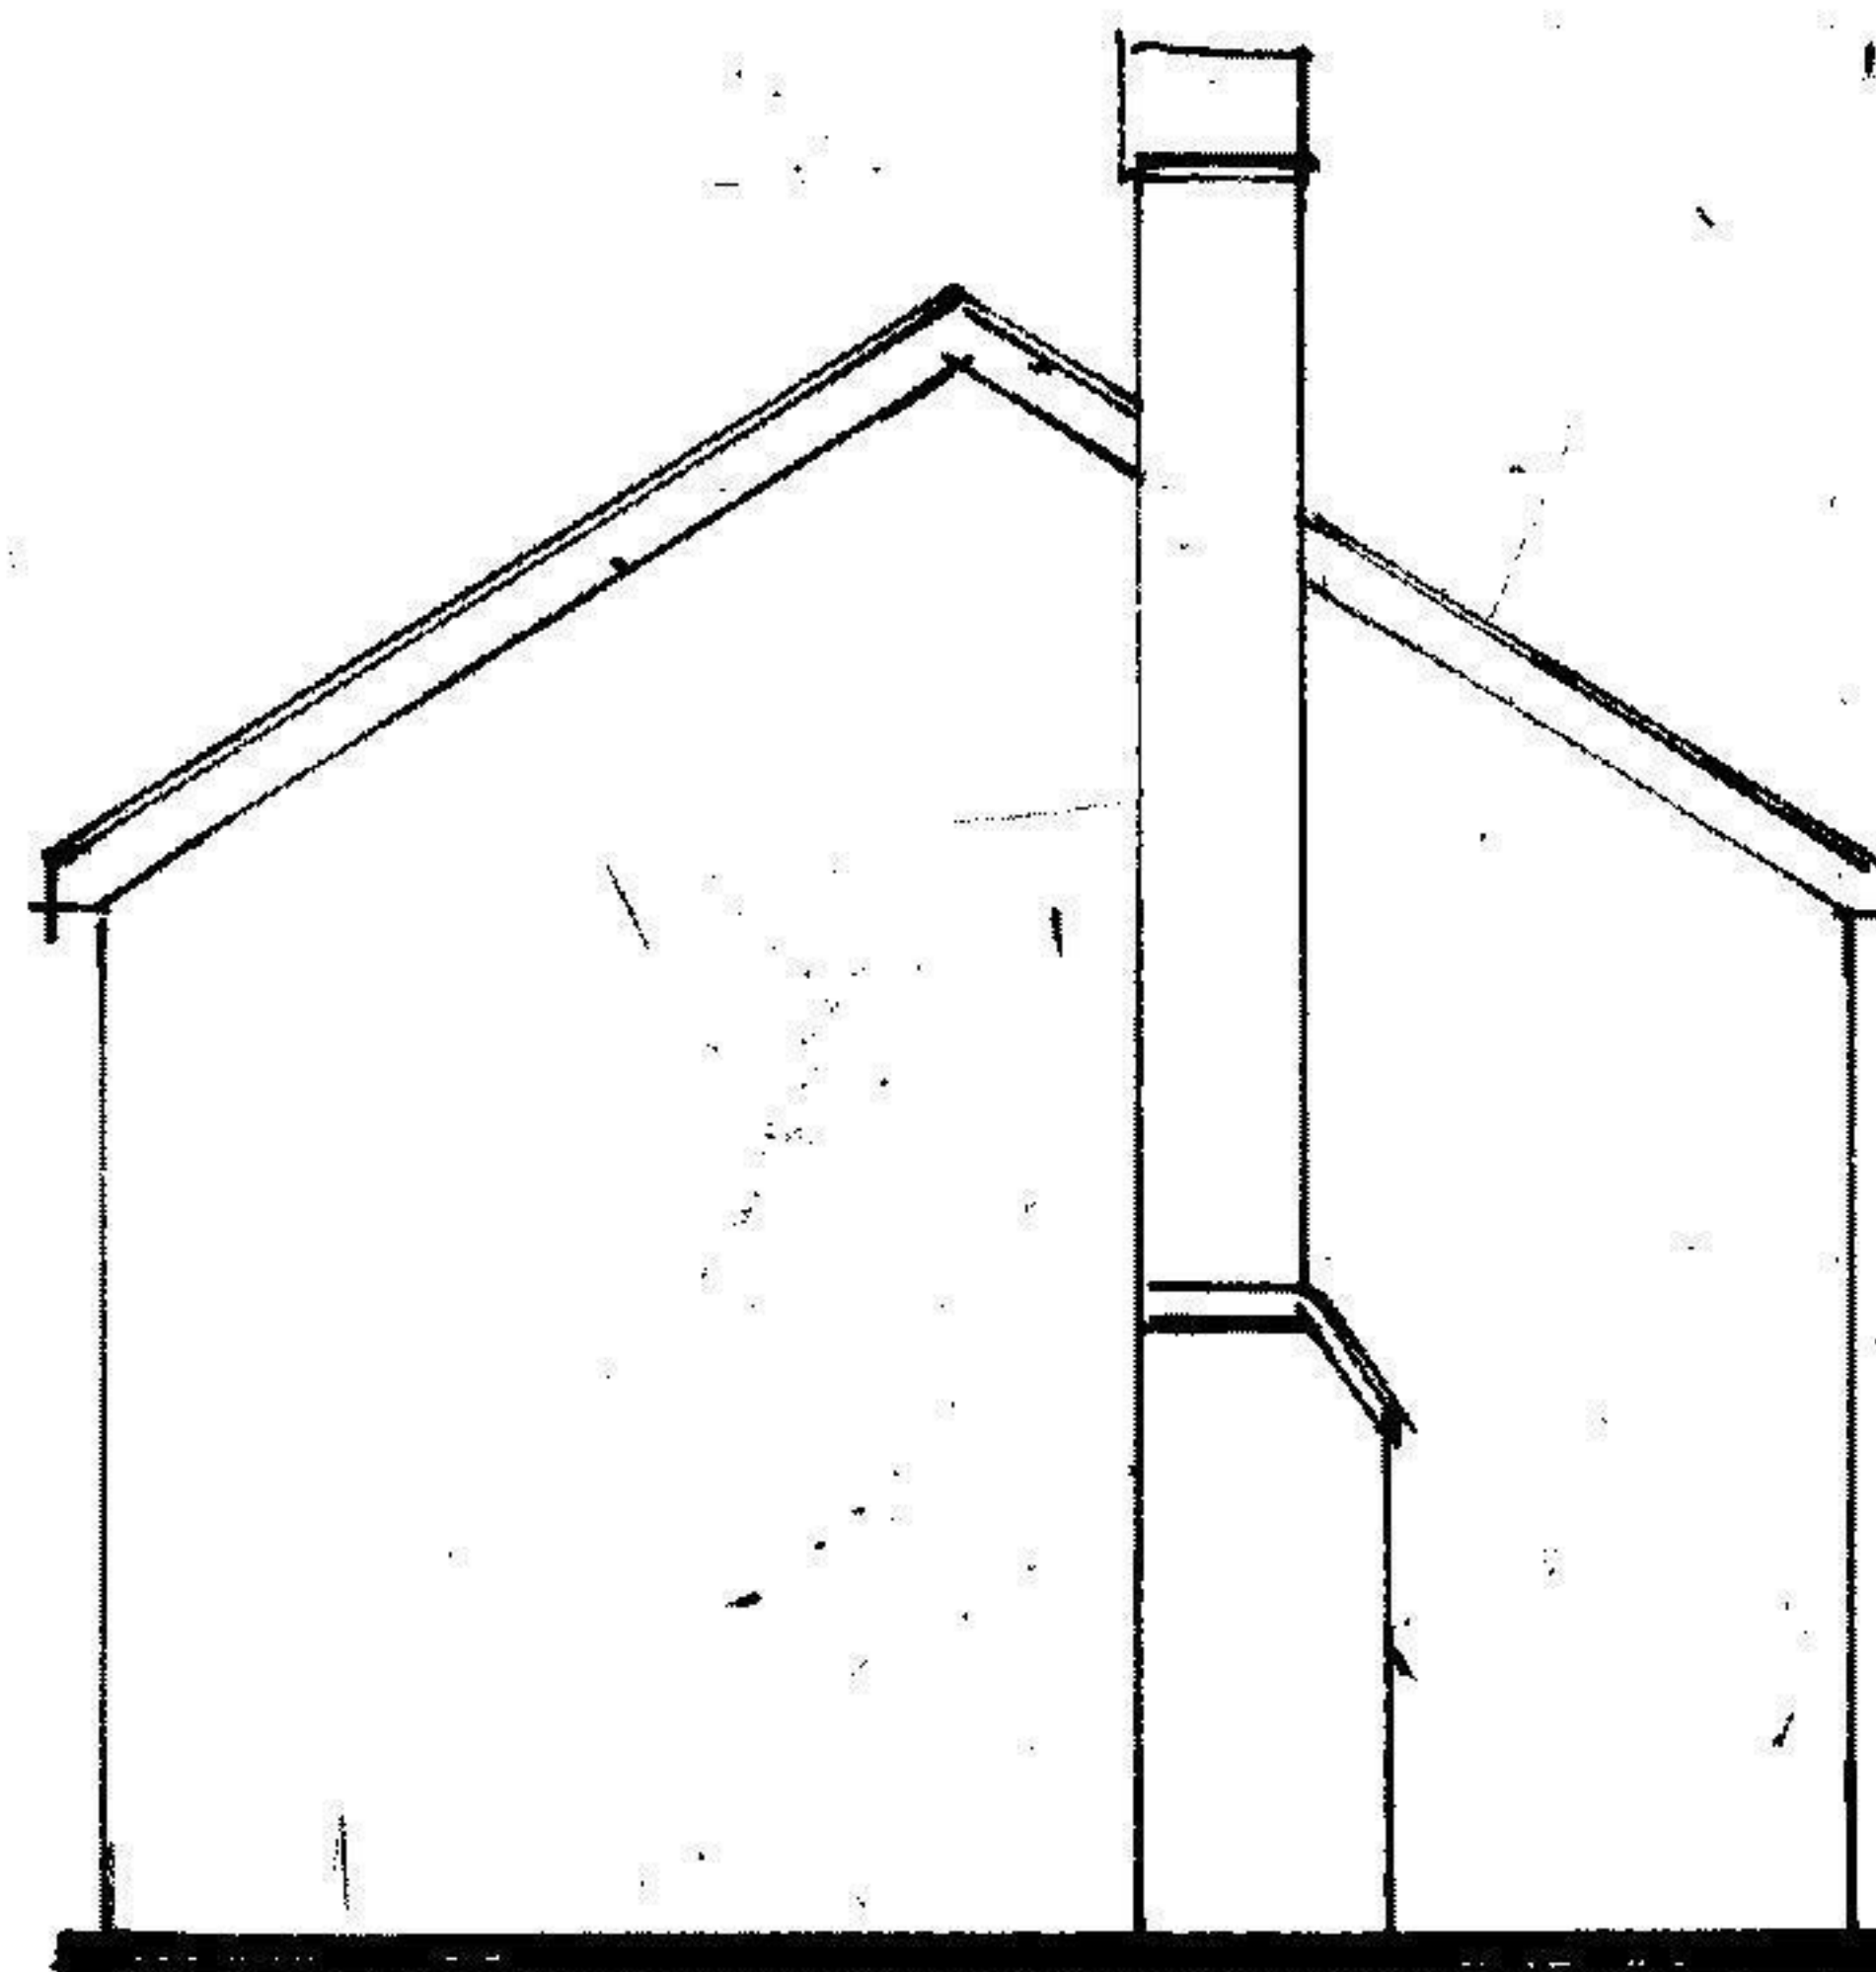

Left Side

Existing Elevations

Amendments	Date

Client **Mr & Mrs Wright**

Site Address

**13 Erin Way
Burgess Hill
West Sussex
RH15 9PN**

Proposal **Front Porch**

Drawing Title **Elevations**

Date **18/05/25** Drawn **S. Burrows**

Scales **1:100**

DWG NO. S13386/3	REV
-------------------------	-----