


HARD LANDSCAPING

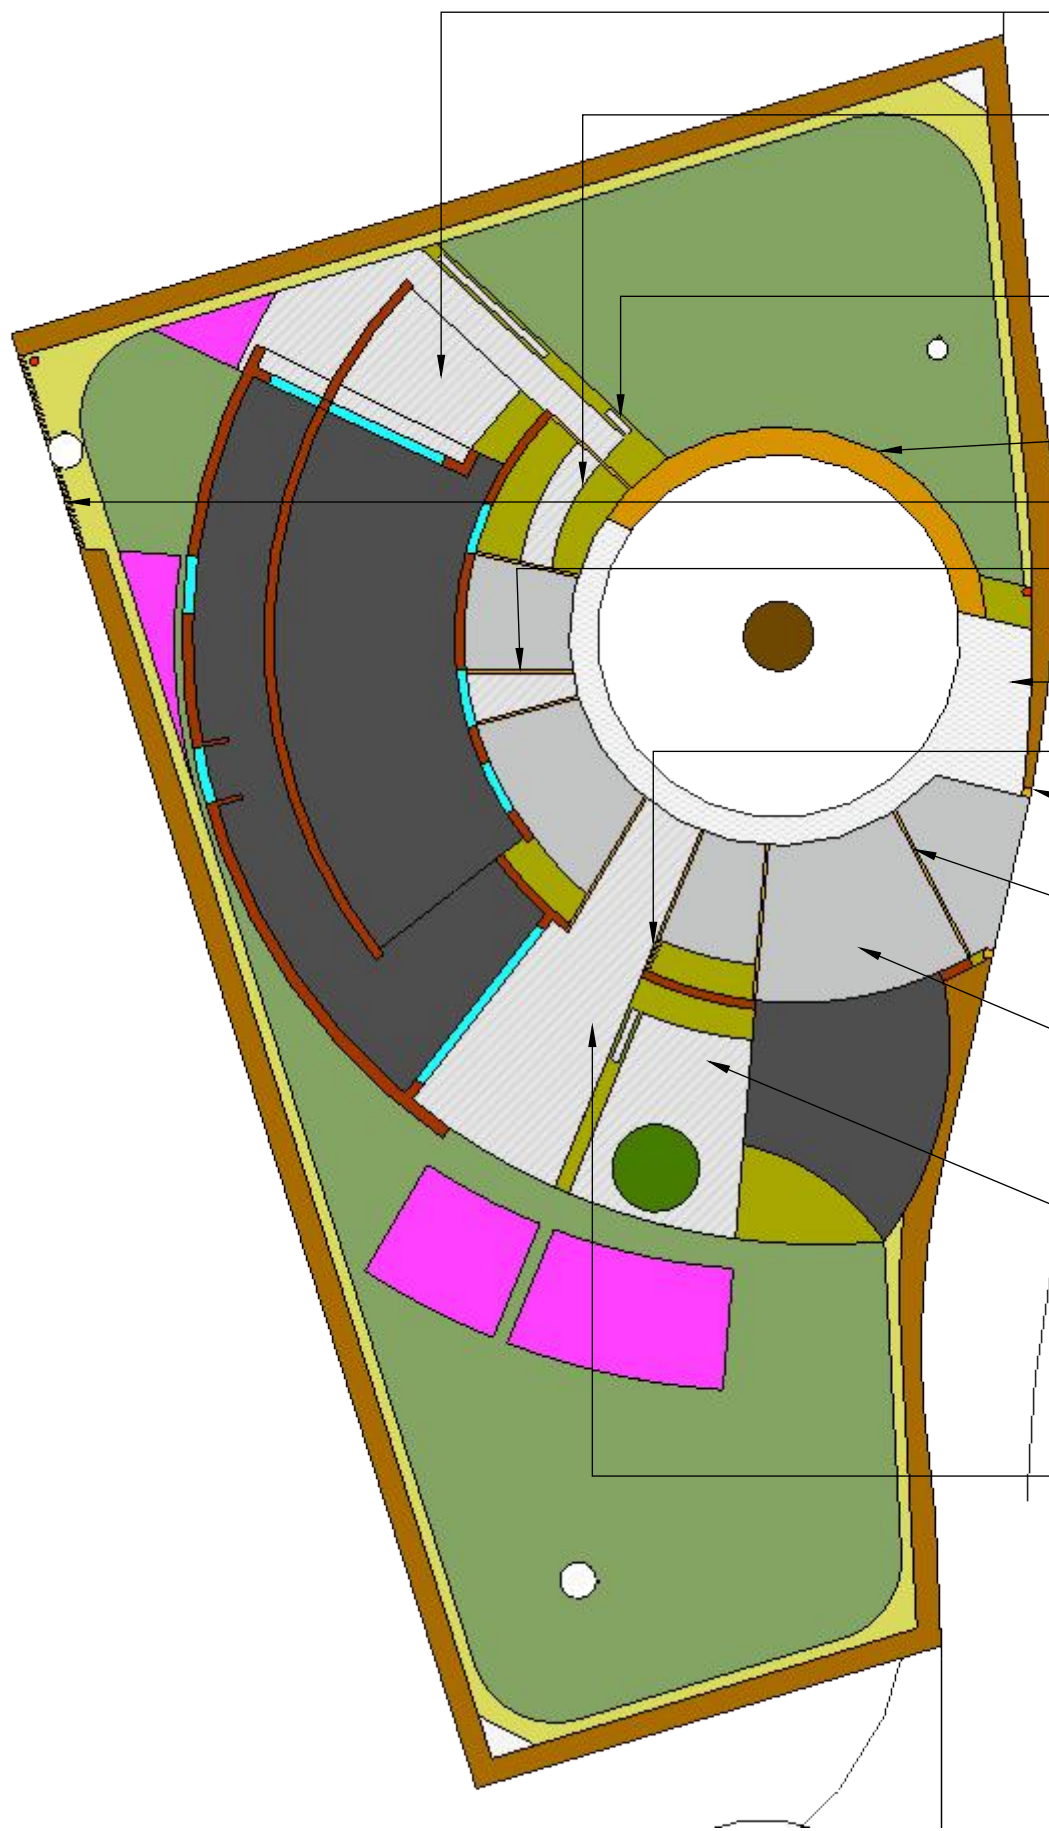

- 10. Main Patio Paving: Schellevis 400x600 format concrete slabs or similar. Permeable. To be laid over a sub base with a blinding layer of sand / grit. See manufacturers guidelines For installation
- 9. Transition Paving (Pathway): Schellevis Block Pavers 150x50 or similar. Permeable. To be laid over a sub base with a blinding layer of sand / grit. See manufacturers guidelines For installation
- 11. Stepping Stone Paving (3 Areas): Schellevis 400x600 format concrete slabs or similar. Permeable. To be laid over a sub base with a blinding layer of sand / grit. See manufacturers guidelines For installation
- 1. Zonal Edging: where required to separate materials, Fabricated steel edging 100mm depth with anchoring 'pins' to avoid root damage
- 12. Corten Steel Screening Posts: fabricated posts (200mmx100mm hollow cuboid posts) Installed on spiked anchoring 'feet' to avoid root damage. Designed to screen or add boundary
- 8. Transition Paving (Main Entrance): Schellevis Block Pavers 150x50 or similar. Permeable. To be laid over a sub base with a blinding layer of sand / grit. See manufacturers guidelines For installation
- 3. Geo-Grid: HEXpave gravel and grass paving grid or similar - permeable grid interconnecting matting for temporary drive and turning areas / tree root protection zone/ planted with grass seed and gravel mix for stability, drainage and easier maintenance
- 13. Corten Steel Screening Posts: fabricated posts (200mmx100mm hollow cuboid posts) Installed on spiked anchoring 'feet' to avoid root damage. Designed to screen or add boundary
- 2. Corten Steel Entrance Posts: 2No. Fabricated corten steel square posts 300mmx300mm, conical tops, hollow - concrete setting
- 4. Corten Steel 'Rills' : fabricated corten steel sectional 'rills' (100mm width, 50mm depth - cut to suit ground conditions such as surface Roots). Steel anchoring 'pins' to be welded to sides to avoid root damage
- 5. Grass Paving: Schellevis Grass Paver - Hexagon or similar. Permeable. 'Gaps' to be sown with grass seed, marginal area thymus and Gravel pockets at the designers discretion. To be laid over a sub base with a blinding layer of sand / grit. See manufacturers guidelines For installation
- 6. Courtyard Paving: Schellevis 400x600 format concrete slabs or similar. Permeable. To be laid over a sub base with a blinding layer of sand / grit. See manufacturers guidelines For installation
- 7. Transition Paving (Side Entrance): Schellevis Block Pavers 150x50 or similar. Permeable. To be laid over a sub base with a blinding layer of sand / grit. See manufacturers guidelines For installation