


Site Location Plan

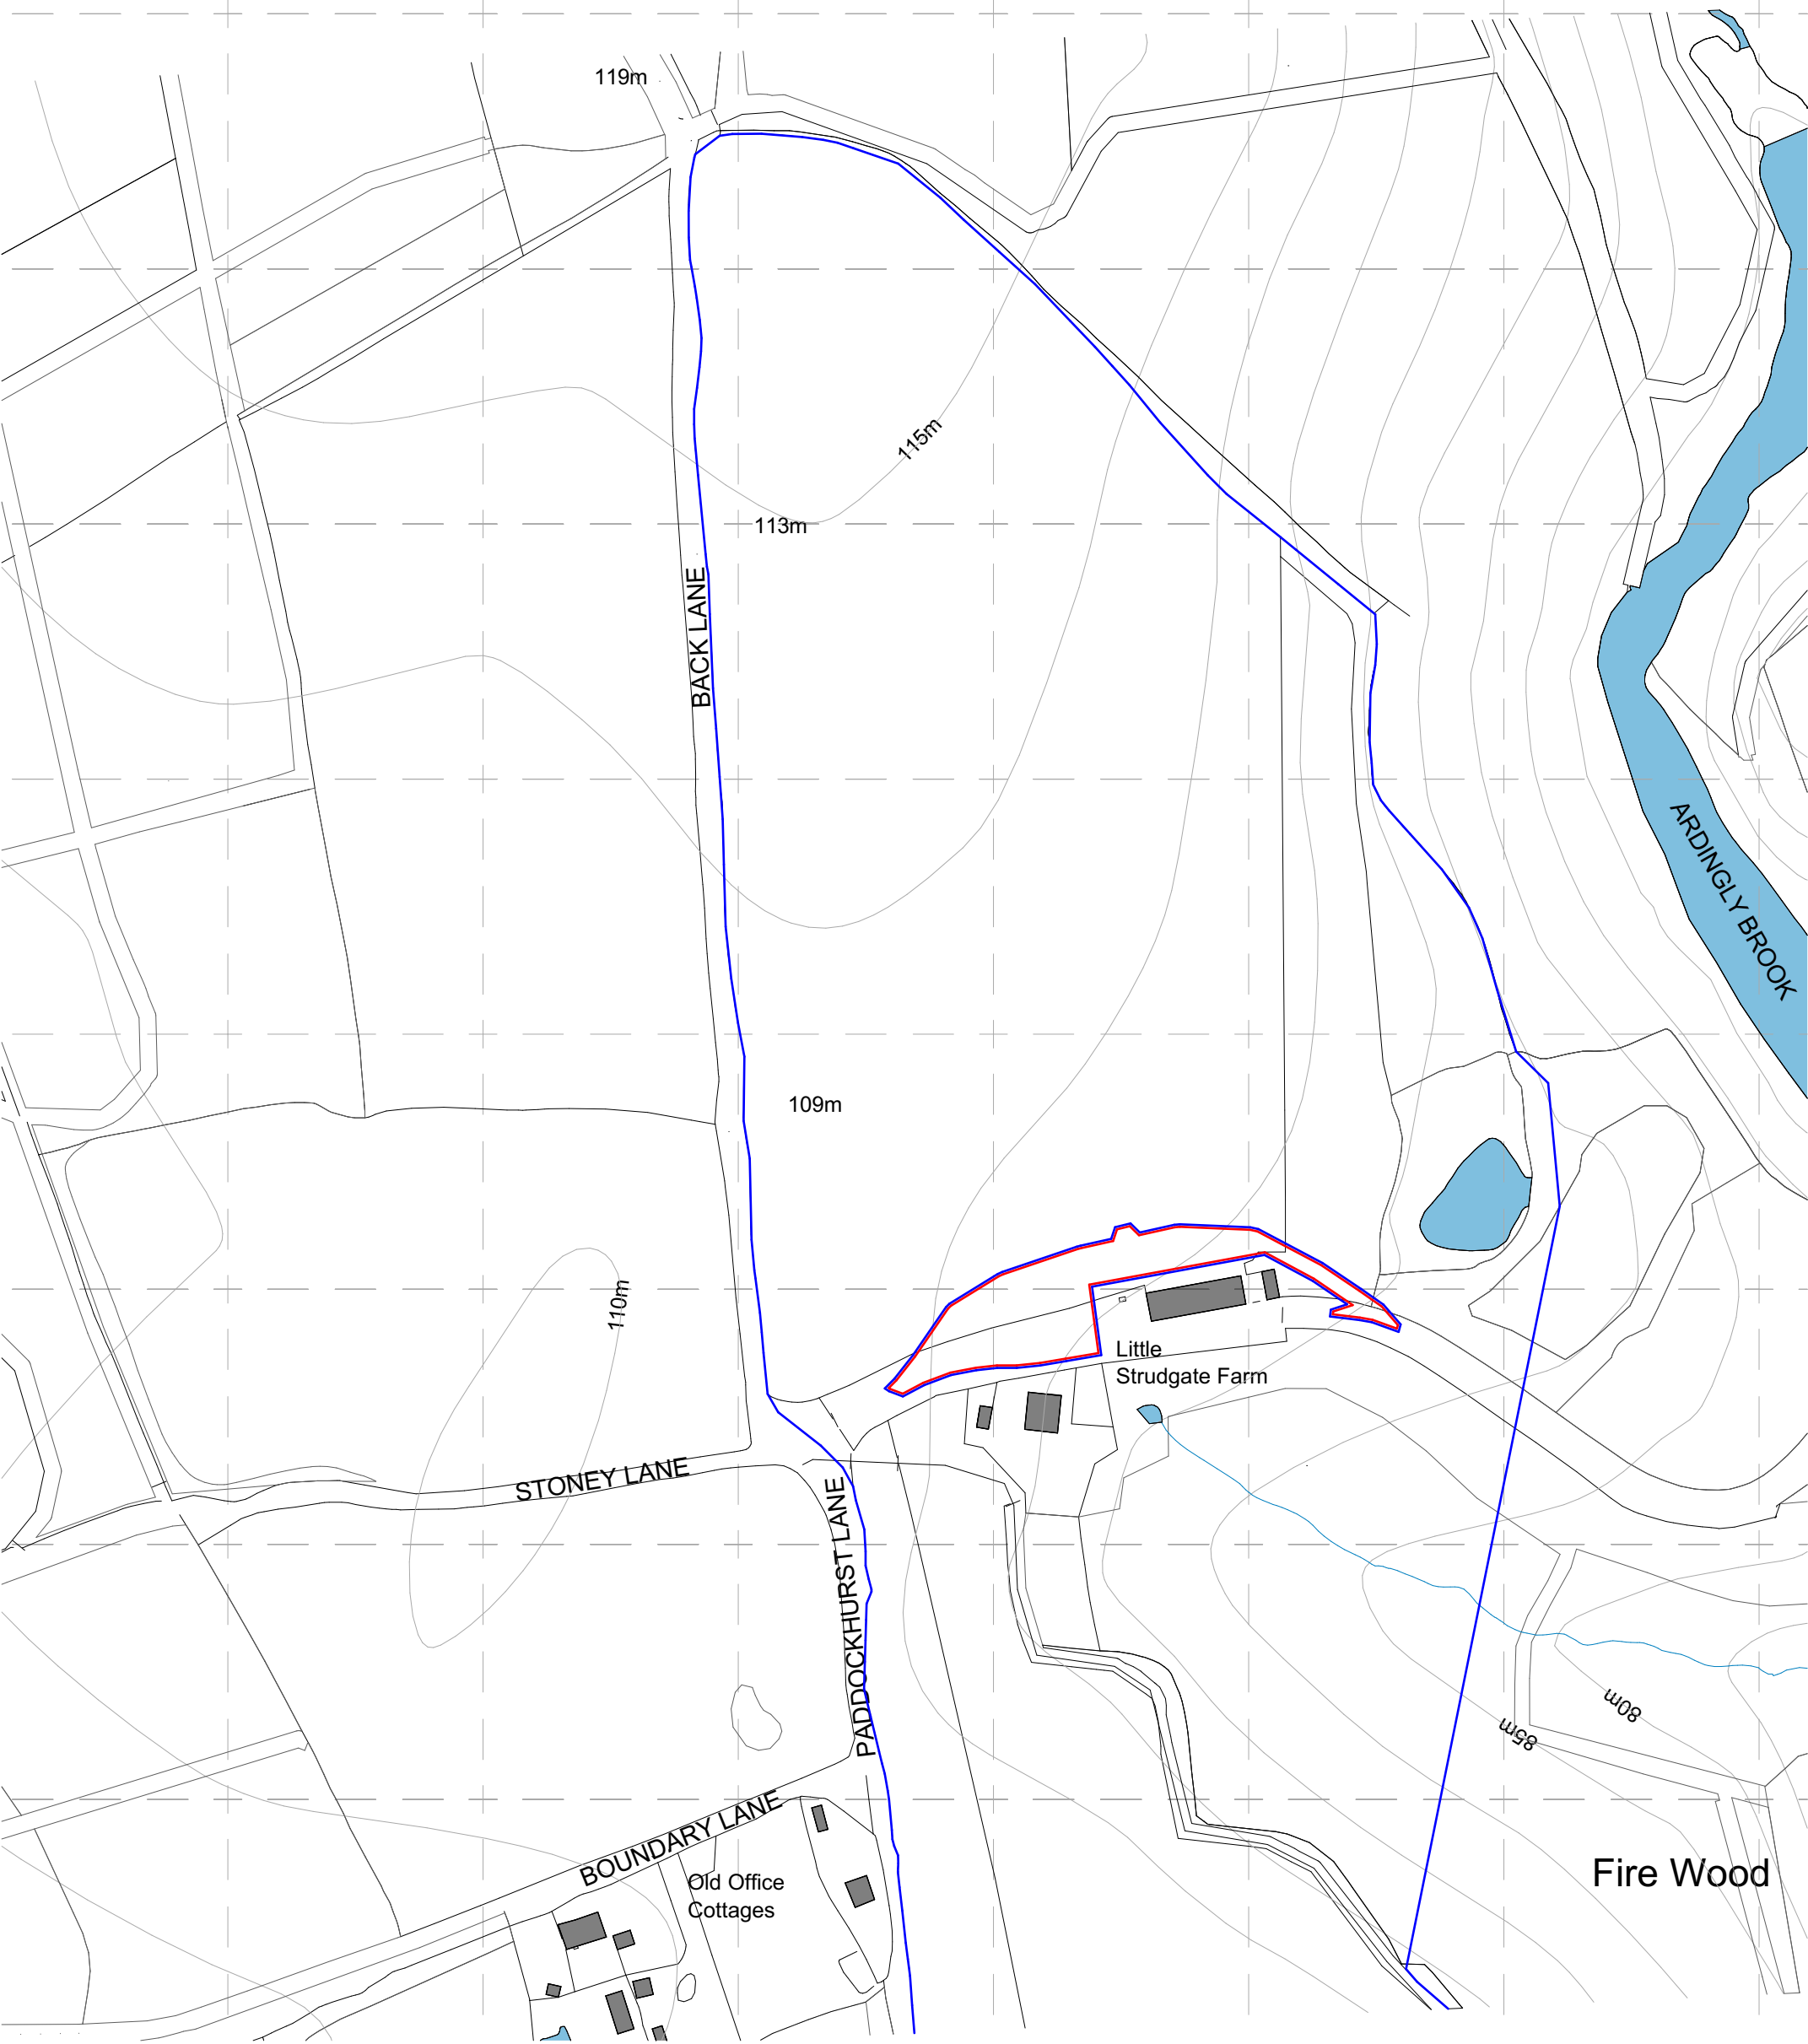

Mapping contents © Crown copyright and database rights 2025 Ordnance Survey 100035207

Current Revision Description

C - 31/07/2025		
Plan amendments.		
C	31/07/2025	
B	27/07/2025	
A	26/07/2025	
Rev	Date	Drawn

This document and its design content is copyright © and is the property of Ross Aylward Architecture & Conservation Ltd. It may not be reproduced without their expressed permission. It shall be read in conjunction with all other associated project information including models, specifications, schedules and related consultants drawings and documentation.

Do not scale from this drawing unless for Planning purposes. Figured dimensions only are to be used.

All dimensions must be checked on site by the Contractor prior to the commencement of any fabrication or building works. Immediately report any discrepancies, errors or omissions to Ross Aylward Architecture & Conservation prior to the commencement of any fabrication or building works. If in doubt please ASK.

project
**Little Strudgates,
Paddockhurst Lane,
Haywards Heath,
RH17 6QZ**

client
Mr A. Woolf

drawing
Site Location Plan

stage
Detailed Design

date
31/07/2025

scale
1:2,500

sheet size
A3

job no._drwg typ._drwg no. revision
2514_EX_001_C

ROSS AYLWARD
ARCHITECTURE & CONSERVATION
T 07816 168849
E ross@rossaylward.co.uk