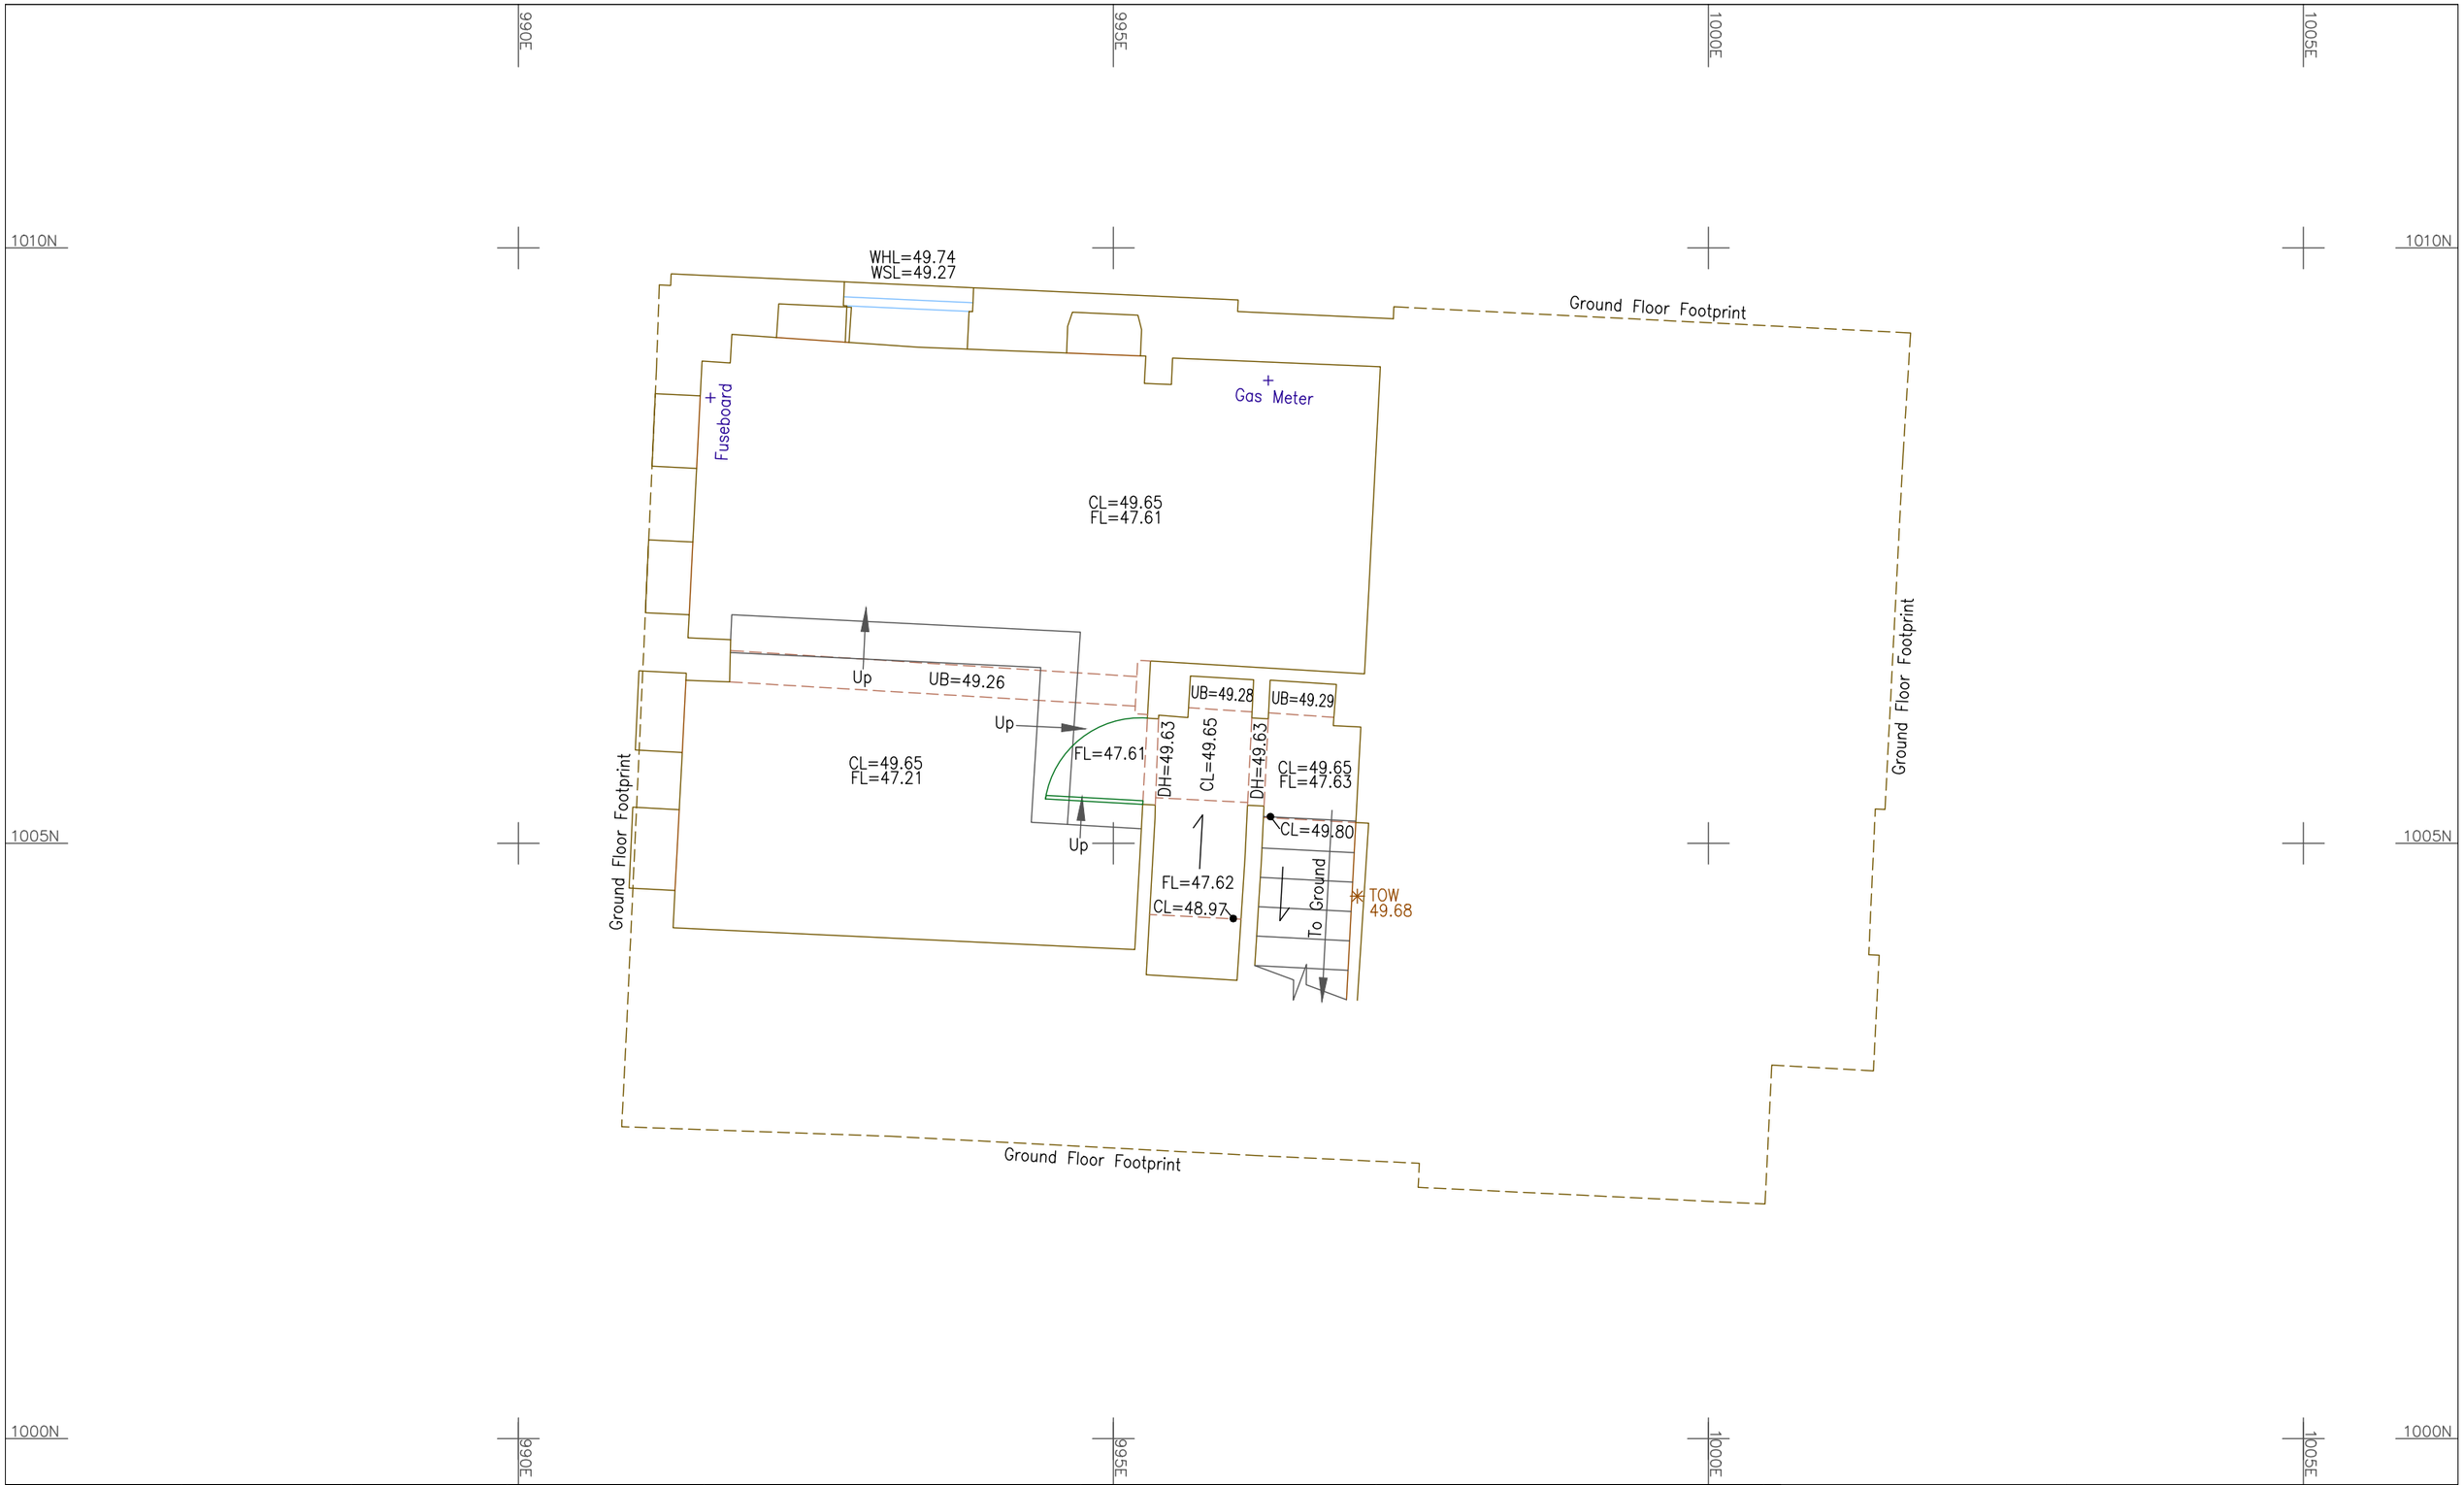

JOB NO:CM/25399/BASE	SCALE: 1:50m (A3)	DRAWN: WB	DATE: 14.04.2025

REVISION:

LEVELLING: Ground Floor Level as shown. Value used 50.00m

PROJECT TITLE: Basement Plan

SITE ADDRESS: Hampton House, Judges Close, East Grinstead, RH19 3AP

KEY:

- WSL= Window Sill Level
- WHL= Window Head Level
- CL= Ceiling Level
- UB= Under Beam
- FL= Floor Level
- DH= Door Head

NOTES:

All information contained in this drawing (including digital data) should be checked and verified prior to any fabrication or construction.

NORTH:

Indicative

CLIENT:

B + C Architecture

Cadmap Ltd
Unit 131 Dunsfold Park
Cranleigh
Surrey, GU6 8TB
T: 01483 429385
E: info@cadmap.co.uk
W: www.cadmap.co.uk

SMAS worksafe consultant www.smasltd.com as recognised by SSIP SAFETY SCHEMES IN PROCUREMENT
CHAS CONTRACTORS HEALTH & SAFETY ASSESSMENT SCHEME Accredited Contractor www.chas.gov.uk
THE SURVEY ASSOCIATION
Constructionline A UK GOVERNMENT CERTIFICATION SERVICE