## GENERAL ARRANGEMENT (1:200)




## ACCESS VISIBILITY (1:1,000)

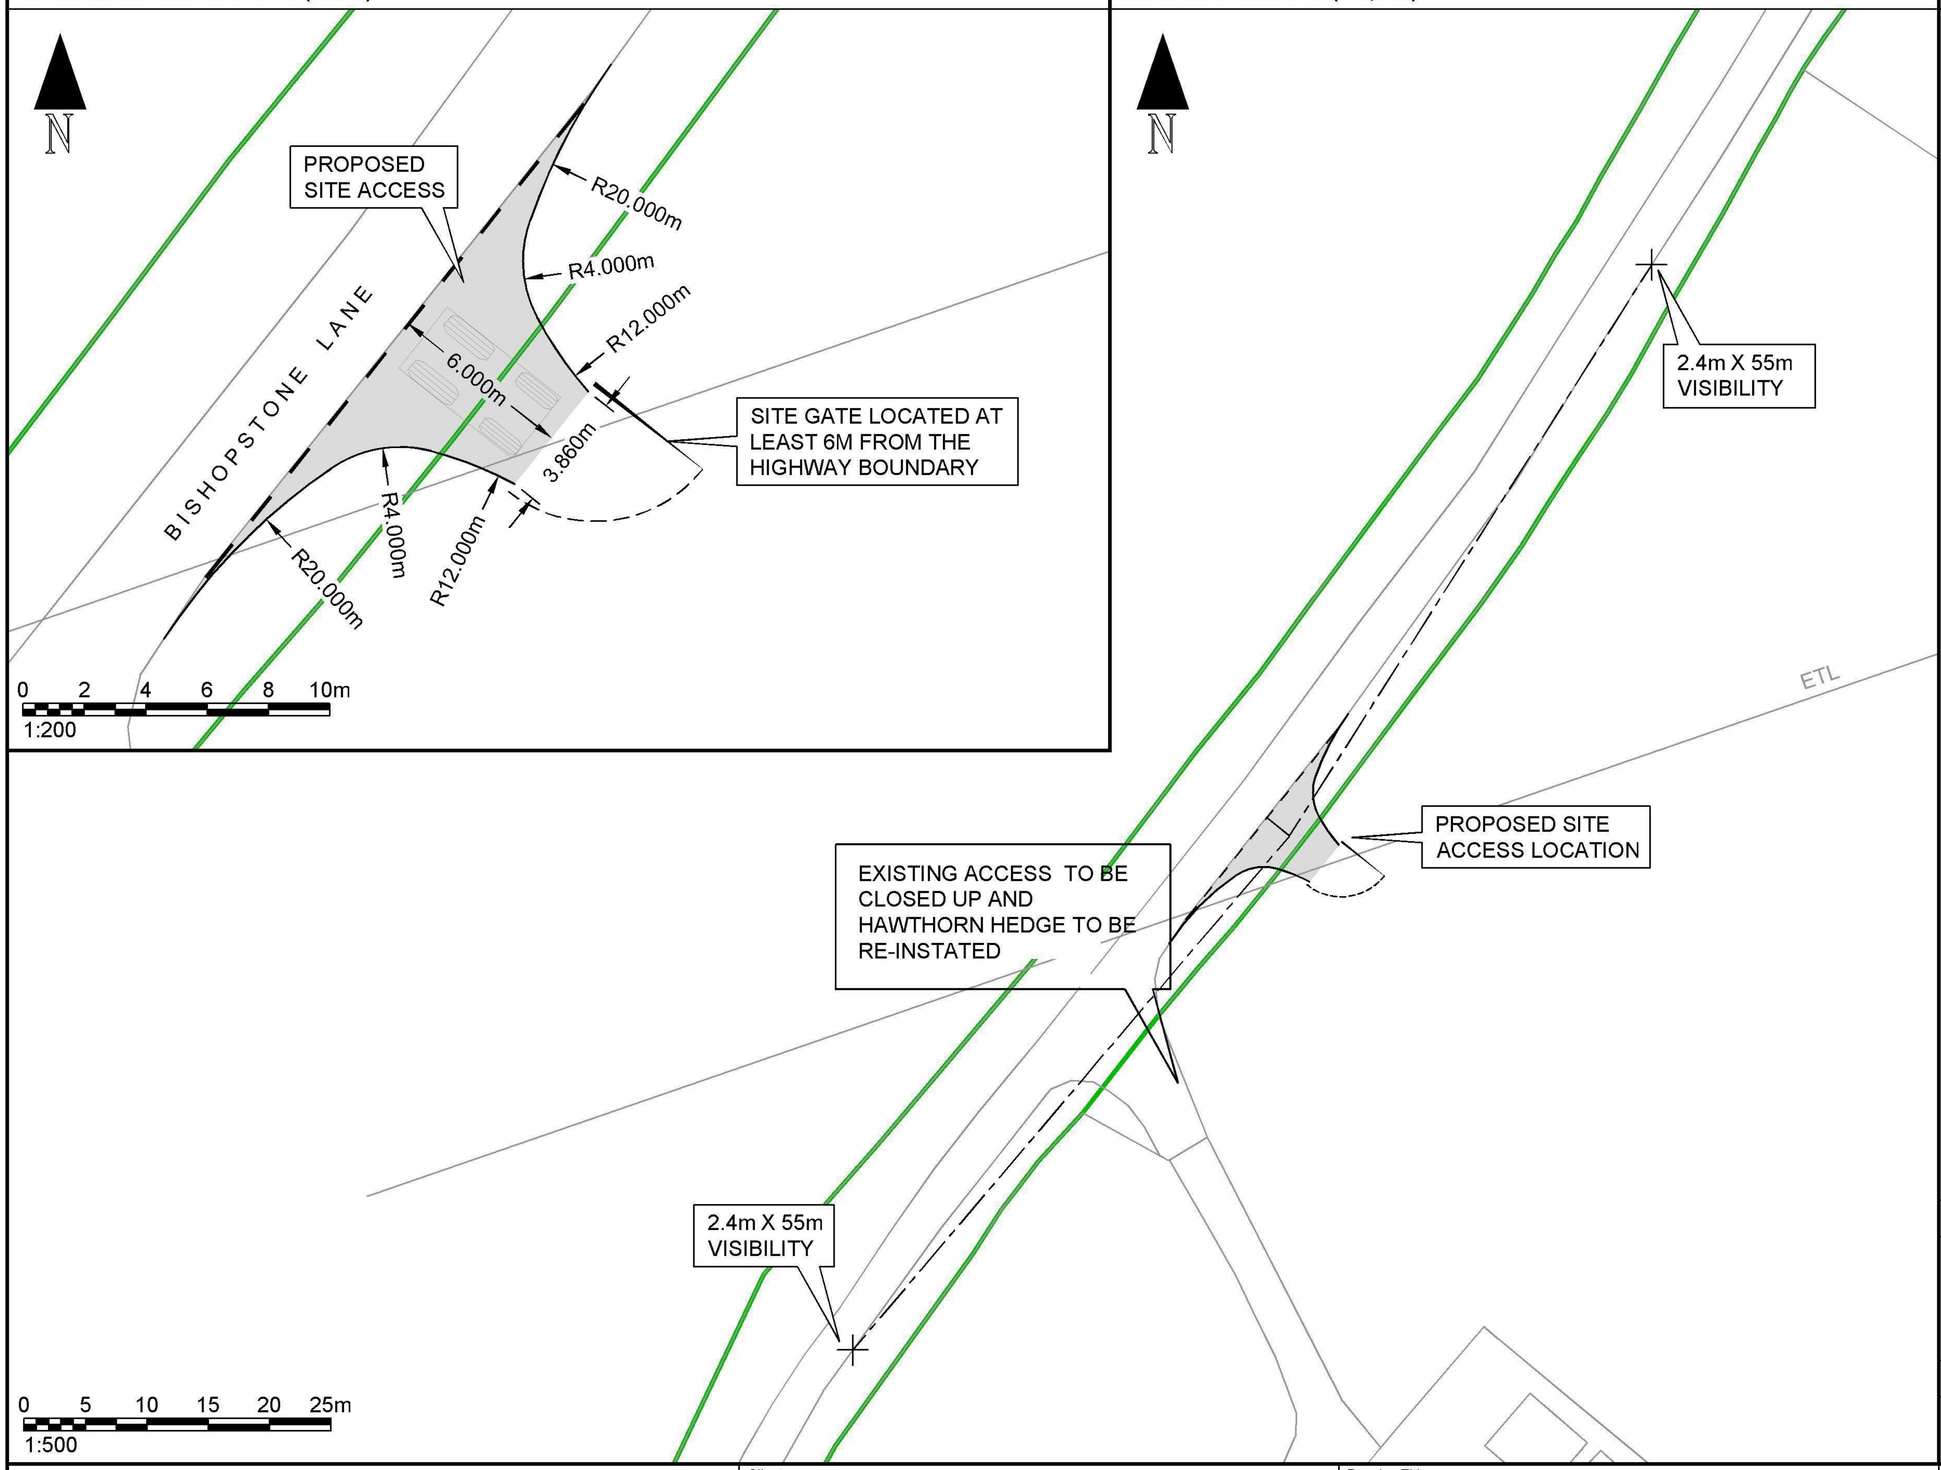


| REV | DESCRIPTION | DRWN | CHCKD | DATE |
|---|---|---|---|---|
| ... | ... | ... | ... | ... |

**NOTES:**

1. Do not scale from this drawing.
2. This drawing to be read & printed in colour.
3. This drawing is for illustrative purposes only, and not for construction.

**KEY:**

| | |
|---|---|
| ▬ | HIGHWAY BOUNDARY |


transport dynamics
www.tdynamics.co.uk
Transport Planning Specialists
tom.swift@tdynamics.co.uk


| | | | | | |
|---|---|---|---|---|---|
| Client: Mr Anthony Smith | Drawing Title: Proposed Agricultural Access | | Revision: | Drawn by: DW | Checked by: TS |
| Project: Bishopstone Lane, Ansty, West Sussex | Scale: 1:200 / 1:500 | Size: A3 | Date: 03.11.2025 | Drawing No: PCD752 / 006 | |


THE PROPERTY OF THIS DRAWING AND DESIGN IS VESTED IN HEADCORN DEVELOPMENTS LTD (T/A TRANSPORT DYNAMICS (NATIONAL) LTD). IT MUST NOT BE COPIED OR REPRODUCED IN ANY WAY WITHOUT THEIR PRIOR WRITTEN CONSENT. © Headcorn Developments Ltd. All rights reserved.