


22 Ockley Way side extension

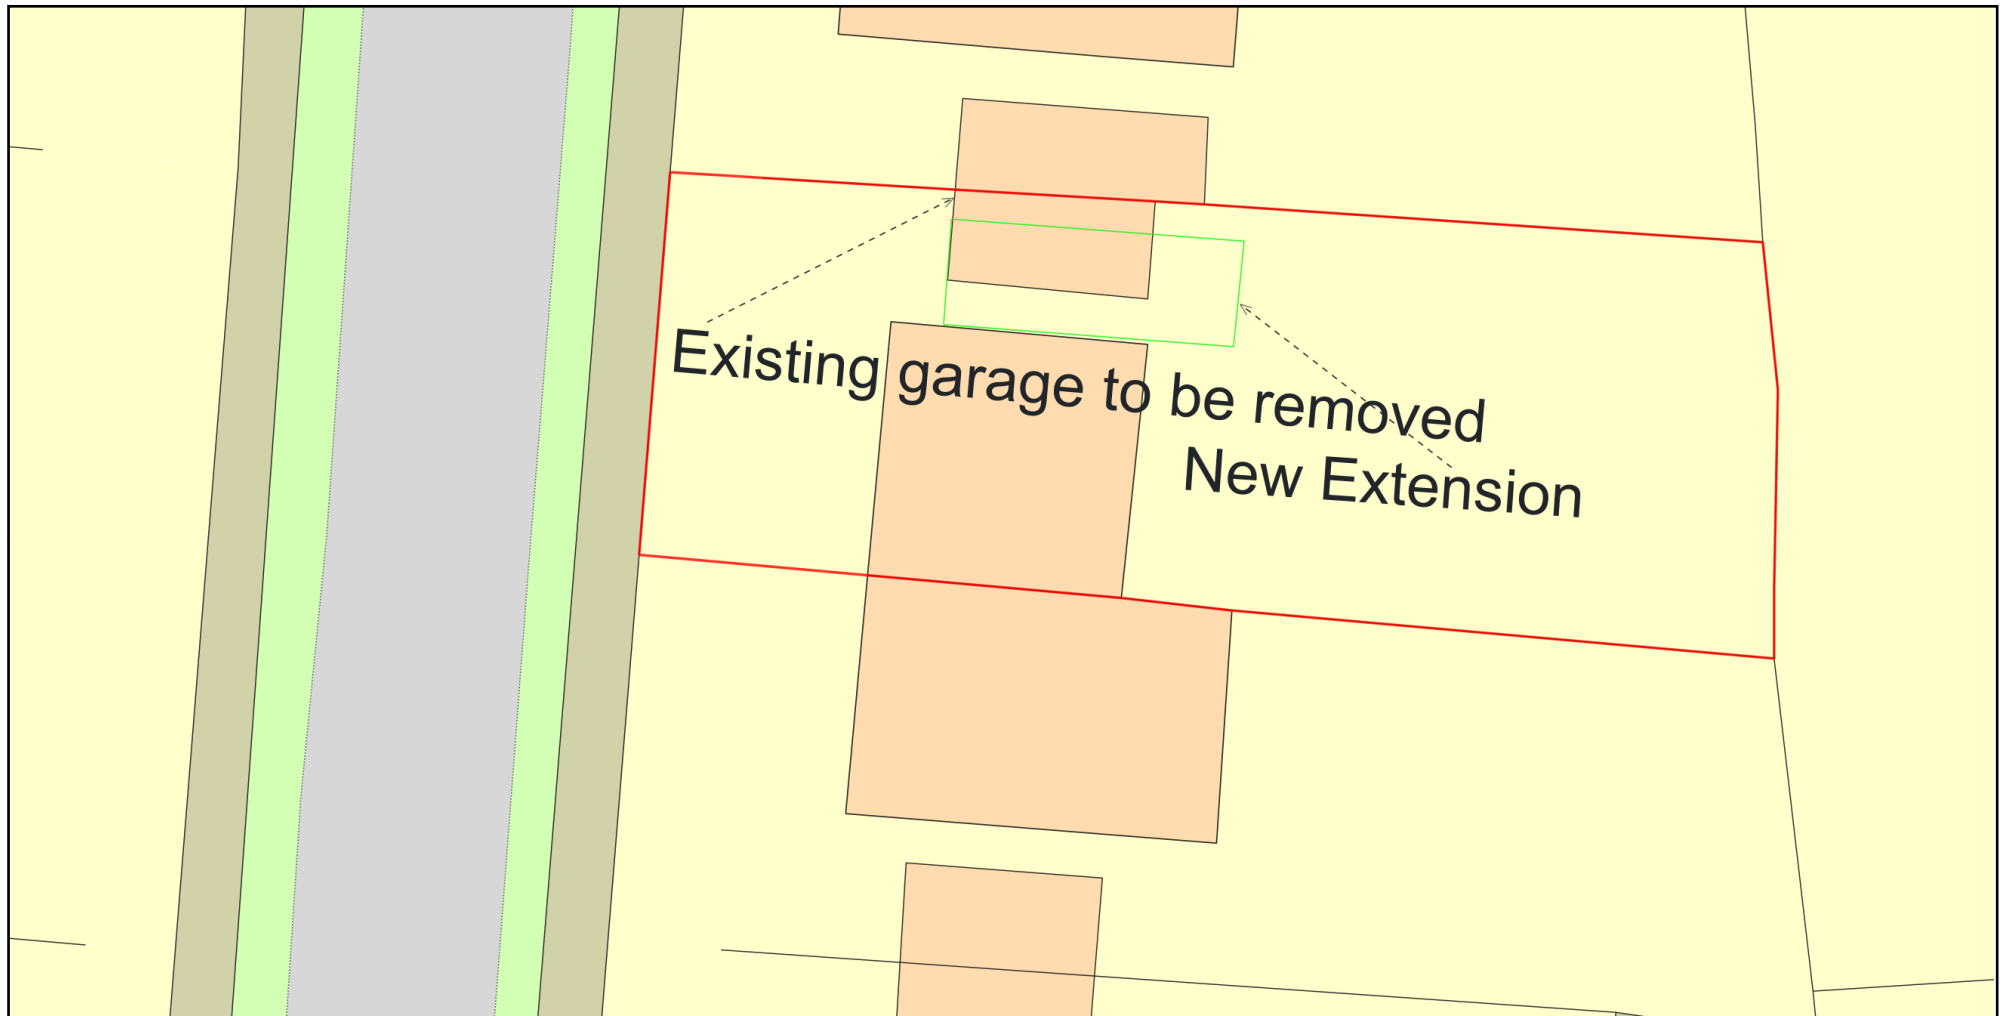

0 10
Metres



Plan Produced for: Aidan Trim

Date Produced: 06 Jan 2025

Plan Reference Number: TQRQM25006215701473

Scale: 1:200 @ A4

© Crown copyright and database rights 2023 OS 100042766