






All work to comply with
current building regulations
and codes of practice
Do not scale from drawings
all dimensions to be checked
on site before the start of
any work
All Proposed External Materials to Match
Existing External Materials

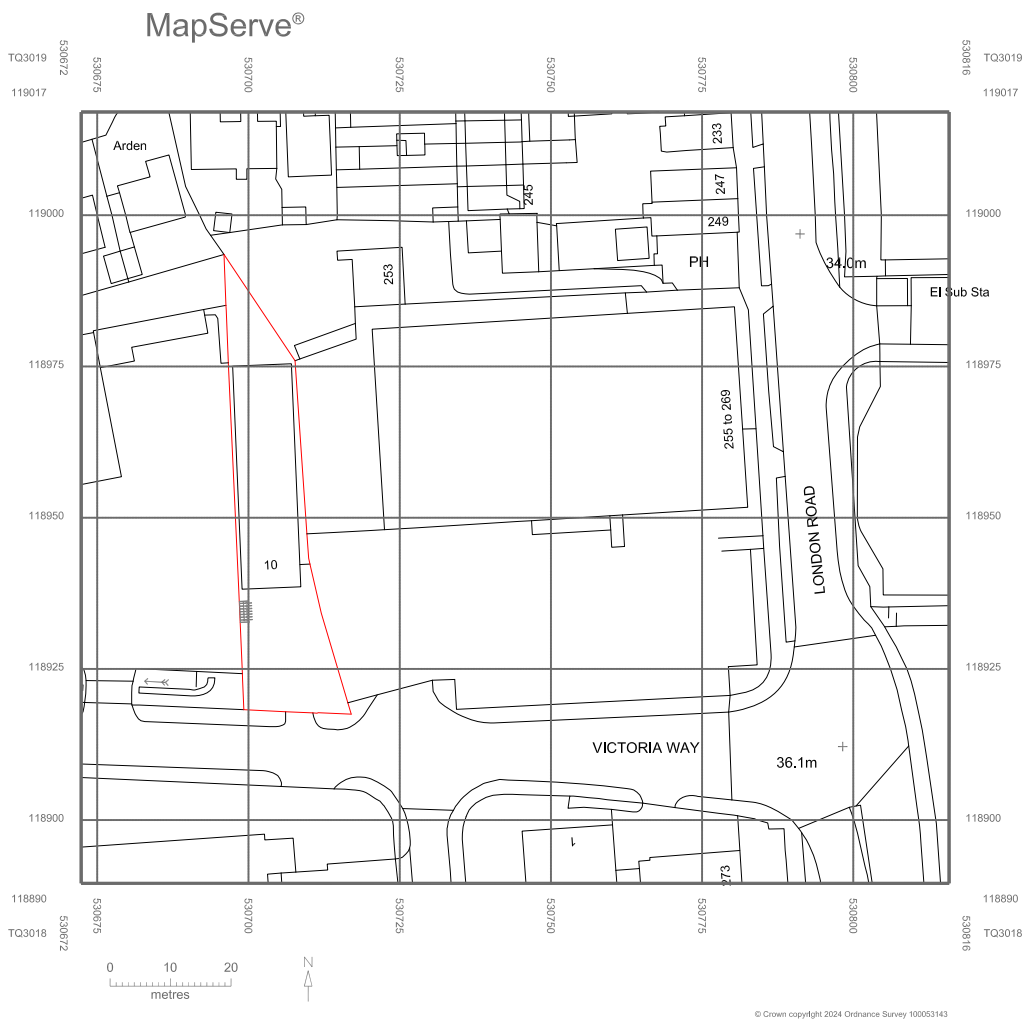

Location Plan Scale 1:1250

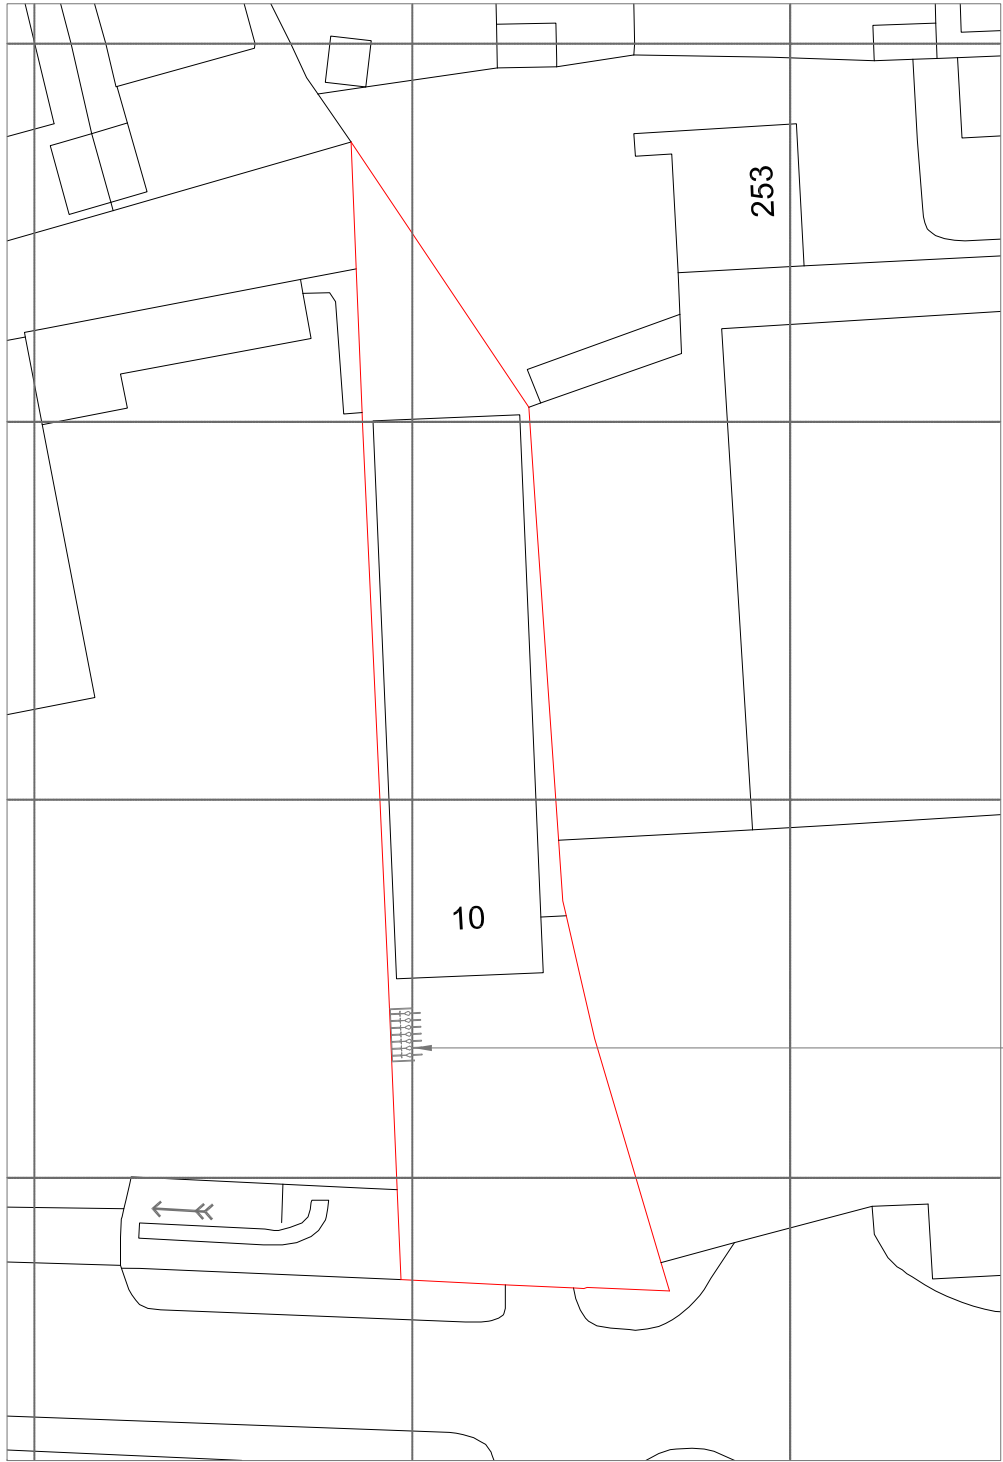

Block Plan Scale 1:500

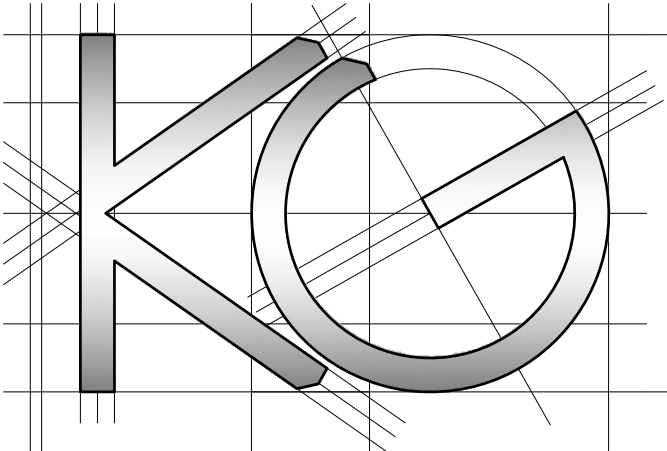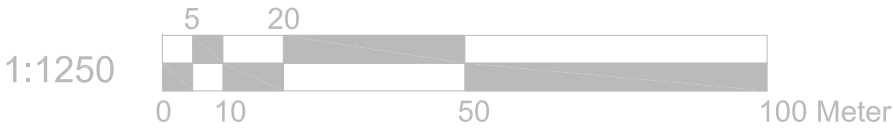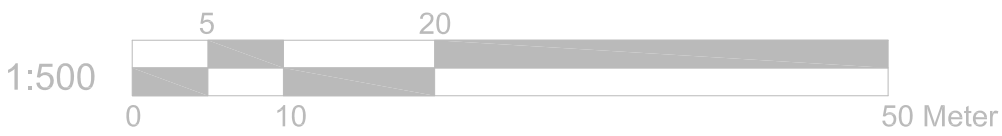

Site Address:

10 Victoria Way
Burgess Hill
RH15 9NF

Drawing Content:

Location Plan
Block Plan

Drawings No:

10victoriaway/2024/08

Date Drawn:

29th November 2024

Planning Issue

Drawings Scale:

1:1250/500 @ A2

Drawn By:

KG

Revision:

A

03
05

8